


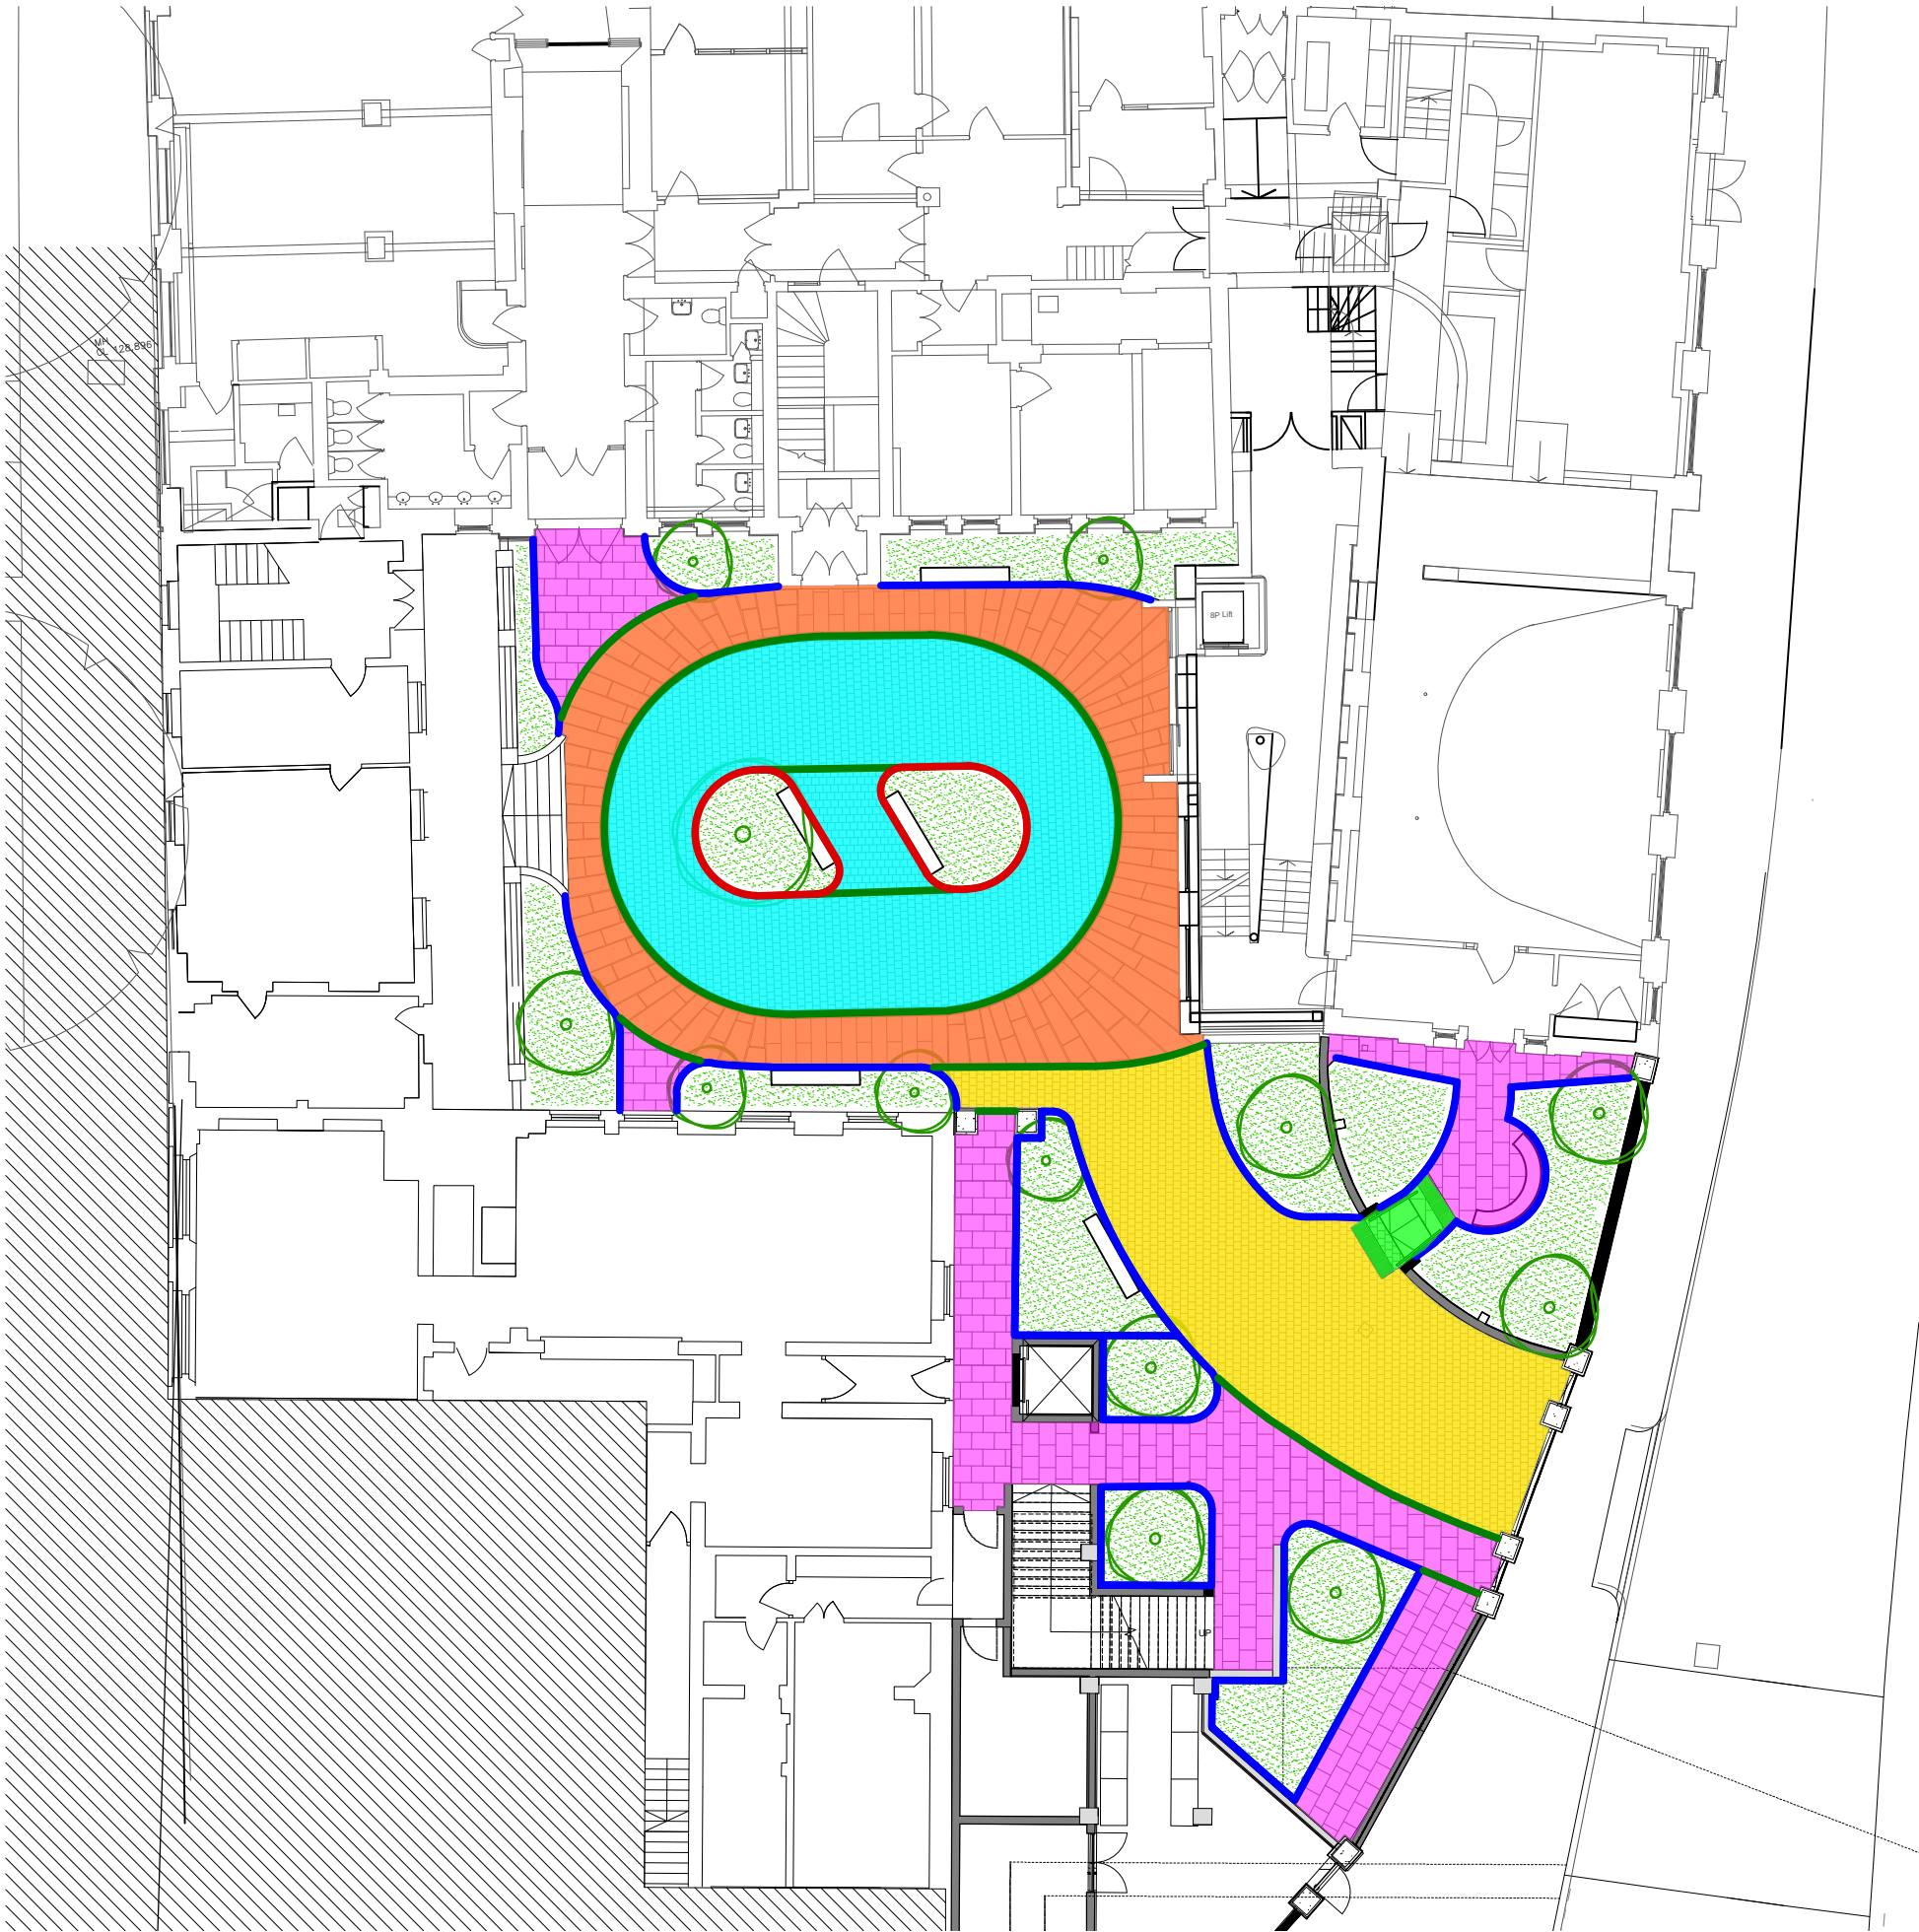

- LEGEND**
- Existing Yorkstone paving to be lifted, cleaned and re-laid, subbase for pedestrian loadings.
 - New textured Yorkstone trapezoid paving slabs, colour buff, subbase for vehicular loadings.
 - New textured Yorkstone paving setts, colour buff, subbase for vehicular loadings.
 - New cropped granite setts, colour buff, subbase for vehicular loadings.
 - New textured solid Yorkstone steps including visibility strip on tread and tactile paving at top& bottom of the steps in contrasting colour.
 - New granite kerb, colour mid grey, installed flush in relation to adjacent paving levels.
 - New granite bull-nosed kerb, colour mid grey, installed with 75mm upstand.
 - New granite splayed kerb, colour mid grey, installed with 75mm upstand.

NOTES

TO BE READ IN COLOUR

DO NOT SCALE FROM THIS DRAWING

Contractors, sub-contractors and suppliers are to verify any critical dimensions on site prior to commencing work, fabrication or construction of any elements.

Any discrepancies or errors must be brought to the attention of Robert Myers Associates.

All structural elements are shown indicatively. For all elements of structure, refer to structural engineers' and specialist sub-contractor/fabricators' design, detail and specification.

The drawings are to be read in conjunction with all relevant landscape architect, consultant and specialist drawings.

PURPOSE OF ISSUE

Rev:	Date:	Drawing Status:
P1	01.07.22	For Planning

REVISIONS

Rev:	Date:	Description:
-	-	-

Highgate School Science Project

Client: Highgate School

Drawing: Science Quad - Hard landscape materials

Project No: 814_01

Drawing No: 814_01 (DP) 001

Scale: 1:200 @ A3 Rev: P1

Date: July 2022 Drawn: EL

Checked: JF PM Checked: RM

Robert Myers Associates
LANDSCAPE ARCHITECTURE



13-15 Covent Garden
Cambridge
CB1 2HS

Tel: +44 (0) 1223 351400

info@robertmyers-associates.co.uk
www.robertmyers-associates.co.uk

DO NOT SCALE FROM THIS DRAWING
© Robert Myers Associates