




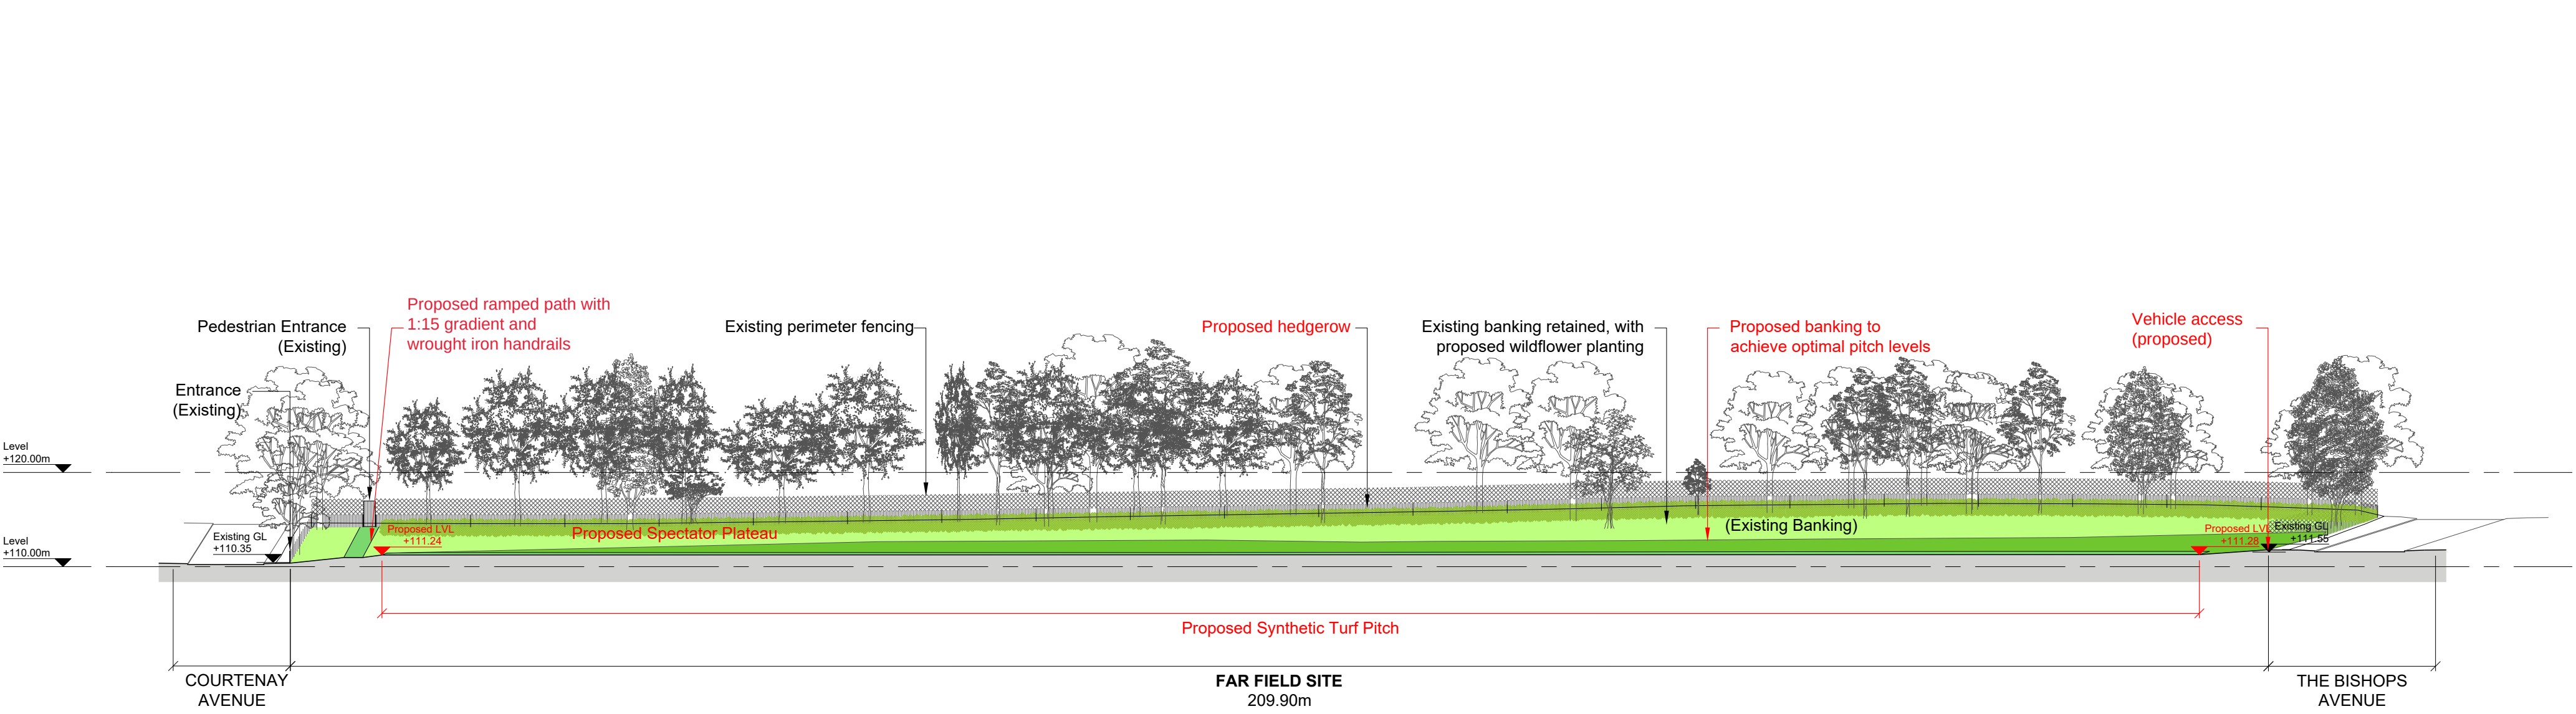


SECTION A (PROPOSED)
Scale - 1:500 @ A1

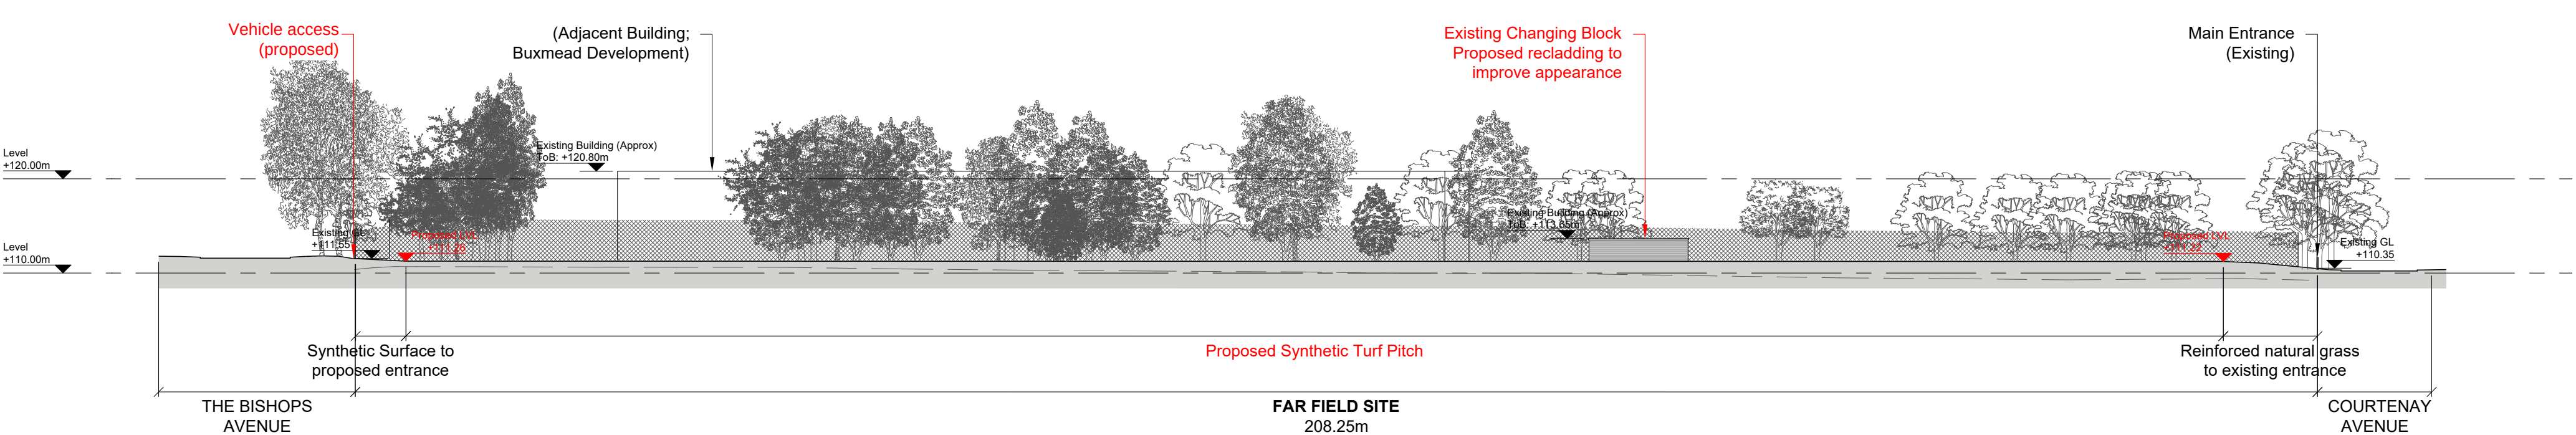

SECTION B (PROPOSED)
Scale - 1:500 @ A1

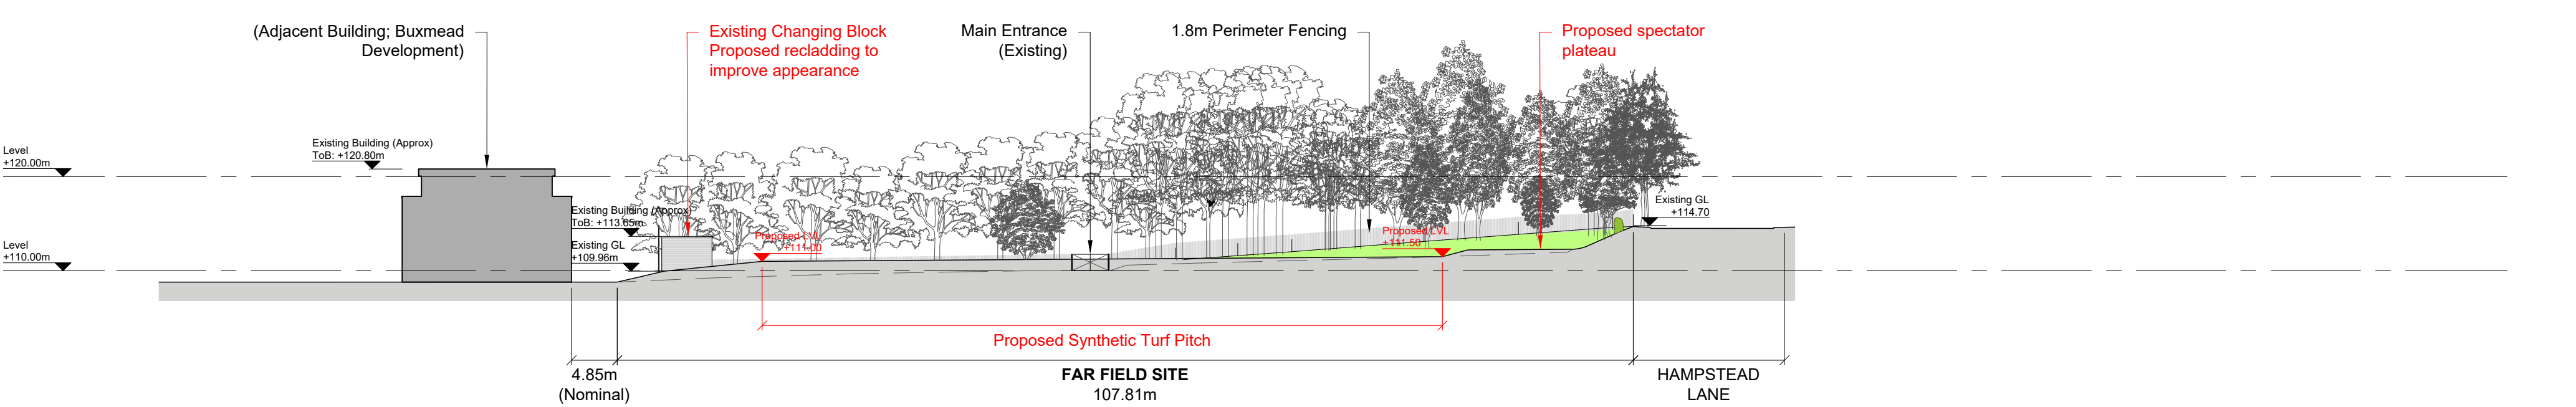

SECTION C (PROPOSED)
Scale - 1:500 @ A1

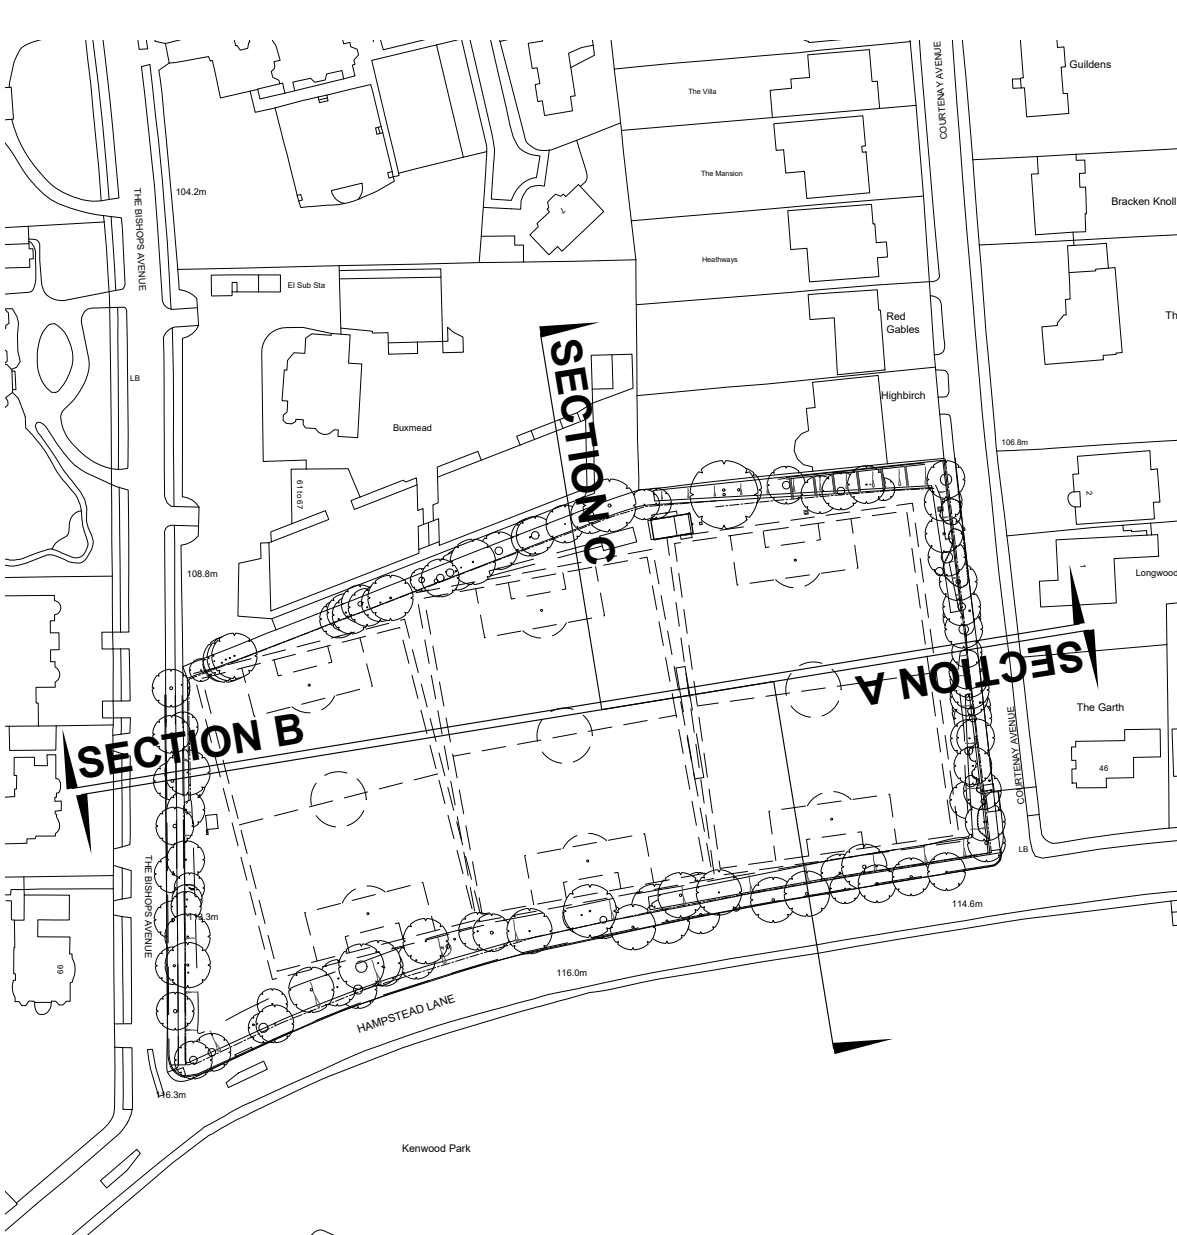

KEY PLAN

© 2023 This drawing is the property of Hemstock Design Ltd., copyright reserved. This drawing is issued on the condition that it is not duplicated, reproduced or disclosed to unauthorised persons without prior written consent of the copyright holder. Hemstock Design Ltd. will not be held liable for improper use, or use other than directed, of this drawing or the information contained within.

Registered Head Office: Hemstock Design Ltd., 10A Dig Street, Ashbourne, Derbyshire, DE6 1GF, UK.

Do Not Scale. Refer to original sheet size and scale as indicated below.

PLANNING ISSUE

Rev: -
Date: 15/01/23
By: OH

PLANNING ISSUE

Client:
Highgate School
Highgate, London

Project:
Far Field: Proposed Pitch Renovation Works
Adjacent Courtenay Avenue, Highgate,
London, N6 4LP

Title:
SITE SECTIONS
PROPOSED

Drawn by: ODH	Checked by: DKH
Scale: 1:500	Original size: A1
Date: JAN 2023	Revision: -
Drawing Number: 1704-FF-SZ-DR-A-21101	

HD Hemstock Design