


3 SIDES OF SCIENCE QUAD COURTYARD - ELEVATIONS "UNFOLDED" TO SEE TOGETHER

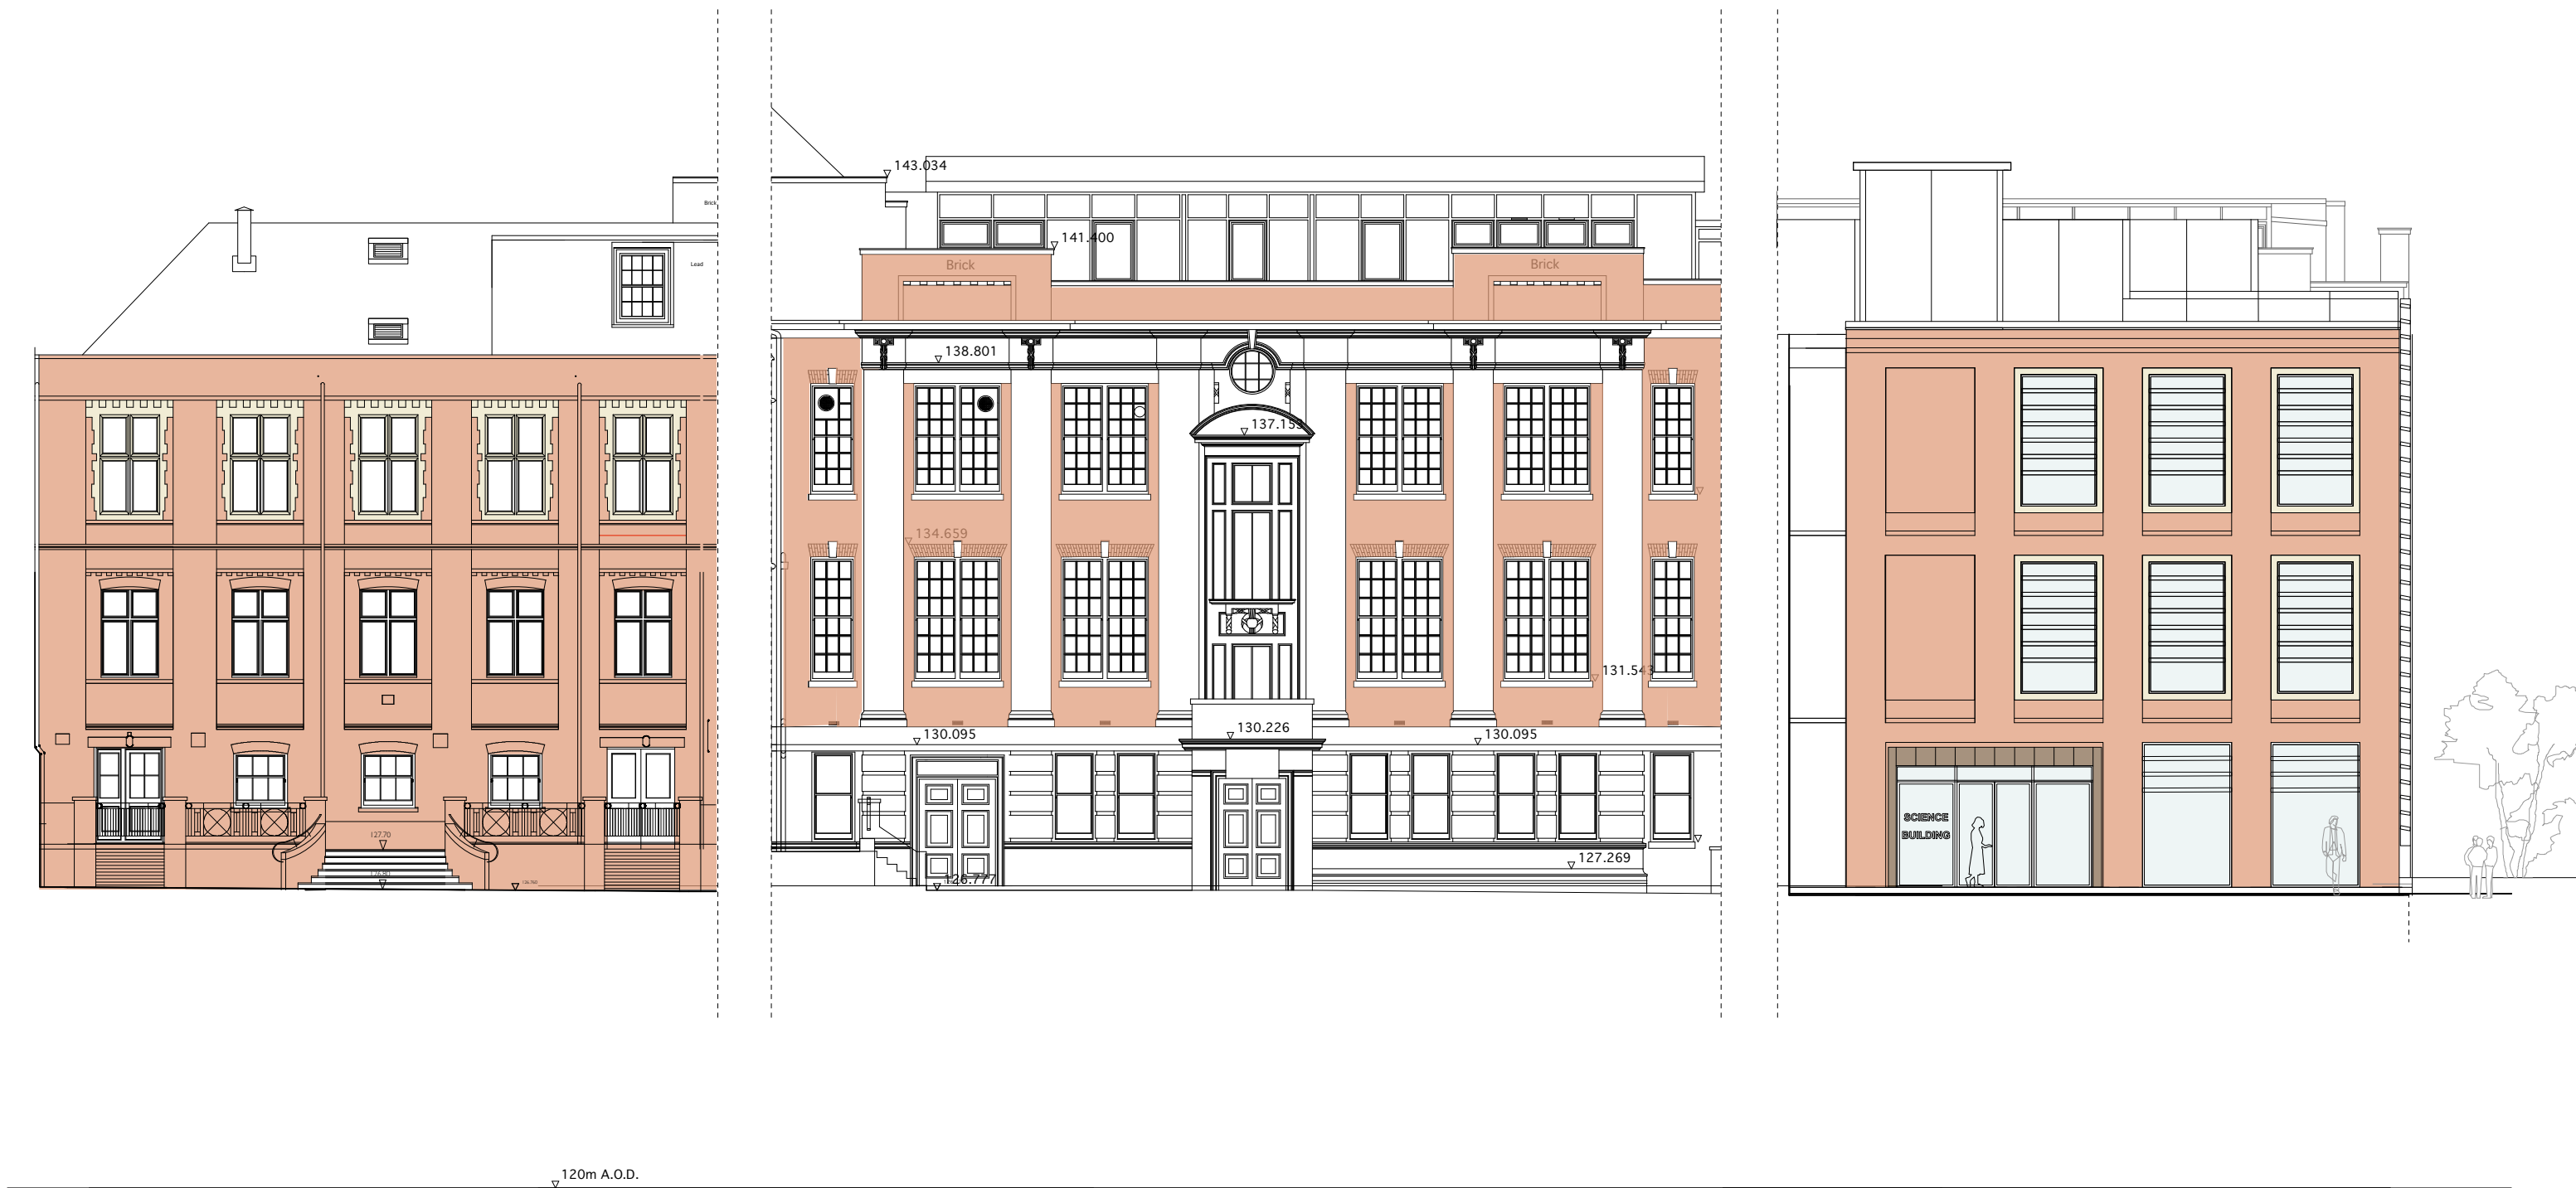

ed tooveyarchitects

studio 401 royle building
31 wenlock road
london n1 7sh
07880 725763
edtoovey@yahoo.co.uk

Revisions:

PLANNING ISSUE

- Always take site measurements
to verify dimensions
- Refer to M&E Engineers
drawings for all services

Highgate School Science Project

3 Sides of Science Quad proposed

May 2022

Drwg No. 1177 / GE / 020 -

Scale NTS