





existing Link Block behind

existing Science Block [centre wing] - stairs section

existing Garner Building behind

120m A.O.D.

120m A.O.D.

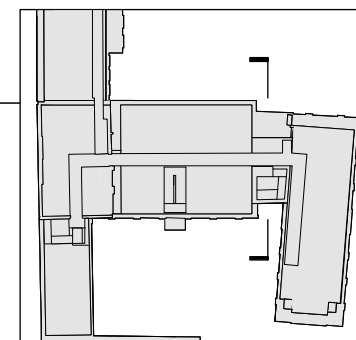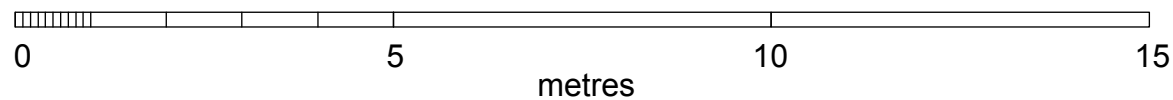

Revision:

ed tooveyarchitects

Ed Toovey Architects
Studio 401 Royle Building
31 Wenlock Road
London N1 7SH
Tel: 07880 725763
Email: edtoovey@yahoo.co.uk

Project

Highgate School
Science Project

Drawing title

Section DD existing

Drwg. No.

1177_GS_004

Rev. ☐

Scale 1:100 @ A3

Date April 2018

Status ☒ For information ☐ For tender ☐ For construction

Do not scale. All dimensions to be confirmed on site.
Information contained in this drawing is the sole copyright of Ed Toovey Architects
and is not to be reproduced without permission.