


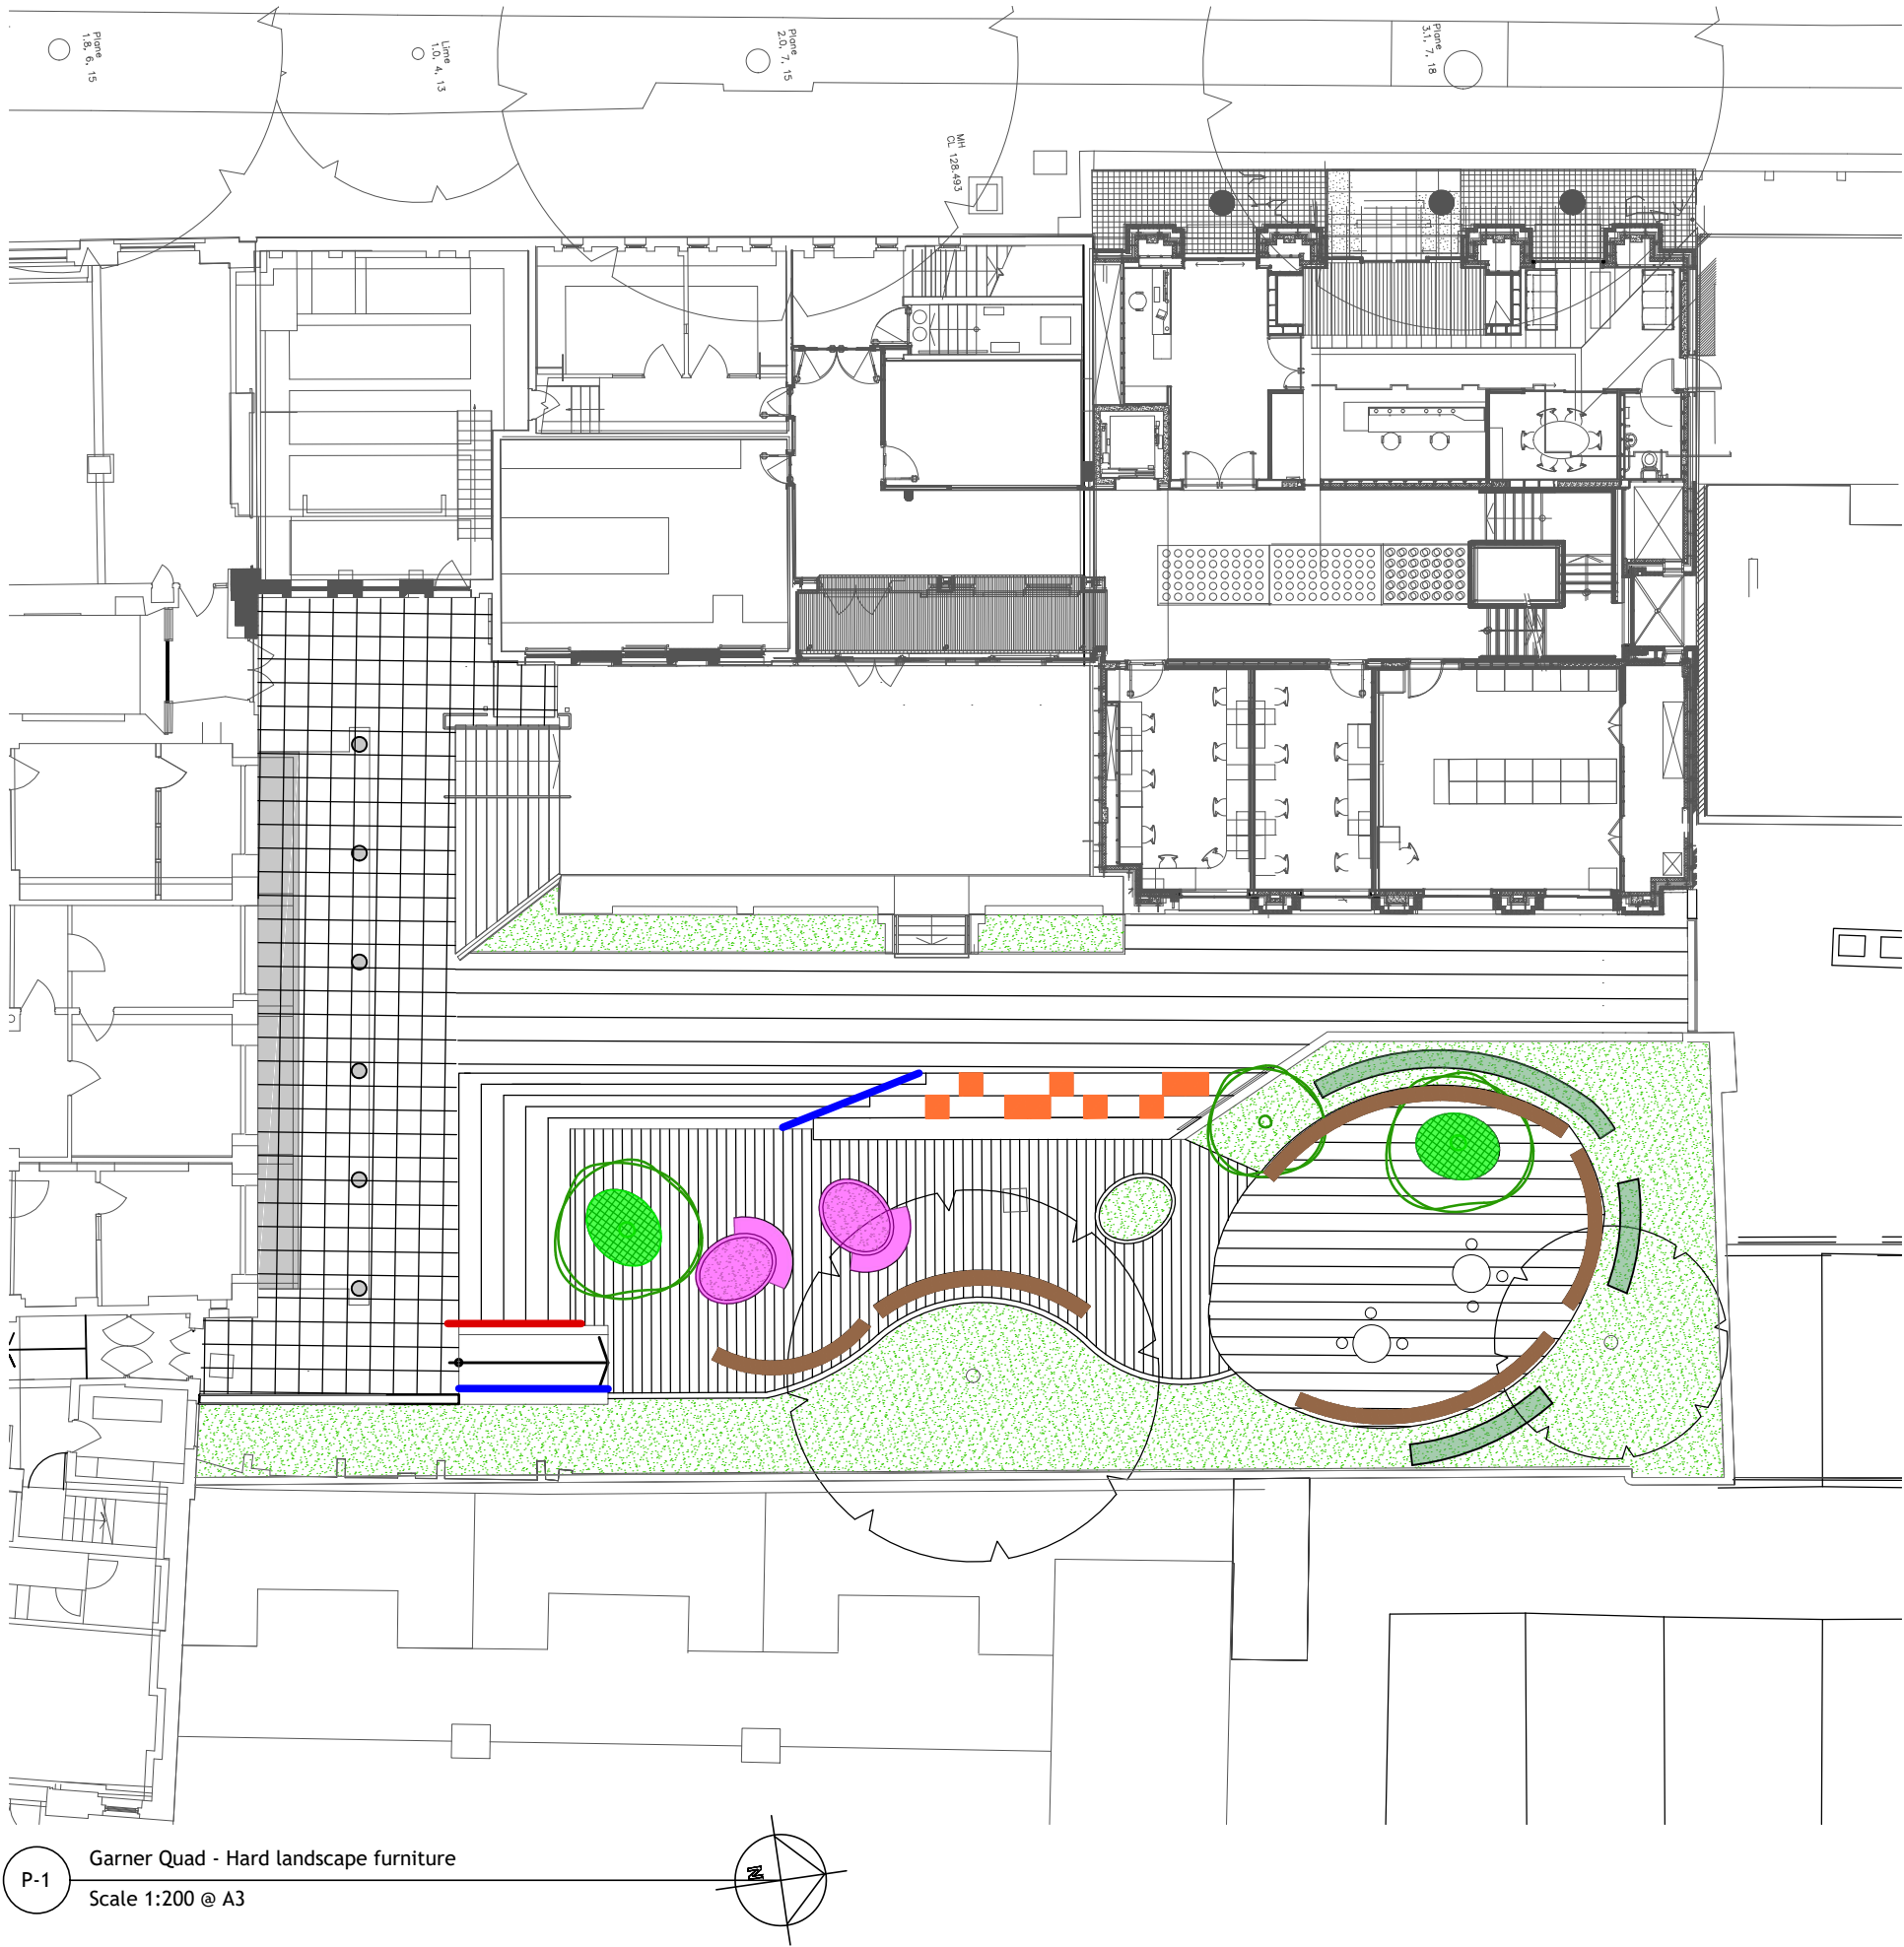

LEGEND

- Proposed Streetlife sculptural steel planter including cantilevered hardwood timber seat.
- Proposed Streetlife steel tree grill to be installed flush in relation to adjacent levels.
- Proposed Benchmark hardwood curved free standing bench including armrest.
- Proposed handrail: 50mm diameter hardwood handrail with underside and post in stainless steel, 1100mm height.
- Existing handrail to be retained.
- Existing timber seats to be retained.

NOTES

TO BE READ IN COLOUR
DO NOT SCALE FROM THIS DRAWING

Contractors, sub-contractors and suppliers are to verify any critical dimensions on site prior to commencing work, fabrication or construction of any elements.

Any discrepancies or errors must be brought to the attention of Robert Myers Associates.

All structural elements are shown indicatively. For all elements of structure, refer to structural engineers' and specialist sub-contractor/fabricators' design, detail and specification.

The drawings are to be read in conjunction with all relevant landscape architect, consultant and specialist drawings.

PURPOSE OF ISSUE

Rev:	Date:	Drawing Status:
P1	01.07.22	For Planning

REVISIONS

Rev:	Date:	Description:
-	-	-

Highgate School Science Project

Client: Highgate School

Drawing: Garner Quad - Hard landscape furniture

Project No: 814_01

Drawing No: 814_01 (DP) 005

Scale: 1:200 @ A3 Rev: P1

Date: July 2022 Drawn: EL

Checked: JF PM Checked: RM

Robert Myers Associates
LANDSCAPE ARCHITECTURE



13-15 Covent Garden
Cambridge
CB1 2HS

Tel: +44 (0) 1223 351400

info@robertmyers-associates.co.uk
www.robertmyers-associates.co.uk

DO NOT SCALE FROM THIS DRAWING
©Robert Myers Associates