


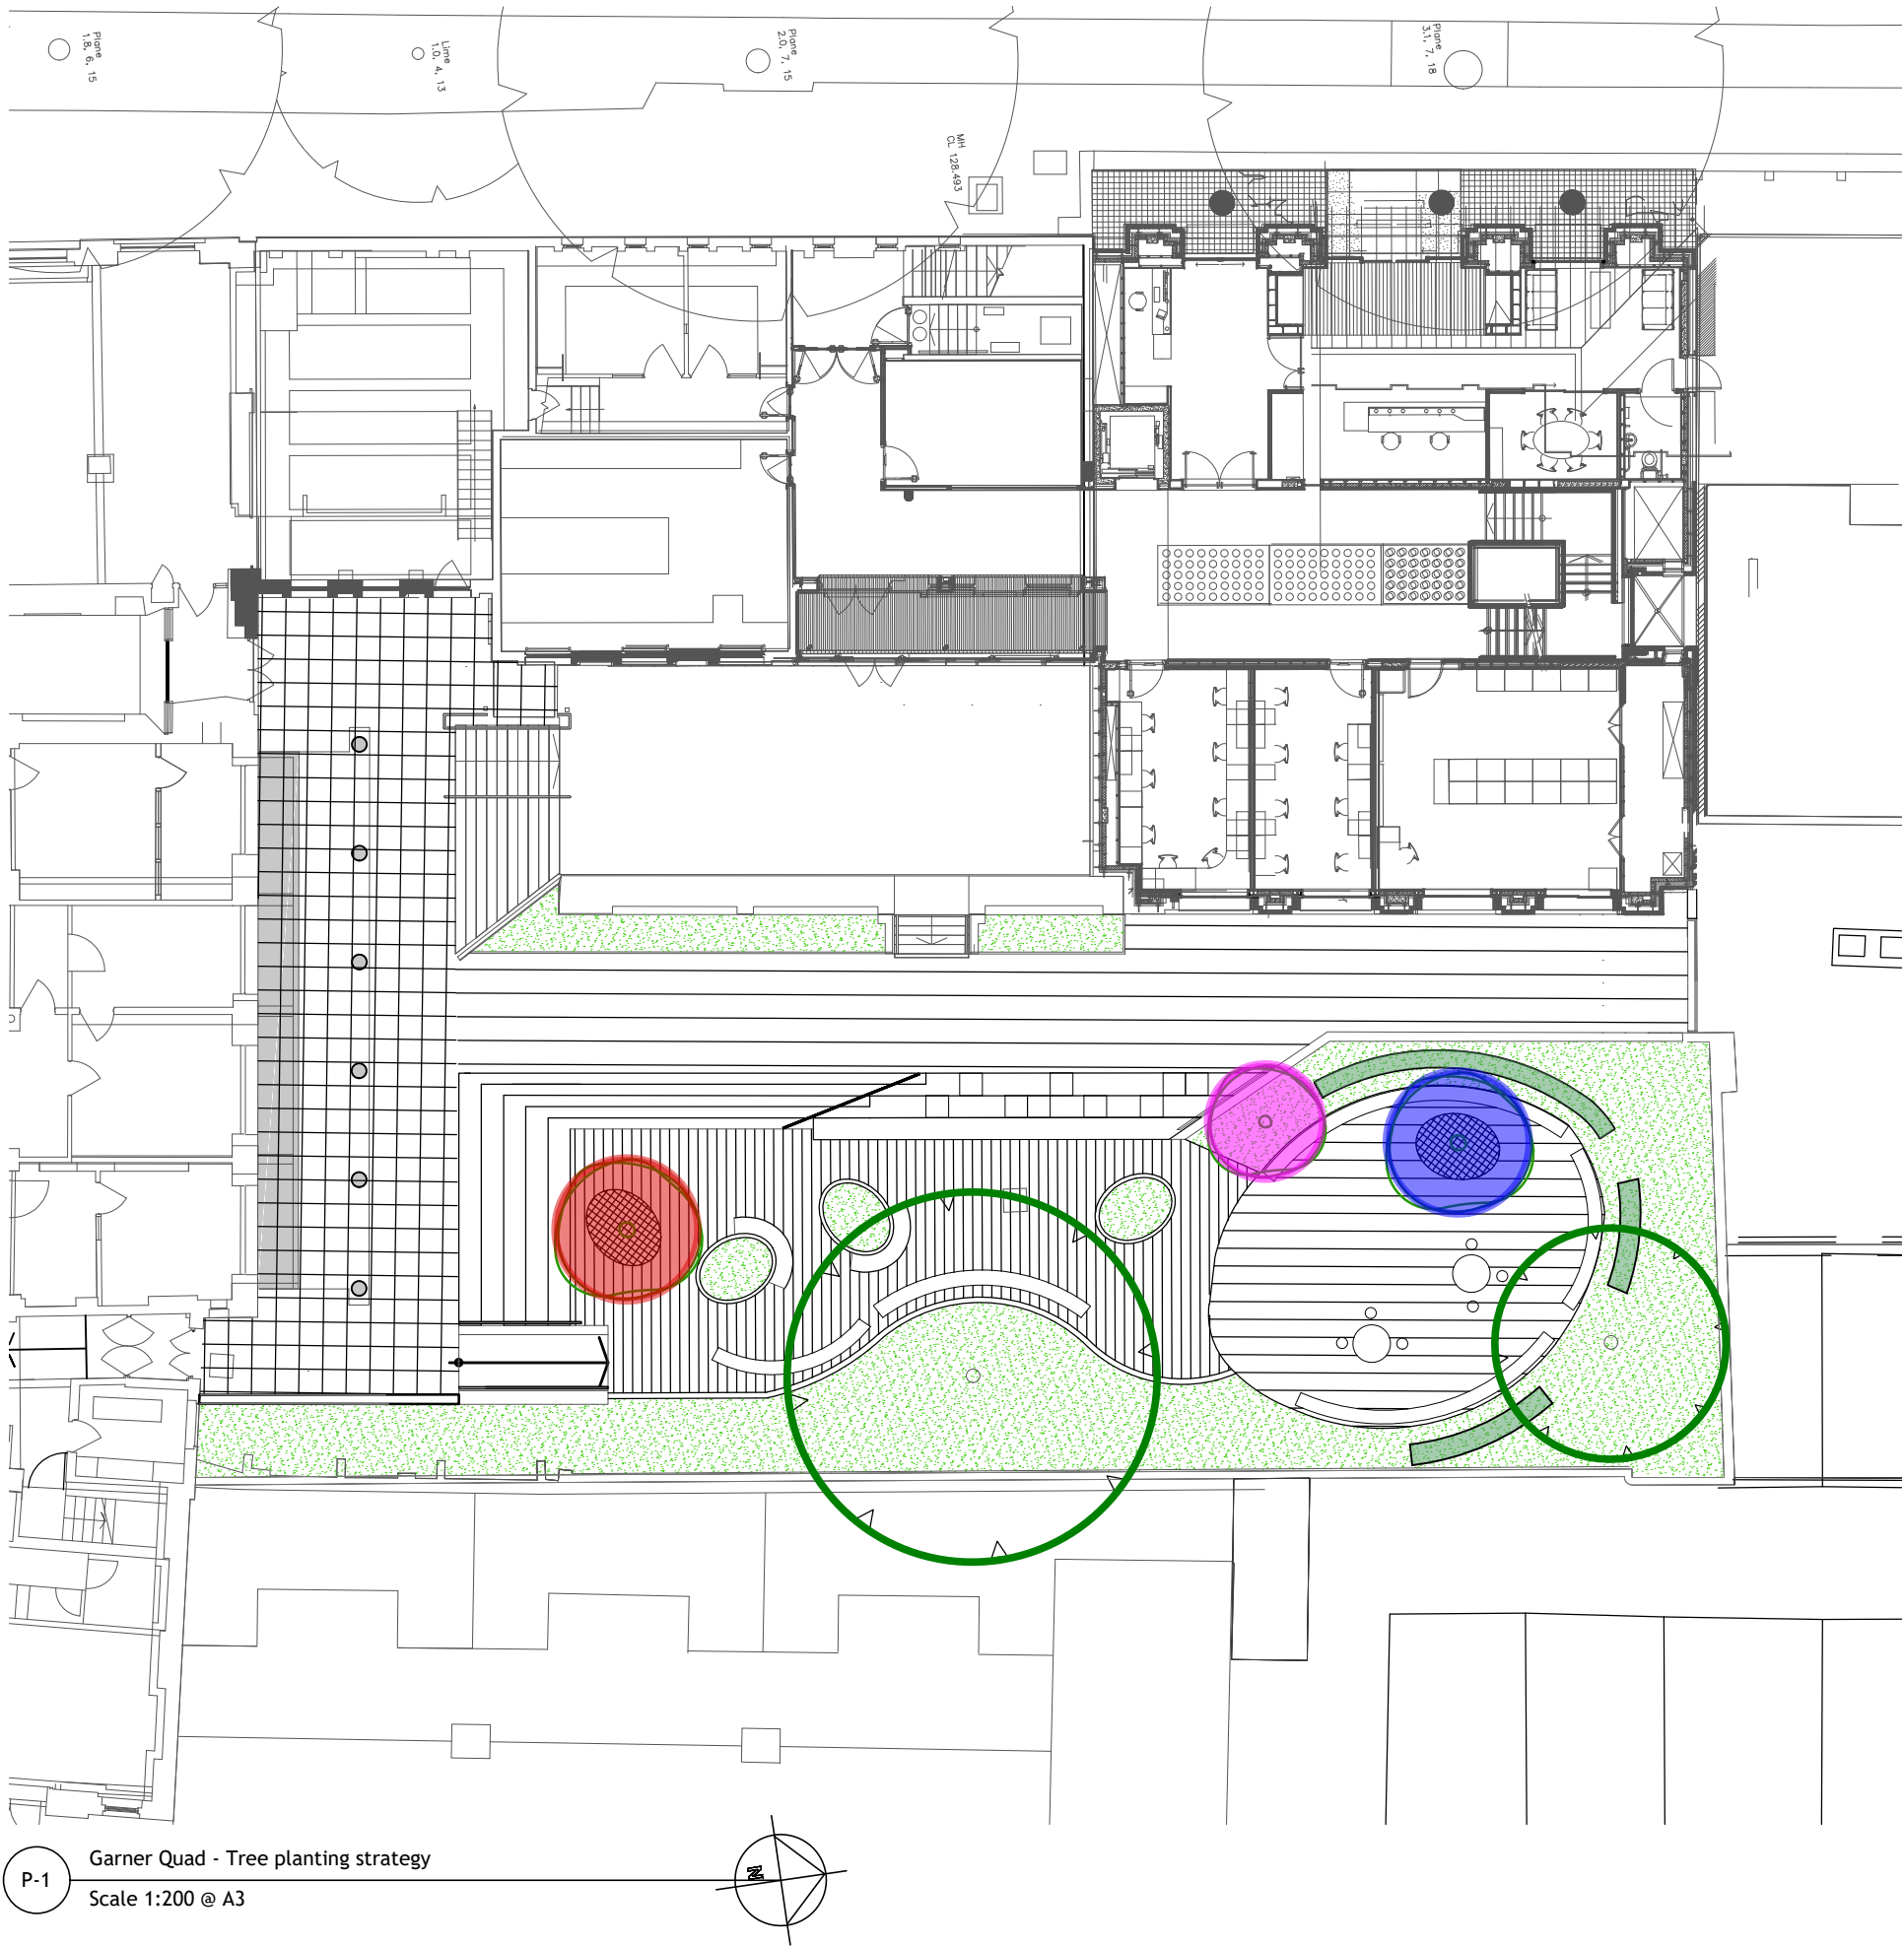

P-1

Garner Quad - Tree planting strategy
Scale 1:200 @ A3

LEGEND

-  Acer griseum
-  Amelanchier lamareckii
-  Cercidophyllum japonicum
-  Existing tree to be retained

NOTES

TO BE READ IN COLOUR
DO NOT SCALE FROM THIS DRAWING

Contractors, sub-contractors and suppliers are to verify any critical dimensions on site prior to commencing work, fabrication or construction of any elements.

Any discrepancies or errors must be brought to the attention of Robert Myers Associates.

All structural elements are shown indicatively. For all elements of structure, refer to structural engineers' and specialist sub-contractor/fabricators' design, detail and specification.

The drawings are to be read in conjunction with all relevant landscape architect, consultant and specialist drawings.

PURPOSE OF ISSUE

Rev:	Date:	Drawing Status:
P1	01.07.22	For Planning

REVISIONS

Rev:	Date:	Description:
-	-	-

Highgate School Science Project

Client: Highgate School

Drawing: Garner Quad - Tree planting strategy

Project No: 814_01

Drawing No: 814_01 (DP) 006

Scale: 1:200 @ A3 Rev: P1

Date: July 2022 Drawn: EL

Checked: JF PM Checked: RM