


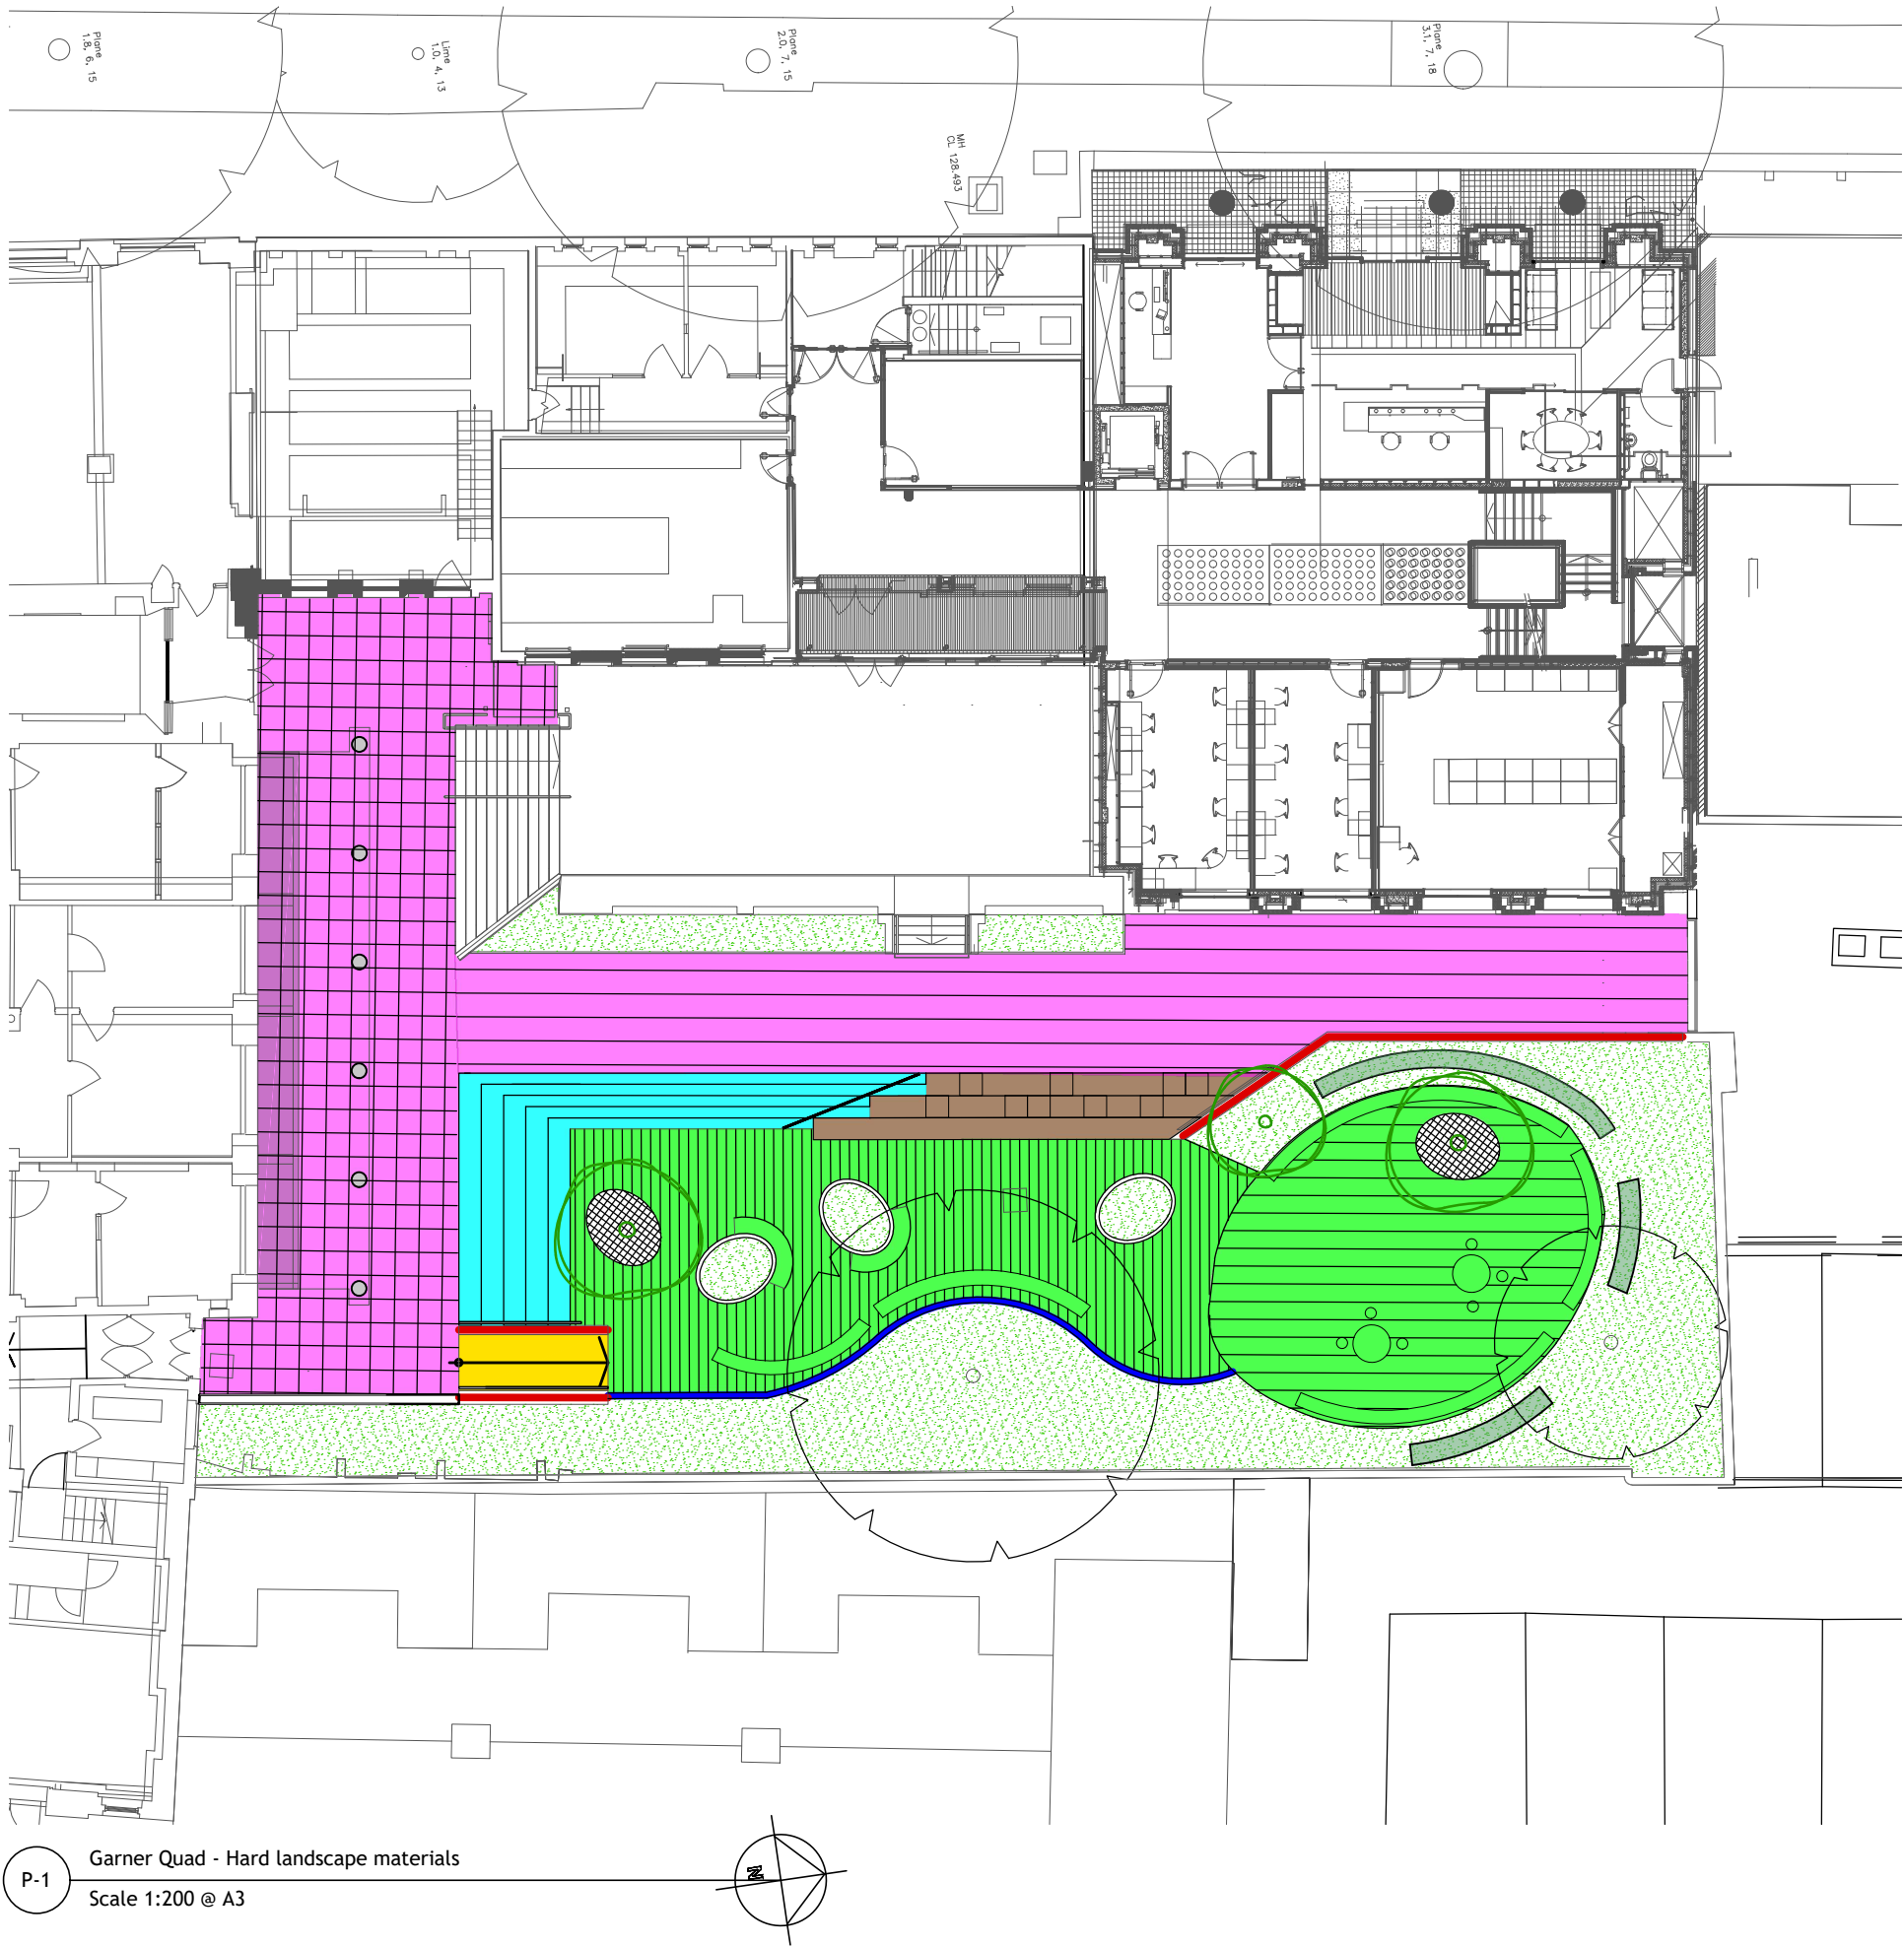

LEGEND

- Existing concrete slabs to be retained and cleaned.
- Proposed concrete step units including visibility strip.
- Existing concrete steps units to be retained, cleaned and reconfigured.
- Existing textured concrete slabs to be retained and cleaned.
- Existing concrete block paving to be lifted, cleaned and re-installed to new layout.
- Existing brick walls with concrete coping to be retained.
- Proposed concrete kerbs with 125mm upstand to form new planting beds.

NOTES

TO BE READ IN COLOUR
DO NOT SCALE FROM THIS DRAWING

Contractors, sub-contractors and suppliers are to verify any critical dimensions on site prior to commencing work, fabrication or construction of any elements.

Any discrepancies or errors must be brought to the attention of Robert Myers Associates.

All structural elements are shown indicatively. For all elements of structure, refer to structural engineers' and specialist sub-contractor/fabricators' design, detail and specification.

The drawings are to be read in conjunction with all relevant landscape architect, consultant and specialist drawings.

PURPOSE OF ISSUE

Rev:	Date:	Drawing Status:
P1	01.07.22	For Planning

REVISIONS

Rev:	Date:	Description:
-	-	-

Highgate School Science Project

Client: Highgate School

Drawing: Garner Quad - Hard landscape materials

Project No: 814_01

Drawing No: 814_01 (DP) 004

Scale: 1:200 @ A3 Rev: P1

Date: July 2022 Drawn: EL

Checked: JF PM Checked: RM

Robert Myers Associates
LANDSCAPE ARCHITECTURE



13-15 Covent Garden
Cambridge
CB1 2HS

Tel: +44 (0) 1223 351400

info@robertmyers-associates.co.uk
www.robertmyers-associates.co.uk

DO NOT SCALE FROM THIS DRAWING
©Robert Myers Associates