



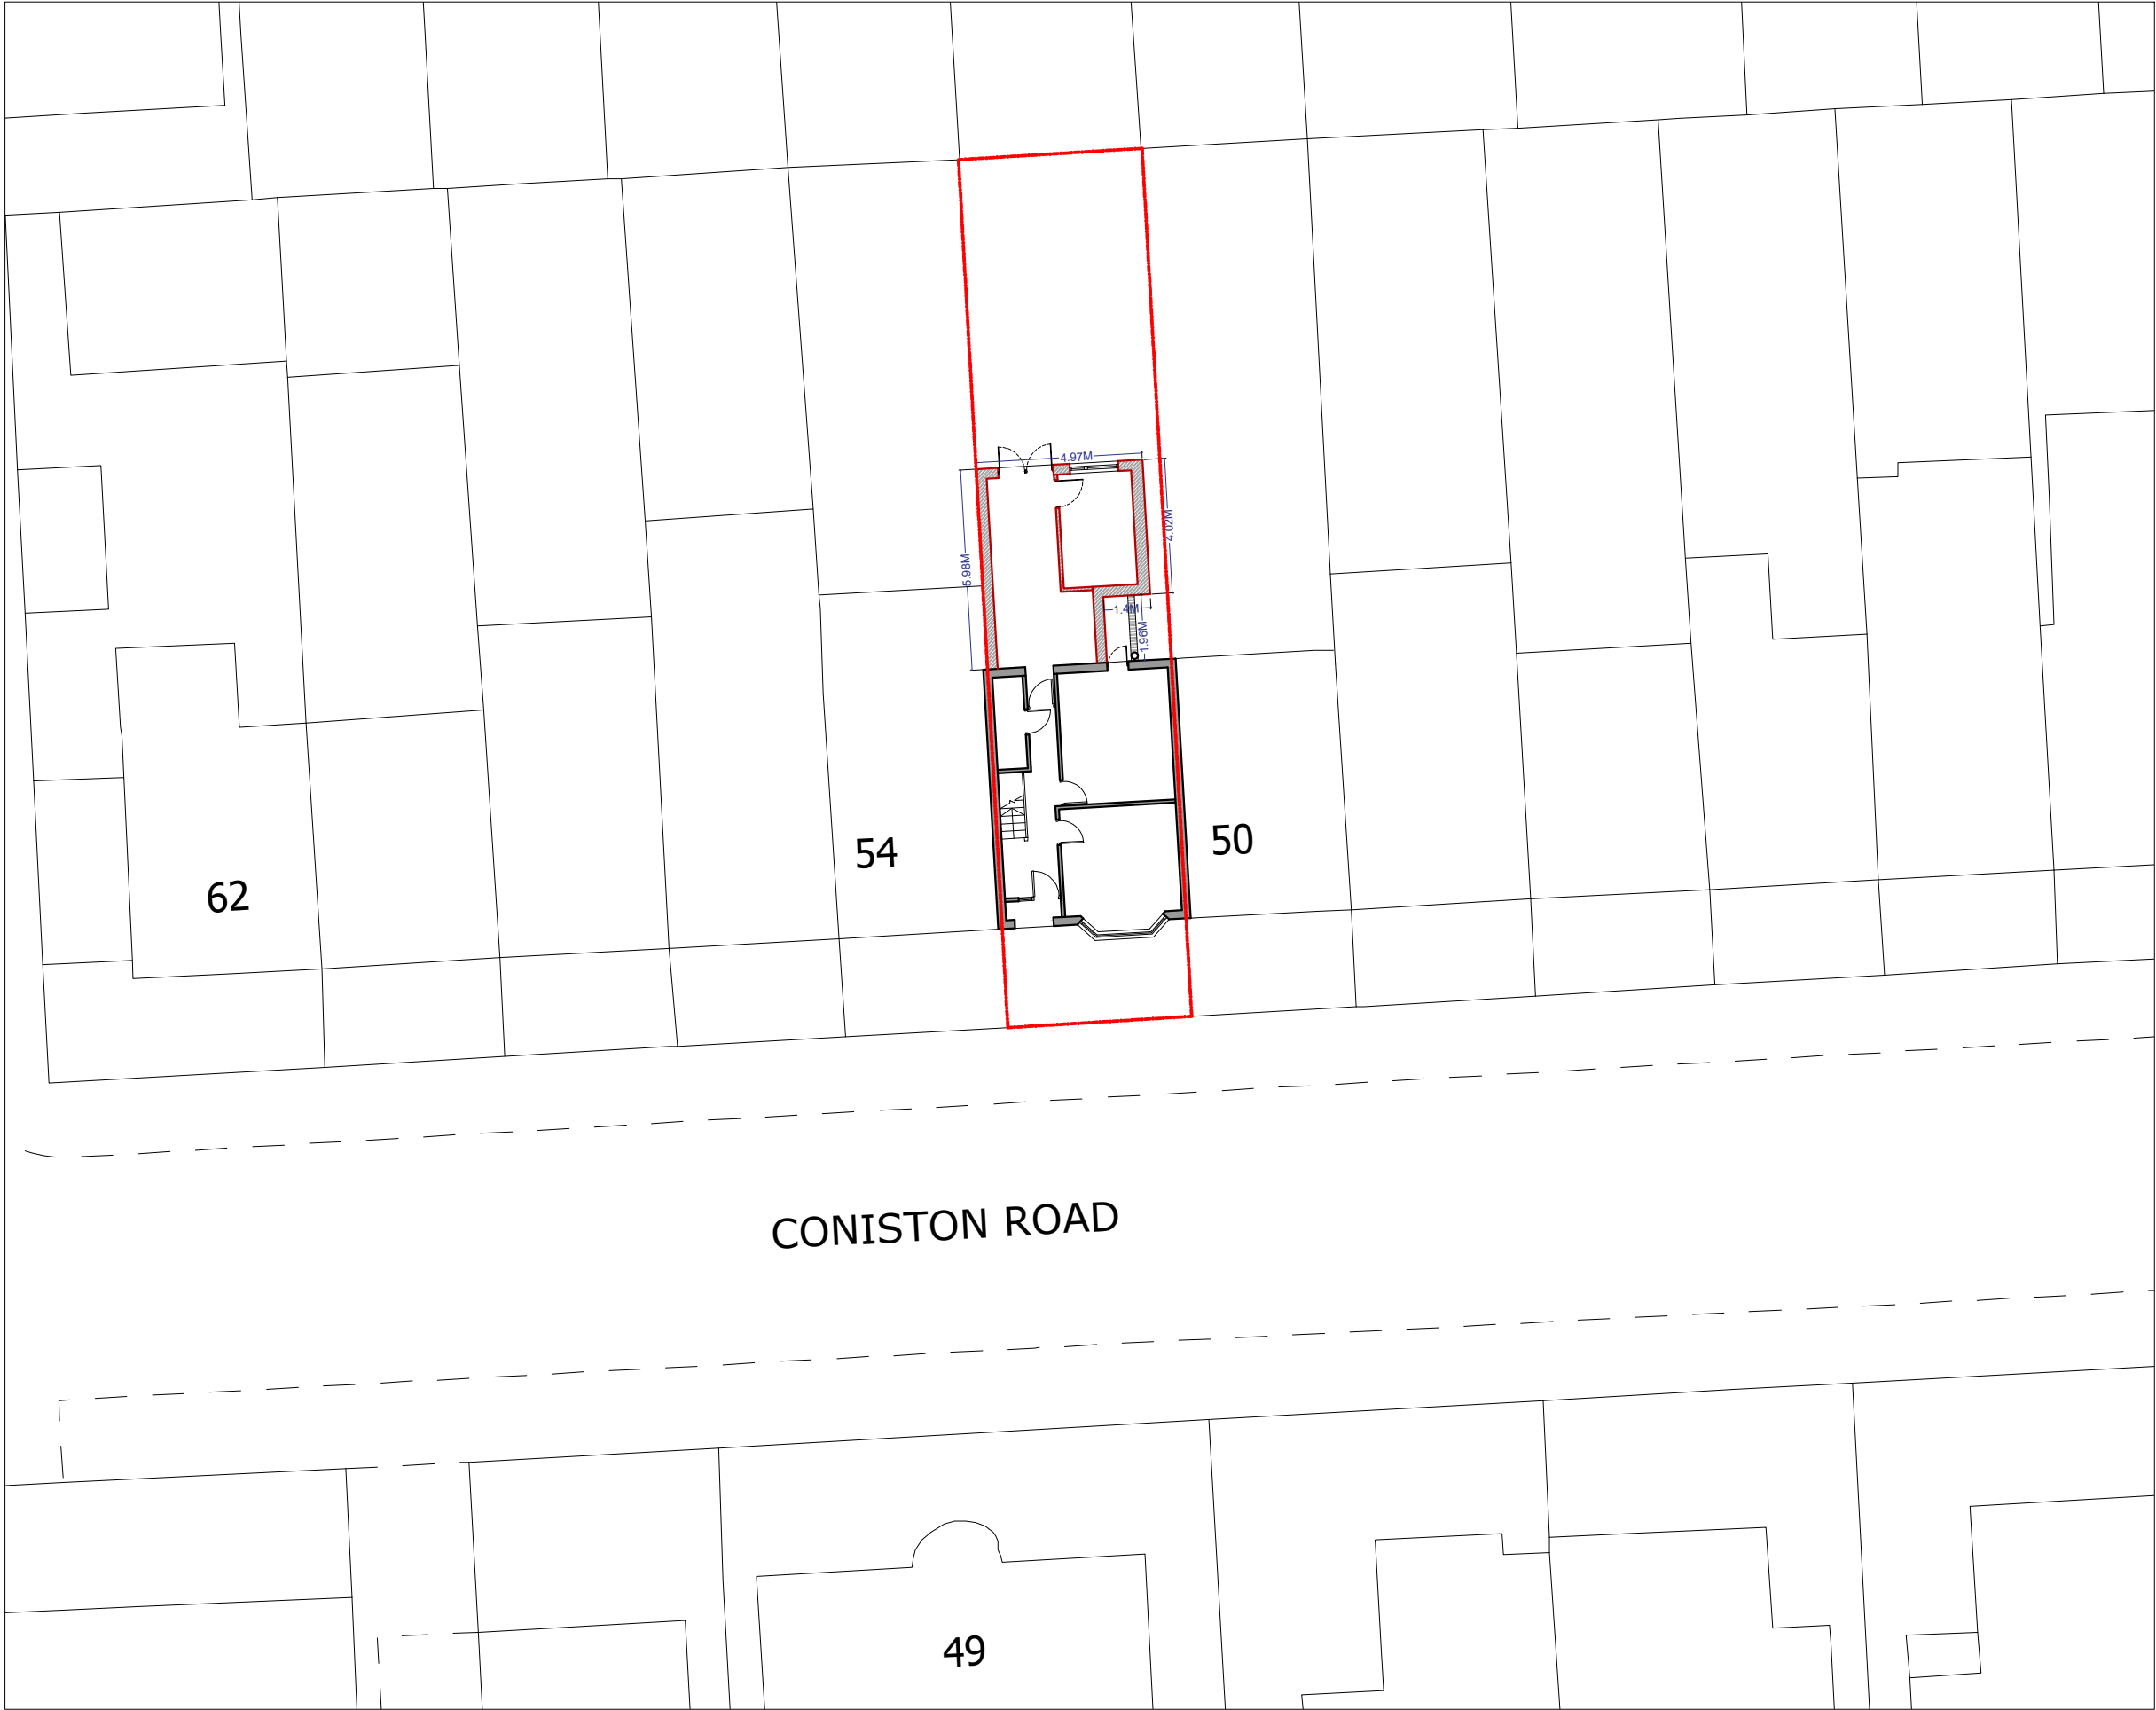

PLEASE NOTE
1. All dimensions to be verified on site.
2. All dimensions are in millimeters.
3. No work shall commence until all approvals and agreements have been obtained.
These include, Planning, Building Regulations, Water and party Wall.
4. The Copyright of this drawing belongs to Adv Planning Limited T/A Advance Architecture.

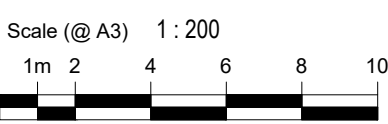

Drawn By	GA
Checked By	KK

PROJECT STATUS	PLANNING
	PROPOSED BLOCK PLAN

PROJECT	52 CONISTON ROAD, TOTTENHAM, LONDON, N17 0EX
---------	--

SHEET
JOB No.

BLOCK PLAN
22.002

DRAWING NUMBER
DATE

P104	REV
30/01/2023	

**ADVANCE**
ARCHITECTURE
ARCHITECTURE / PLANNING / LICENSING

352 Green Lanes, Palmers Green,
London N13 5TJ - 020 8801 6601

www.advancearchitecture.co.uk
info@advancearchitecture.co.uk