


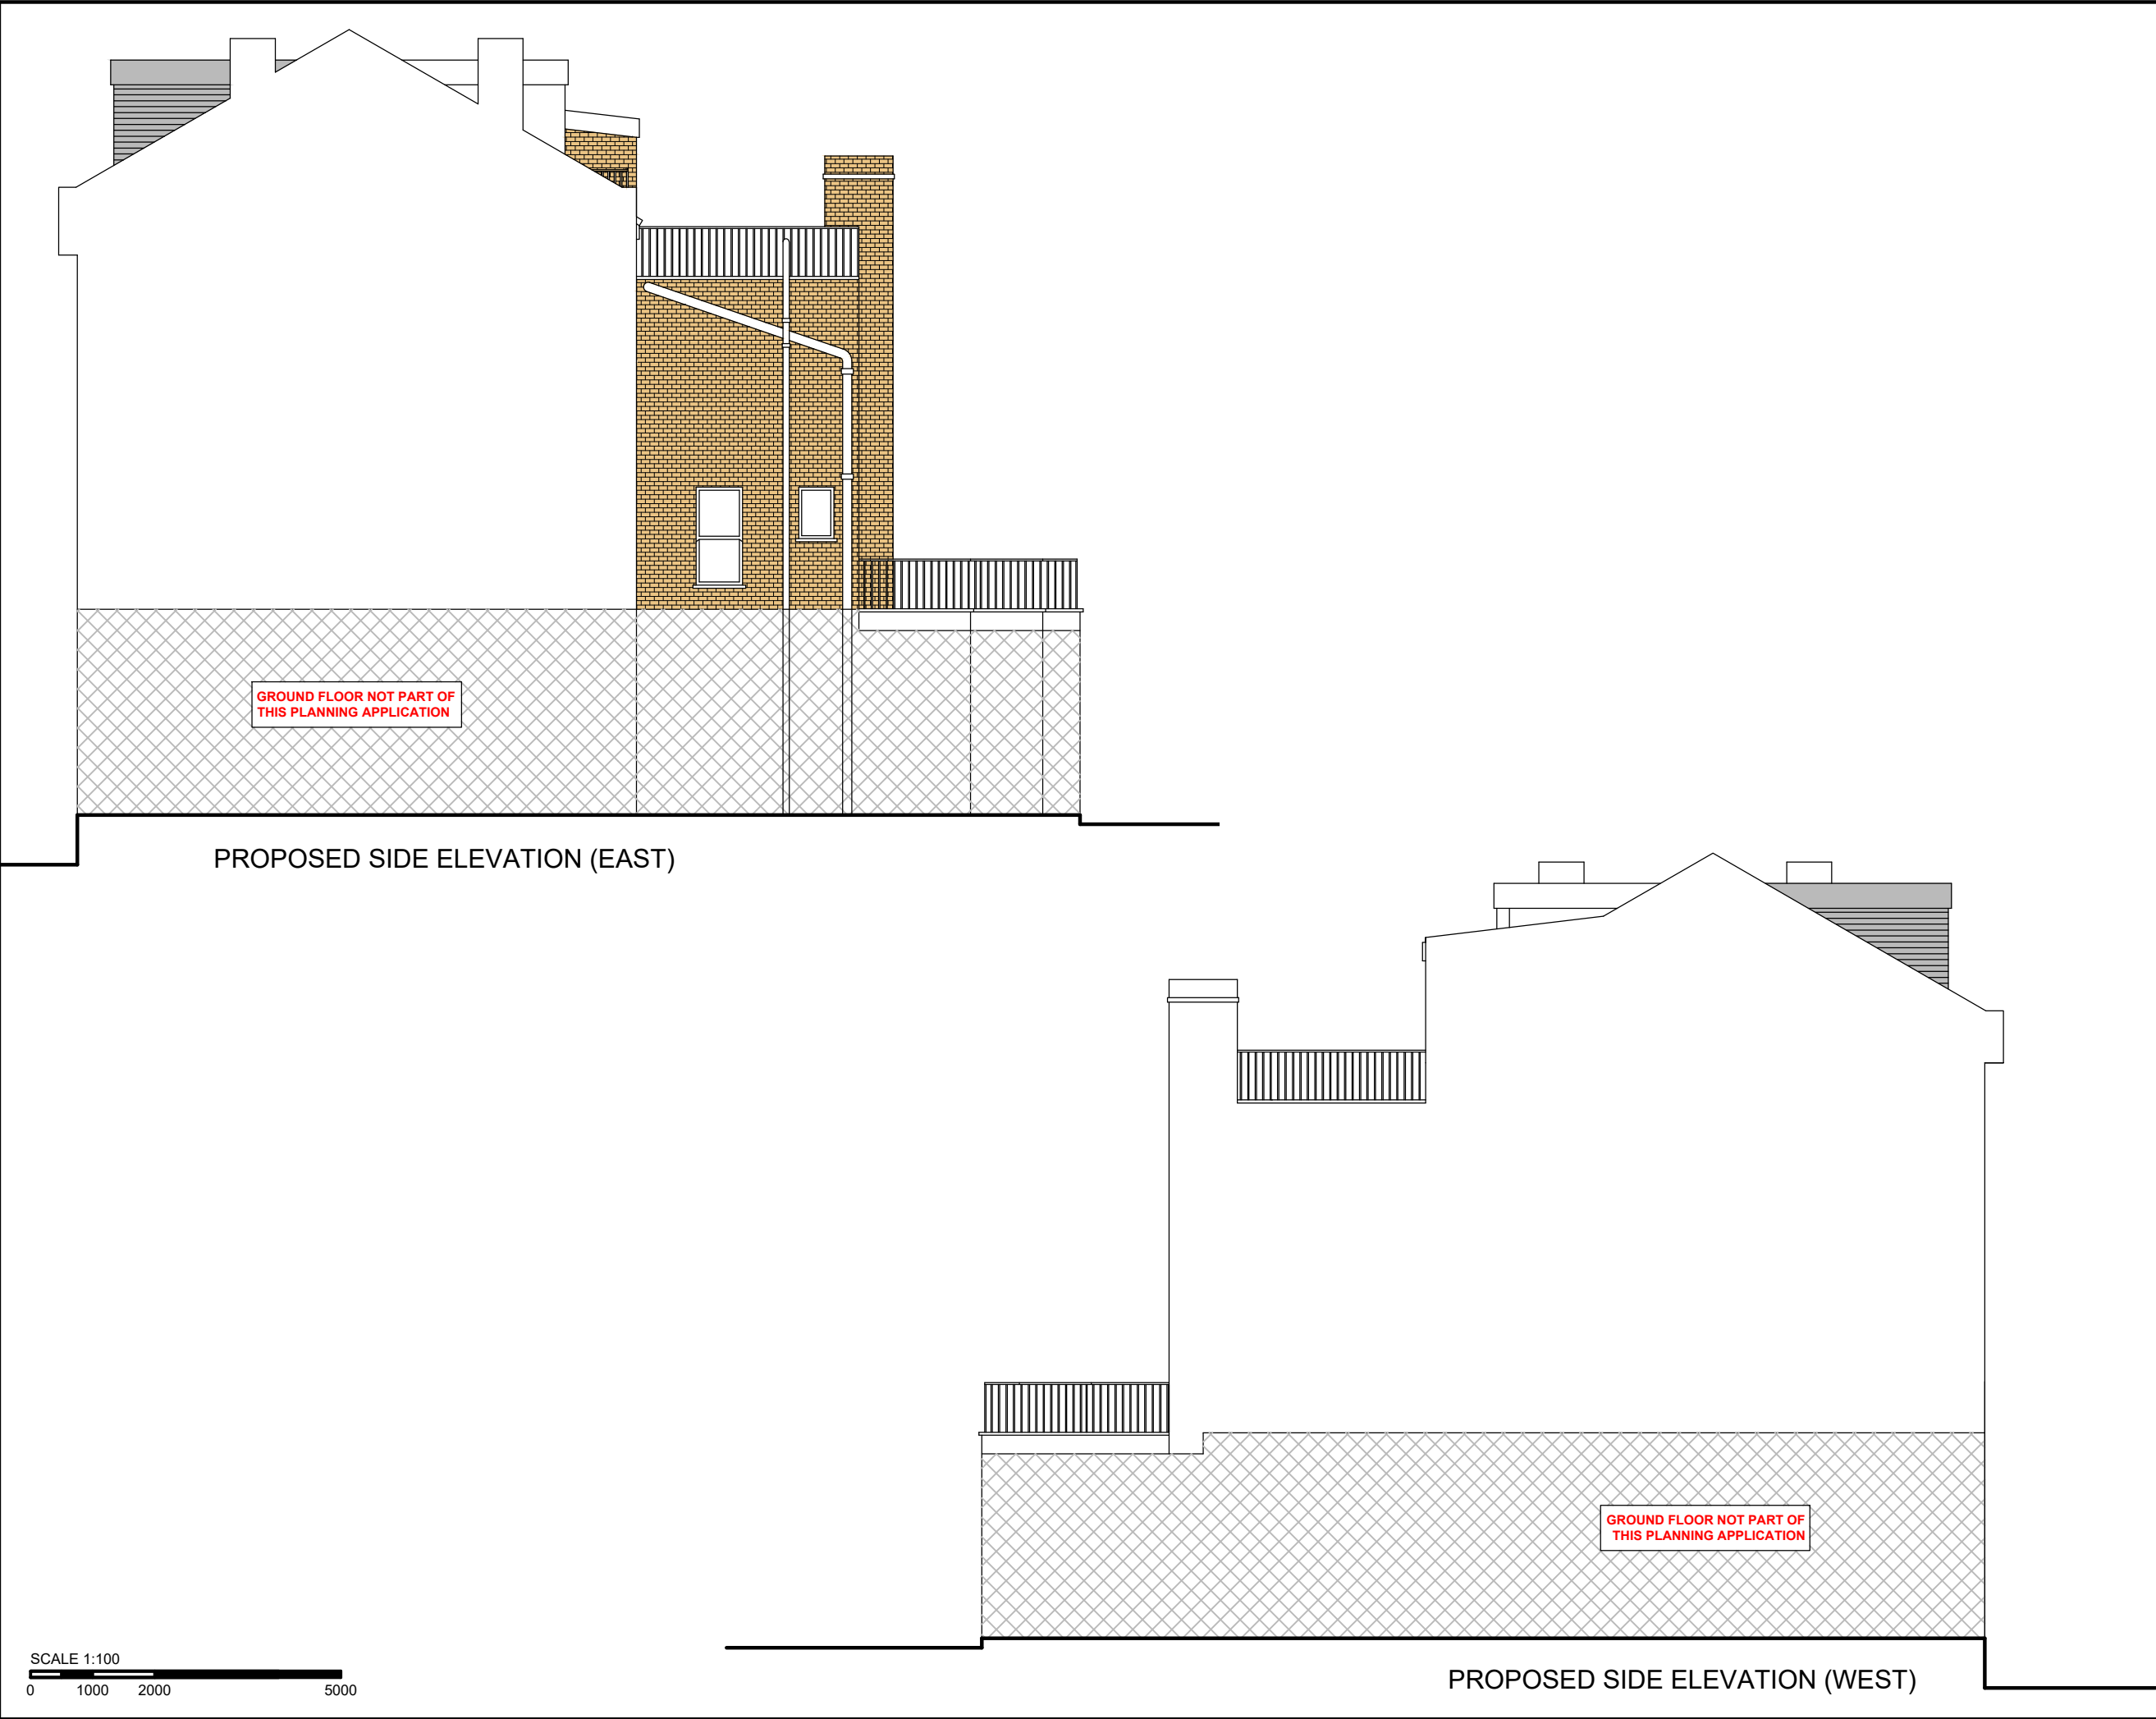

© COPYRIGHT Mehra Design Services
NOT TO BE REPRODUCED WITHOUT WRITTEN PERMISSION
ALL DIMENSIONS TO BE CHECKED & VERIFIED ON SITE
PRIOR TO CONSTRUCTION

Rev	By	Description	Date
-	-	-	-
Mehra Design Services 41 Summit Avenue Kingsbury London NW9 0TH Telephone: 07456789516 E Mail: shihanaz41@aol.com			
PRELIMINARY	☐	INFORMATION	☐
APPROVAL	☐	CONSTRUCTION	☐
TENDER	☐	*	☐
PLANNING	☒	*	☐
RECORD	☐	*	☐
CLIENT MRS. ANNA ROM			
PROJECT FLAT 2 13 DASHWOOD ROAD, HARINGEY, N8 9AD			
DRAWING TITLE PROPOSED SIDE ELEVATIONS			
DRAWN BY SM			
CHECKED SM			
DATE JANUARY 2023			
SCALE 1:100 @ A3			
DRAWING NO.		REV	
SM-05		---	
FILED ON AUTOCAD AS:			