


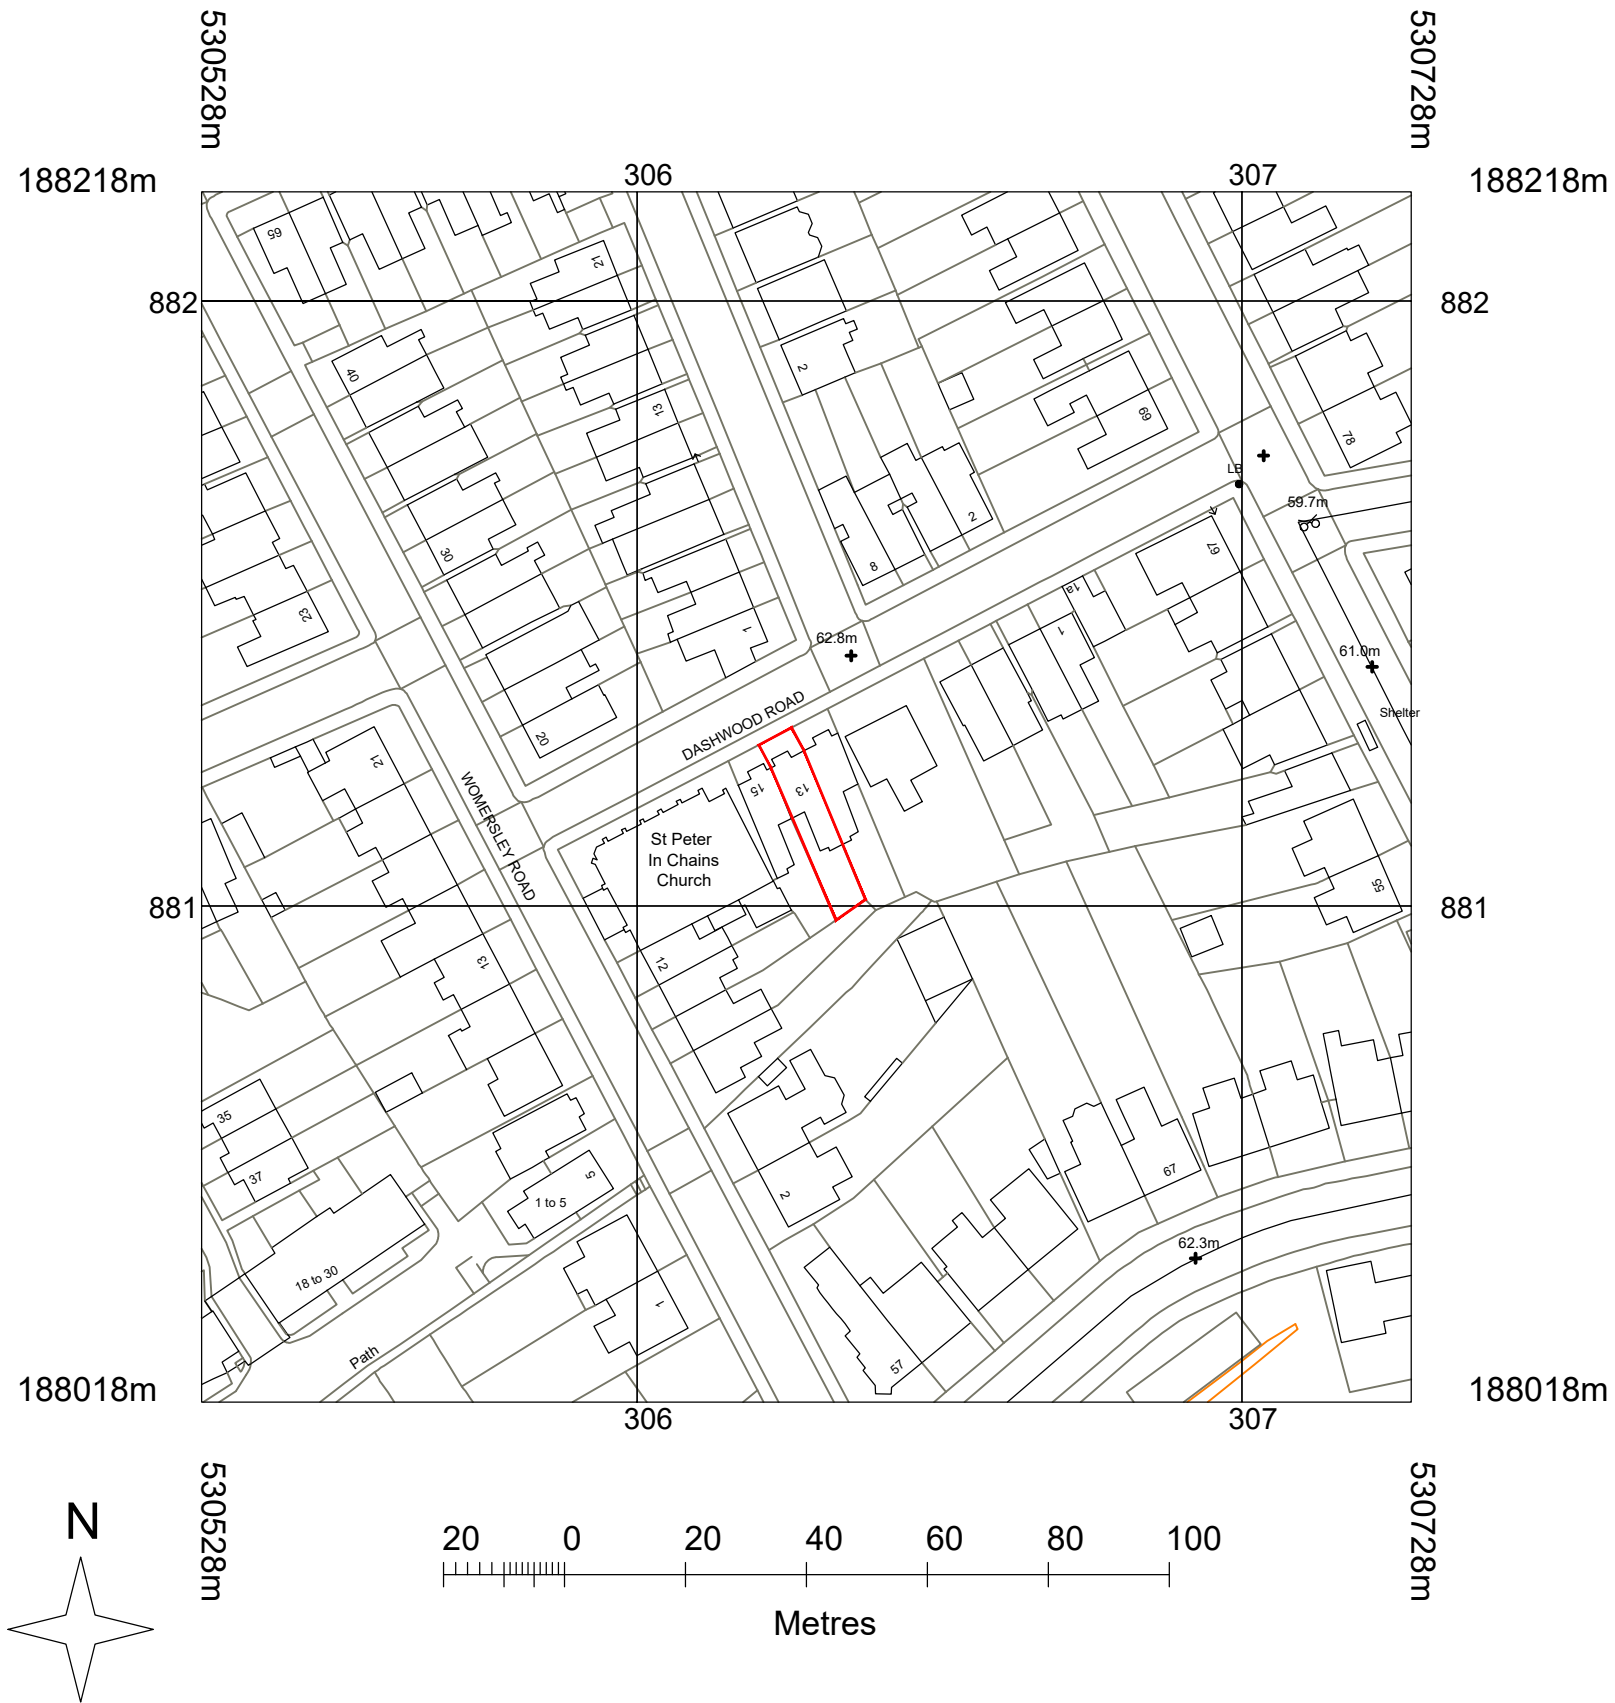

Rev	By	Description	Date
Mehra Design Services 41 Summit Avenue Kingsbury London NW9 0TH Telephone: 07456789516 E Mail: shihanaz41@aol.com			
PRELIMINARY	☐	INFORMATION	☐
APPROVAL	☐	CONSTRUCTION	☐
TENDER	☐	*	☐
PLANNING	☐	*	☐
RECORD	☐	*	☐
CLIENT			
MRS. ANNA ROM			
PROJECT			
FLAT 2			
13 DASHWOOD ROAD, HARINGEY, N8 9AD			
DRAWING TITLE			
LOCATION PLAN			
DRAWN BY SM			
CHECKED SM			
DATE JANUARY 2023			
SCALE 1:1250 @ A3			
DRAWN BY		REV	
SM-07		---	
FILED ON AUTOCAD AS:			