




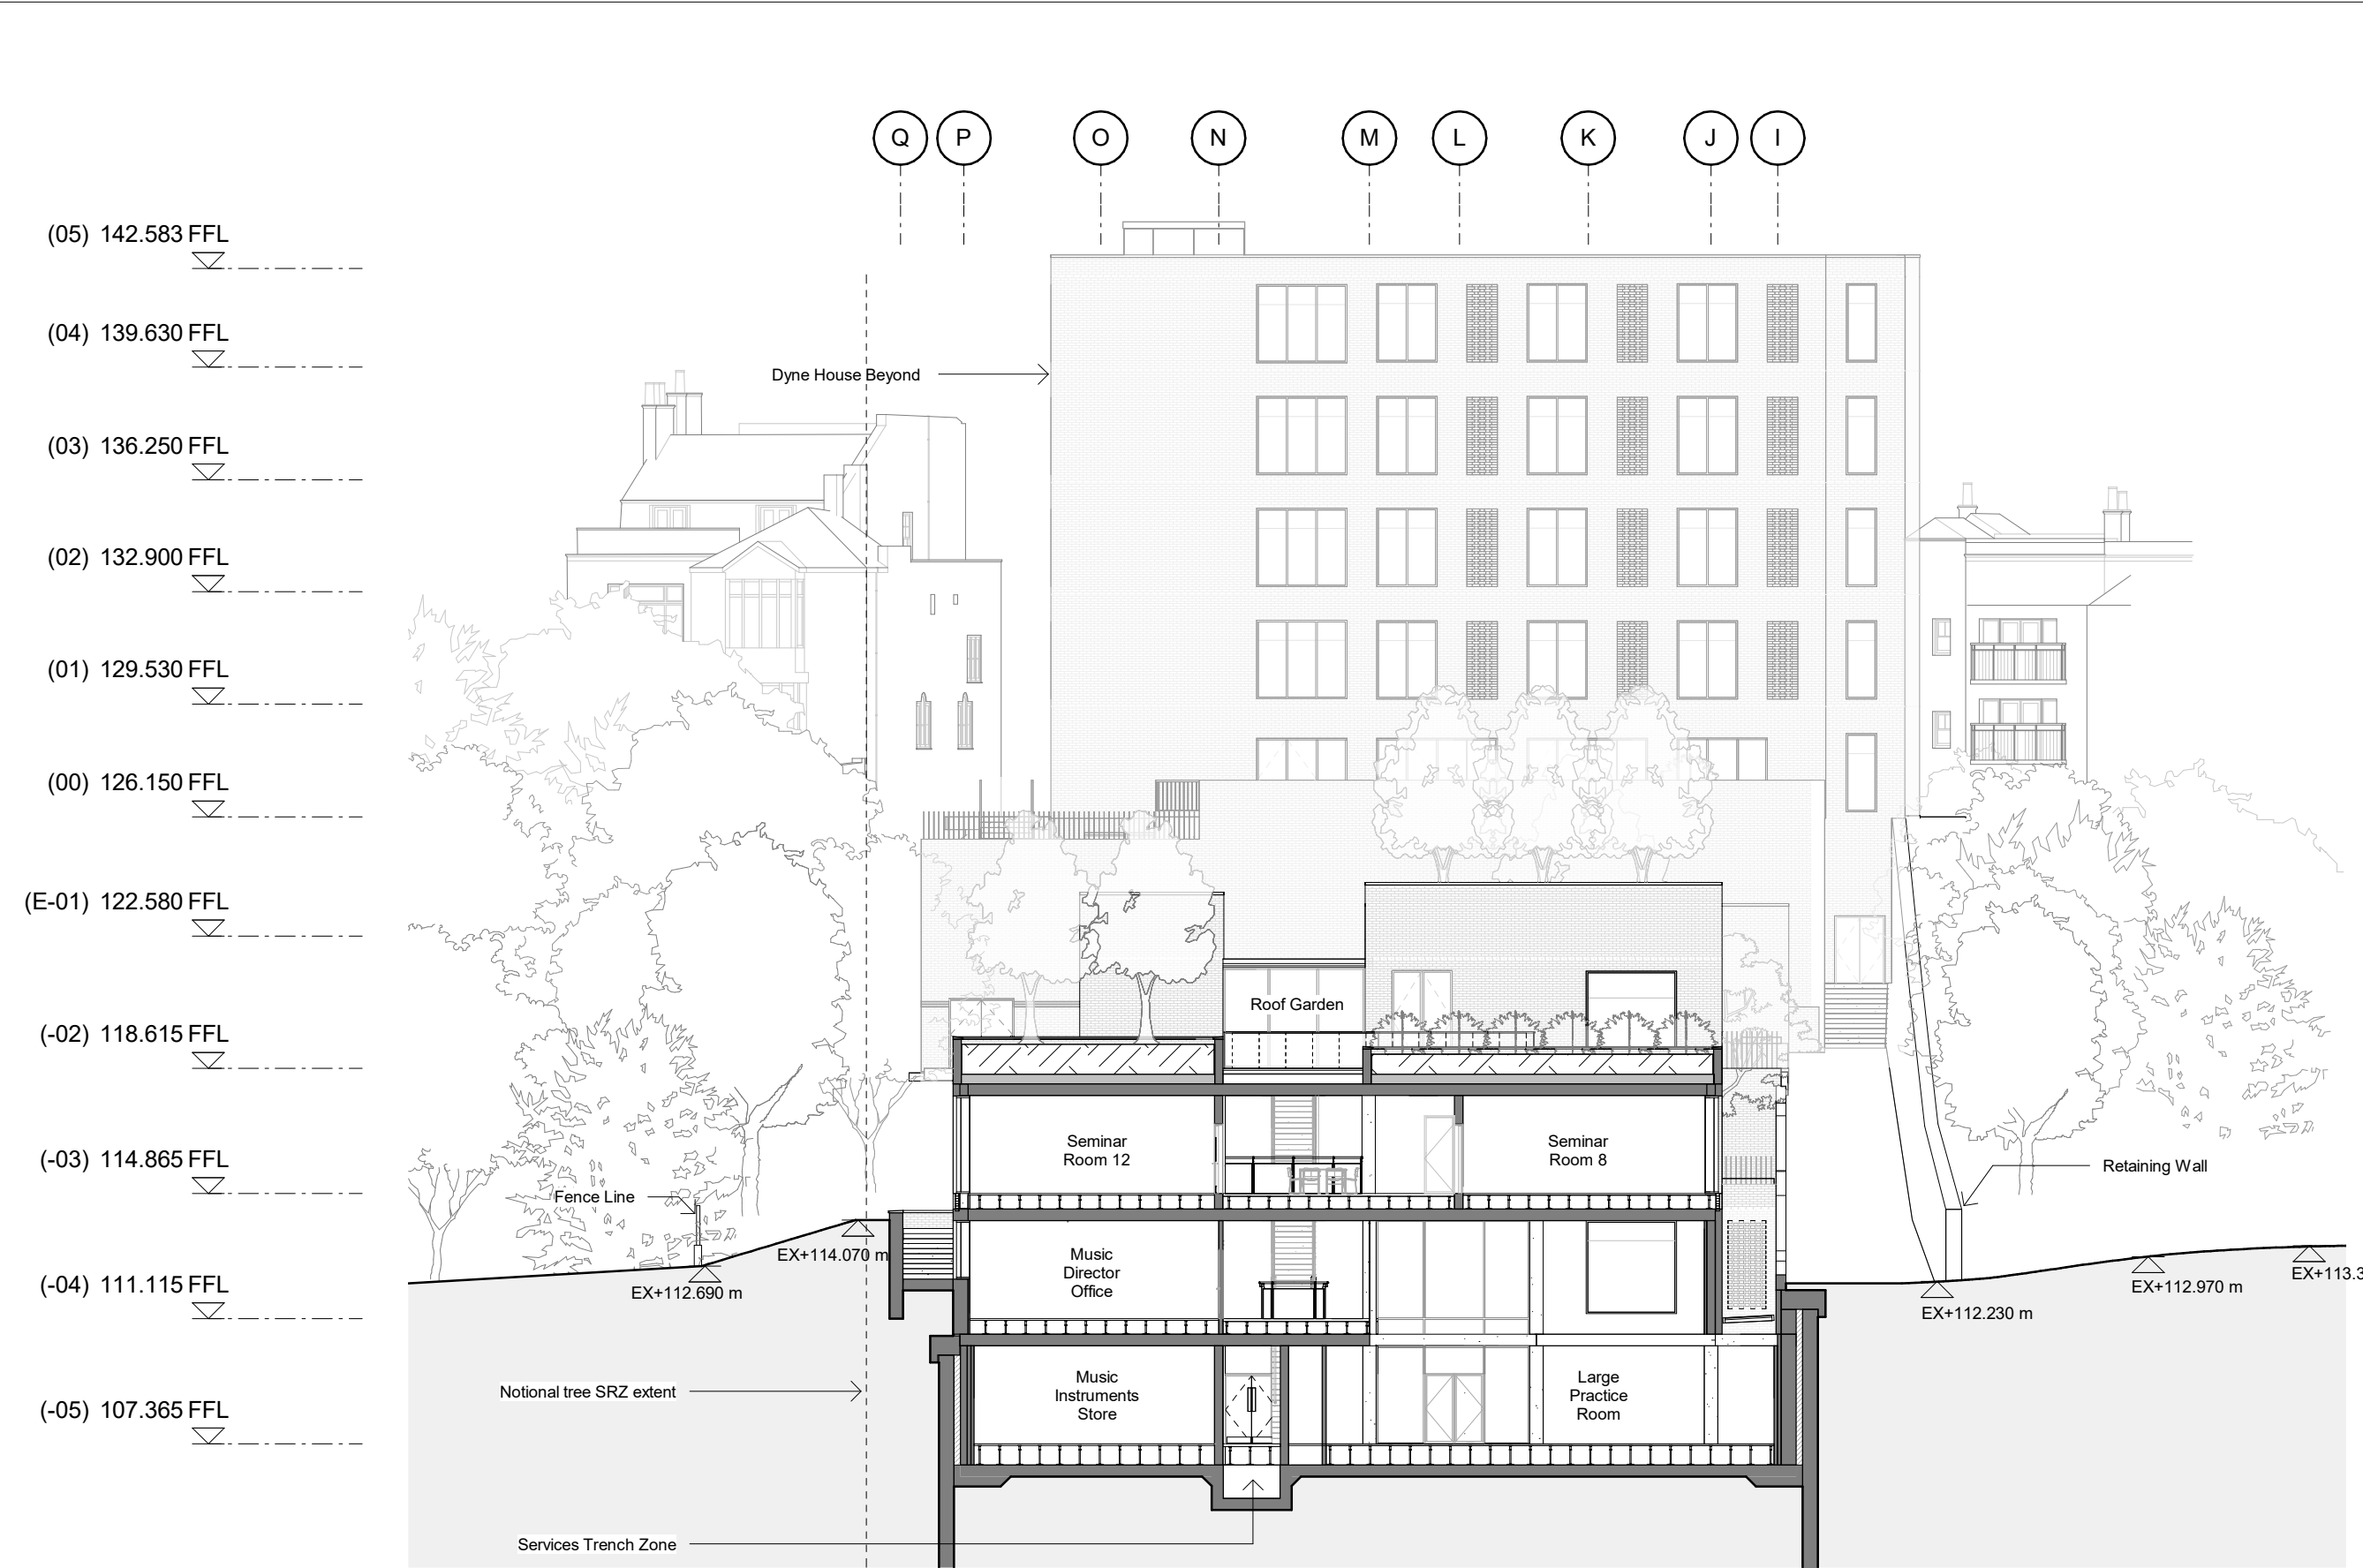


1 Cross Section through Large Practice Room
2620 1 : 200

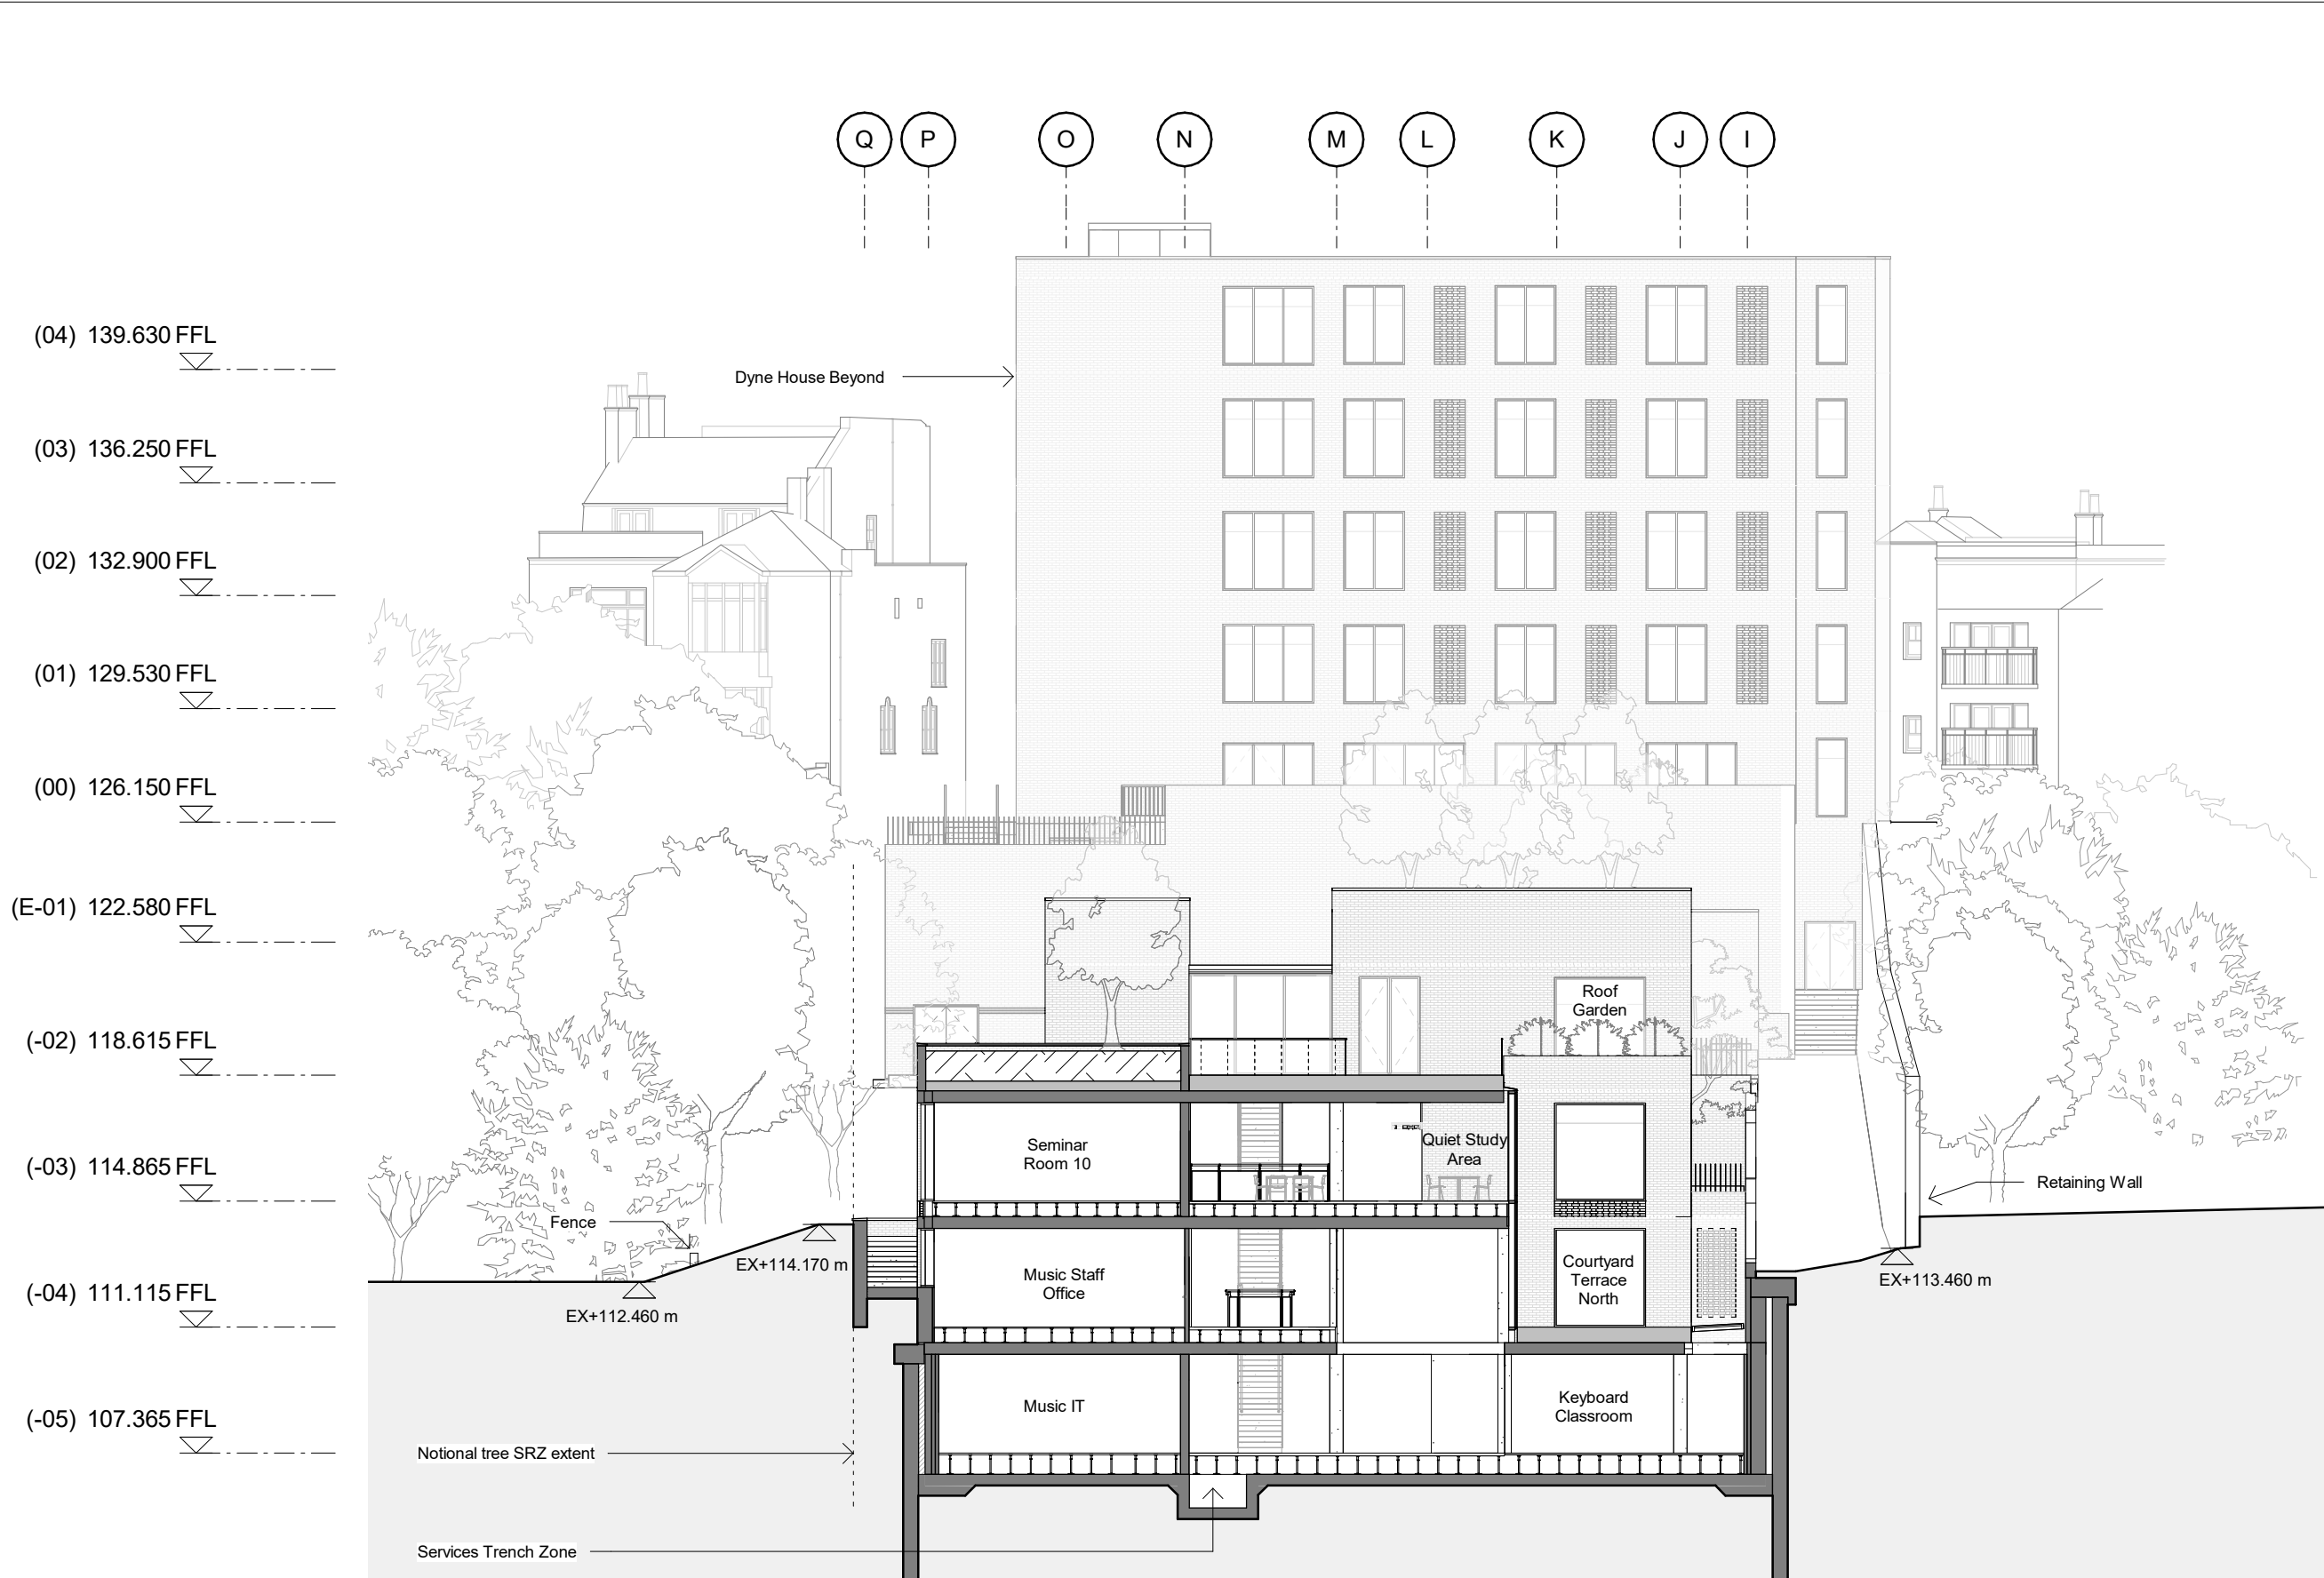

2 Cross Section through North Courtyard
2620 1 : 200

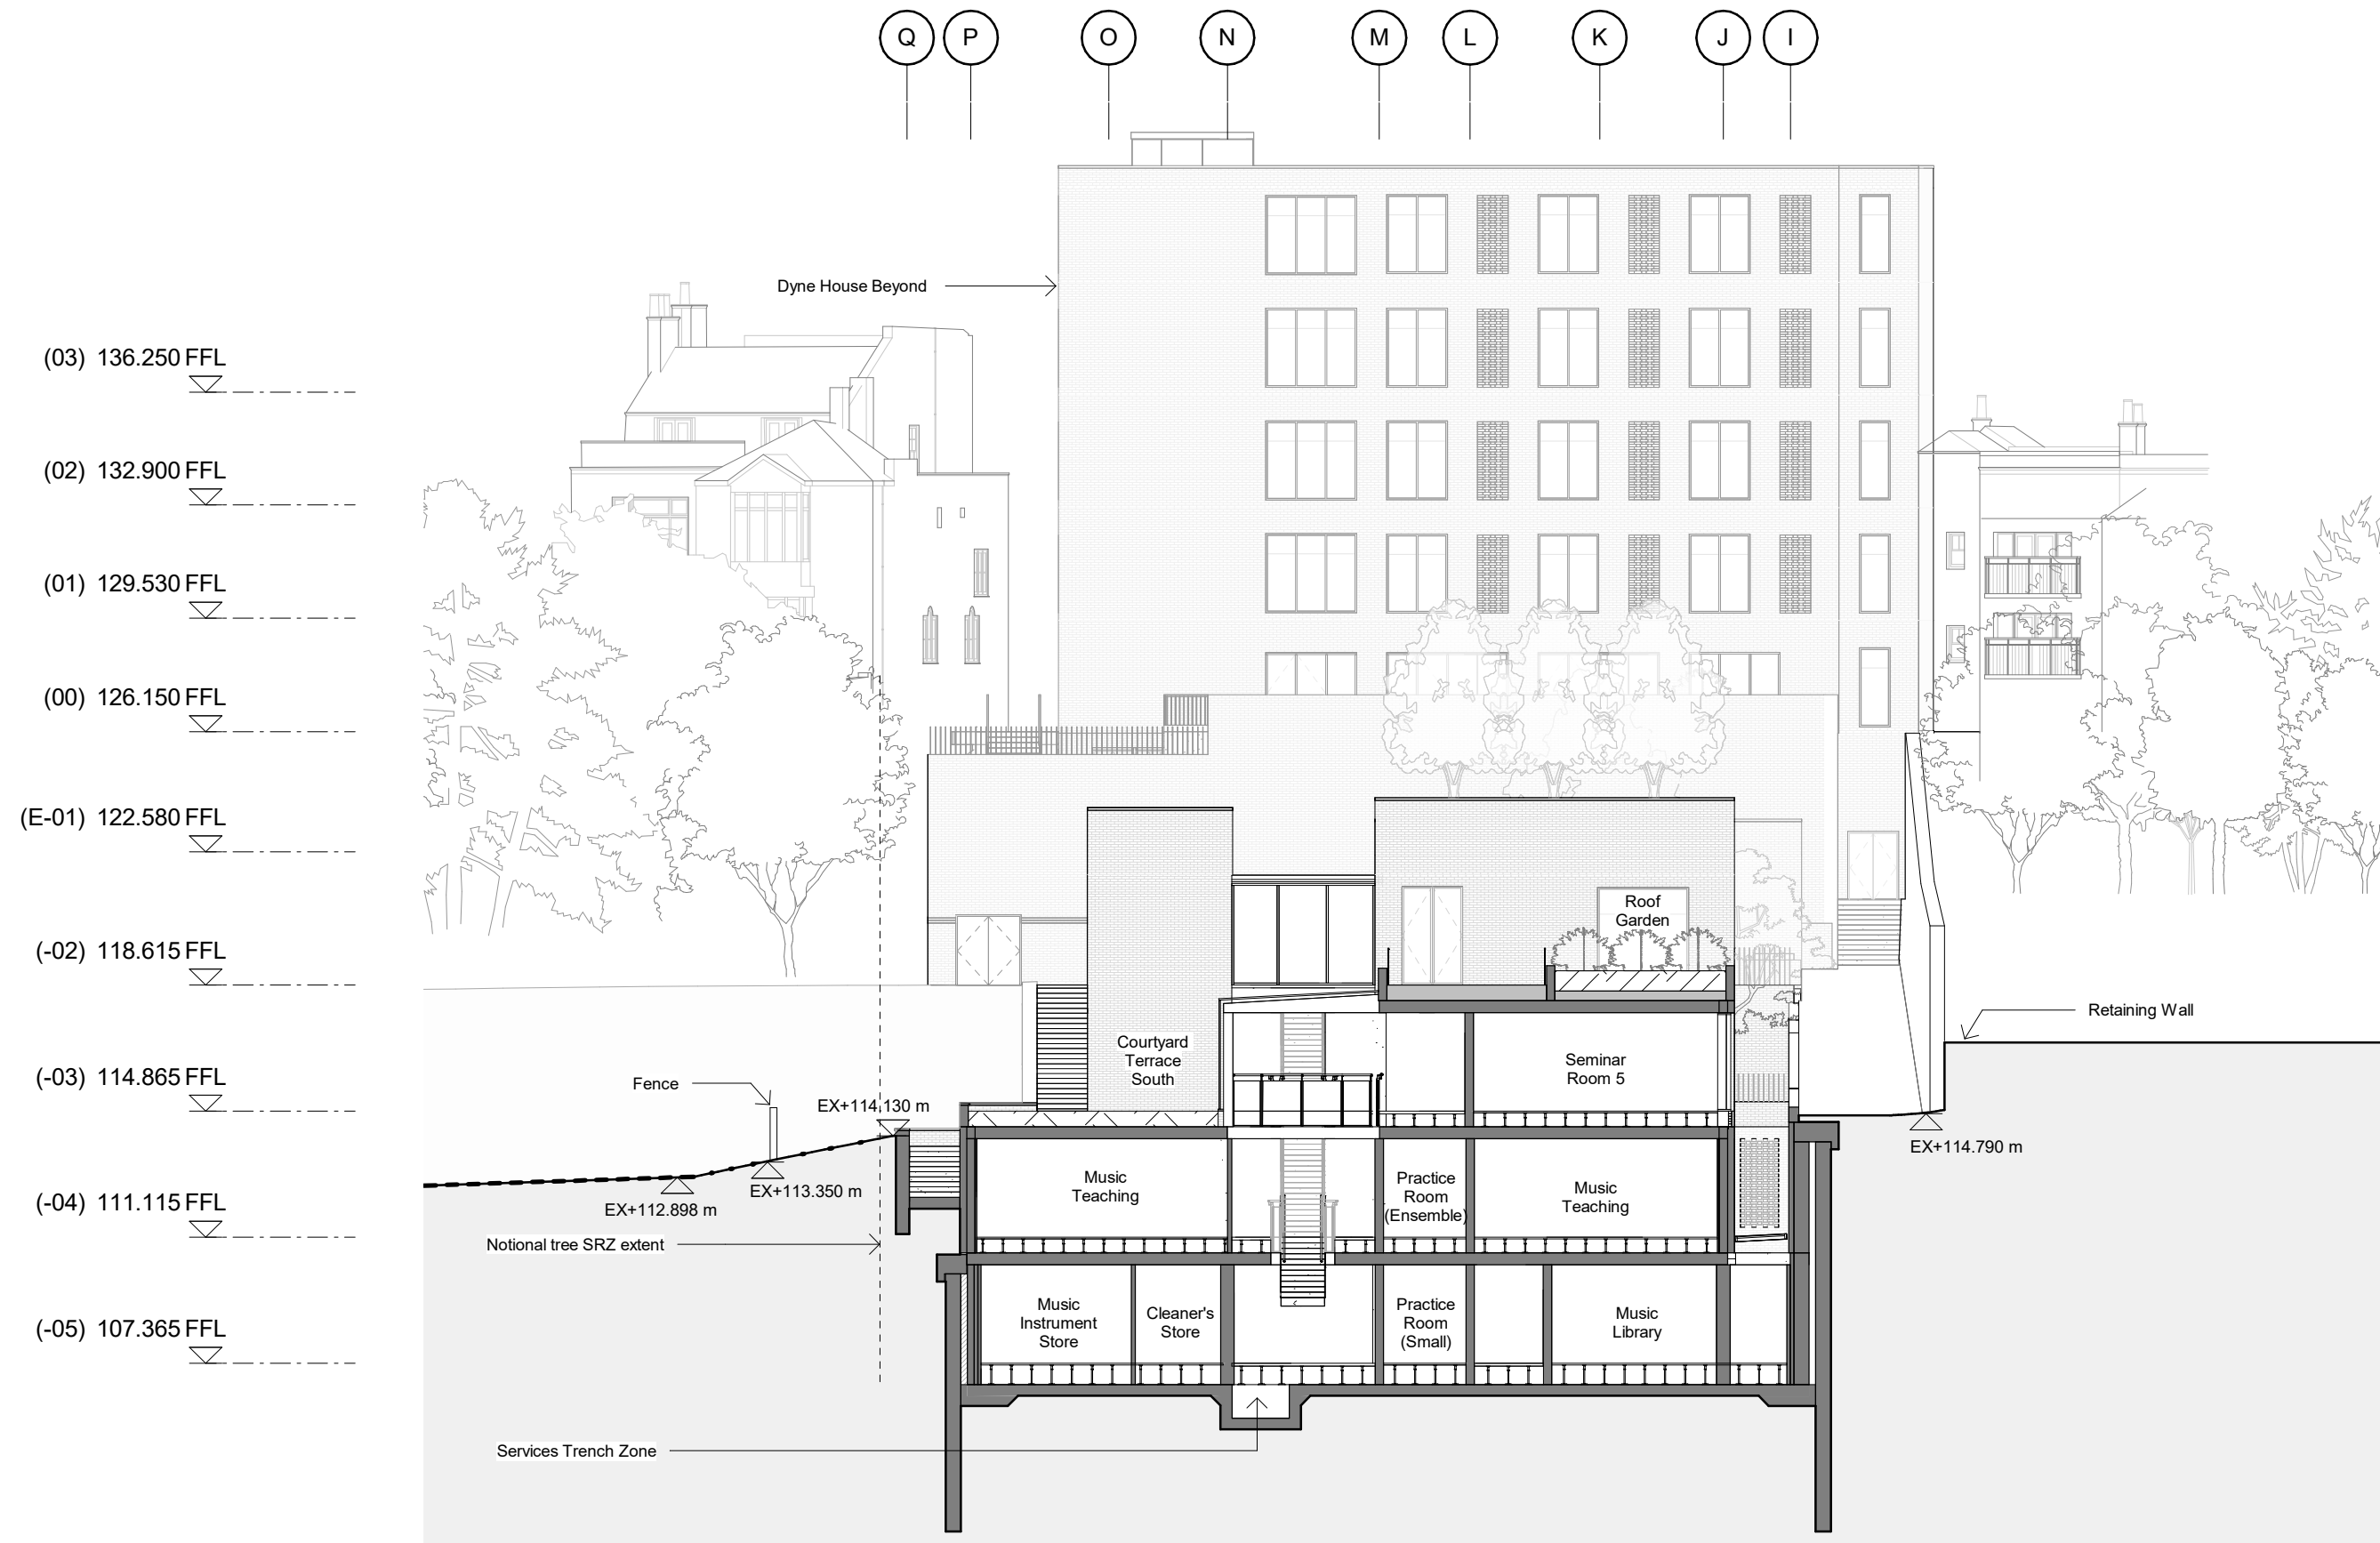

3 Cross section through South Courtyard
2620 1 : 200

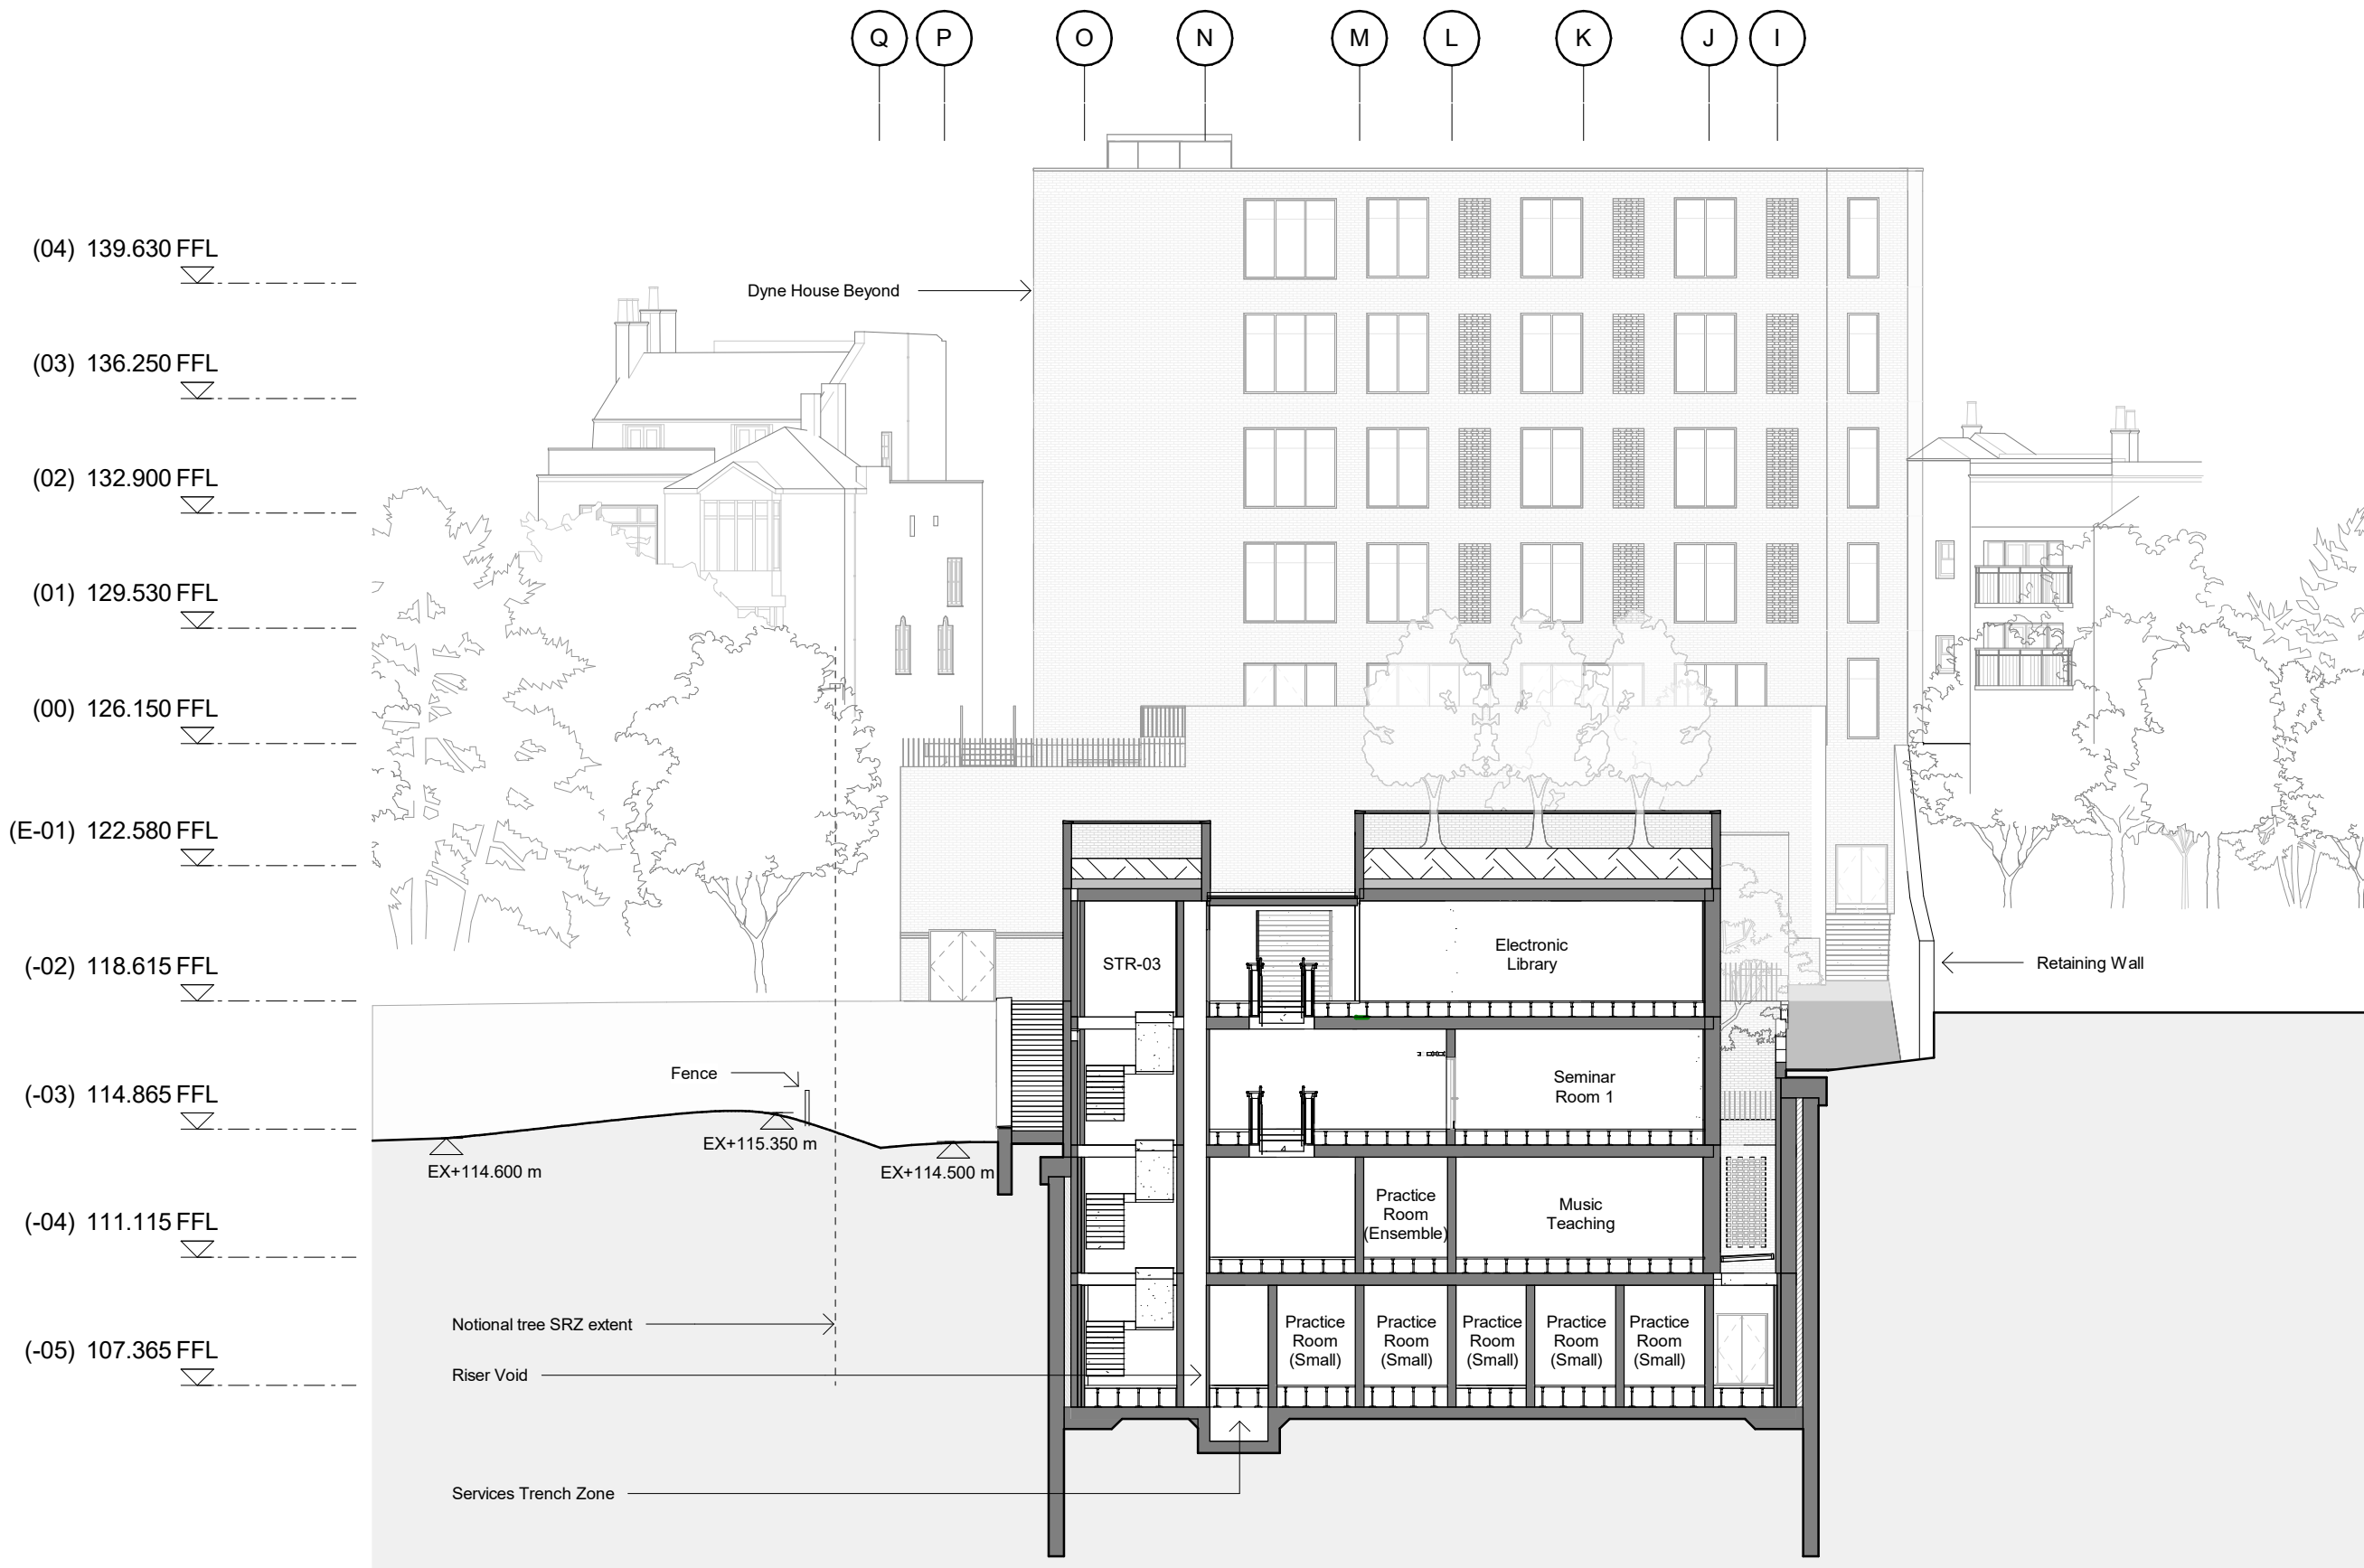

4 Cross Section through Escape Stair 3
2620 1 : 200

General Notes:

G1 All Levels are above ordnance datum (AOD)
New Levels are shown thus: [Symbol] 20.345
Retained Existing Levels thus: [Symbol] 20.345
Existing Levels are shown: [Symbol] 20.345


G2 Door tags are shown thus: [Symbol] DG-011 (Door number)
[Symbol] DRS-XXX (Door type)
FR-XXs (Fire rating, 's' denotes smoke seal)

G3 Abbreviations:
GN/AWC: Gender Neutral / Accessible WC
CS: Cleaner's Store
PH: Printer hub
ST: Store
RWP: Rain water pipe


Notes:

- Topography information shown indicatively, refer to Ordinance Survey drawings for further information.

[Symbol] Spot height taken from OS information

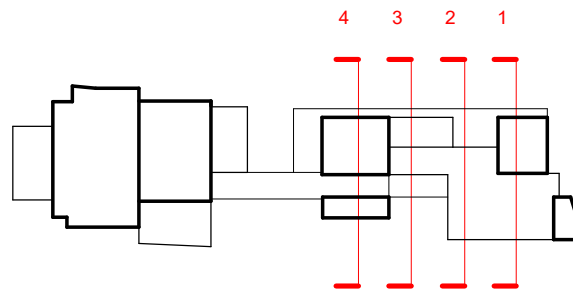

PLANNING

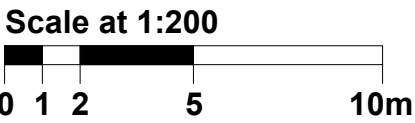

Work Package	Cost Check	Info/Briefing	Tender	Contract	Construction	Date	Rev.	Description	Approved By	Date	Rev.	Description	Approved By	Project	Highgate School Dyne House 3	Sort Code	Drawing Number	Rev.
						13.01.2023	K	ISS 0004_Planning Issue	MB					Subject	Dyne House - Cross Sections Proposed Sections	A/Hs-DH3	2620	K
														Architects	Hopkins Architects Limited 27 Broadway Terrace, London, NW1 6LG T: 020 7724 1751 E: mail@hopkins.co.uk	Date: 07/16/18	Scale: 1 : 200	at A1