



F
E
D
C
B
A




6 Roof Level Existing Area Plan
Roof GIA: 27 sqm
Roof GEA: 36 sqm

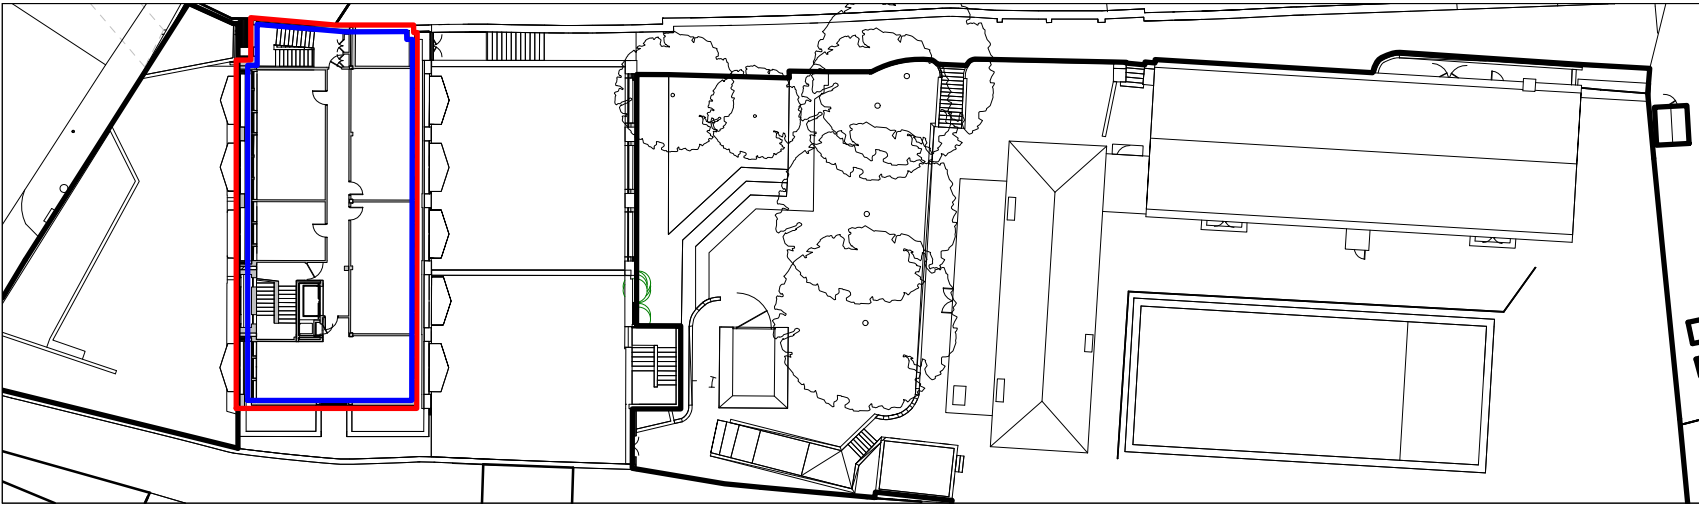


5 Level 4 Existing Area Plan
Level 04 GIA: 265 sqm
Level 04 GEA: 302 sqm

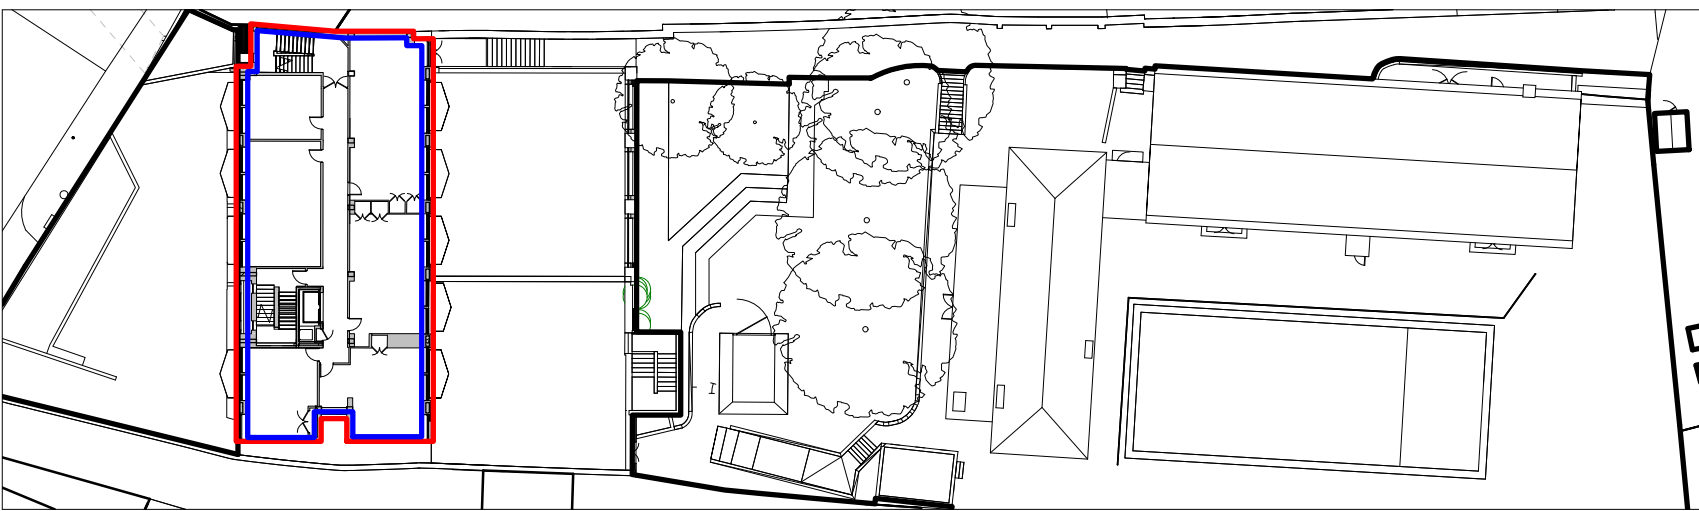

4 Level 3 Existing Area Plan
Level 03 GIA: 299 sqm
Level 03 GEA: 349 sqm

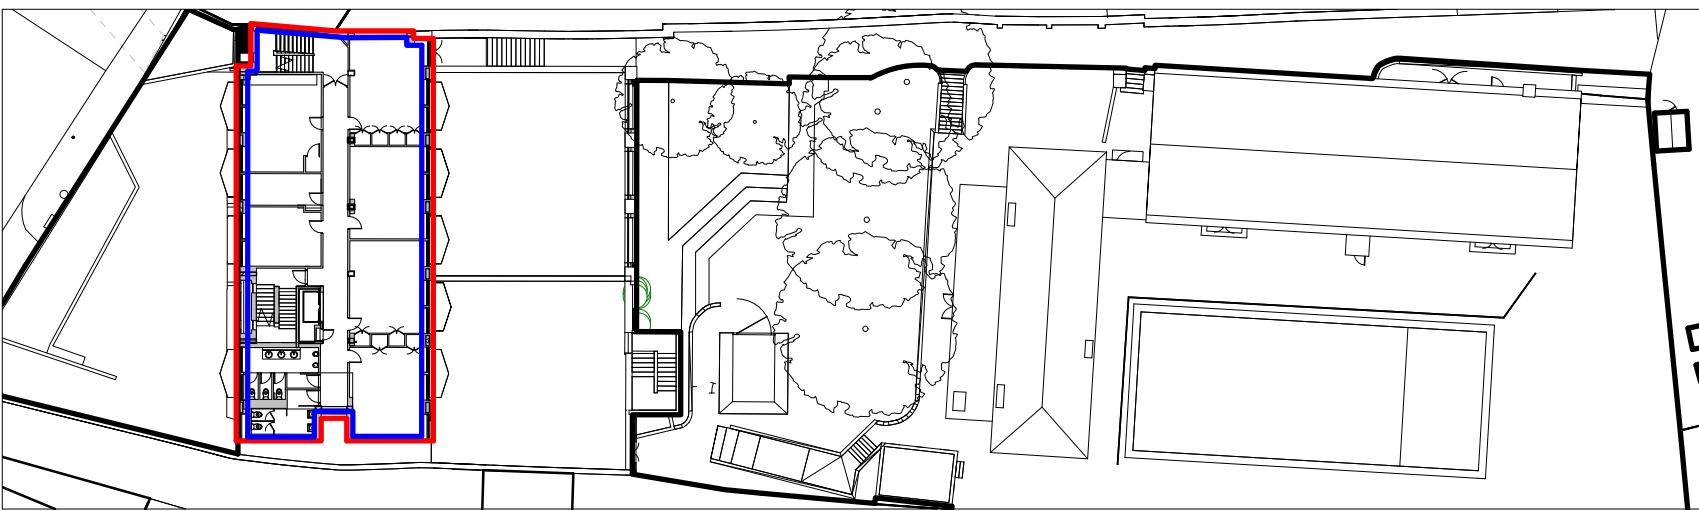


3 Level 2 - Existing Area Plan
Level 02 GIA: 299 sqm
Level 02 GEA: 349 sqm

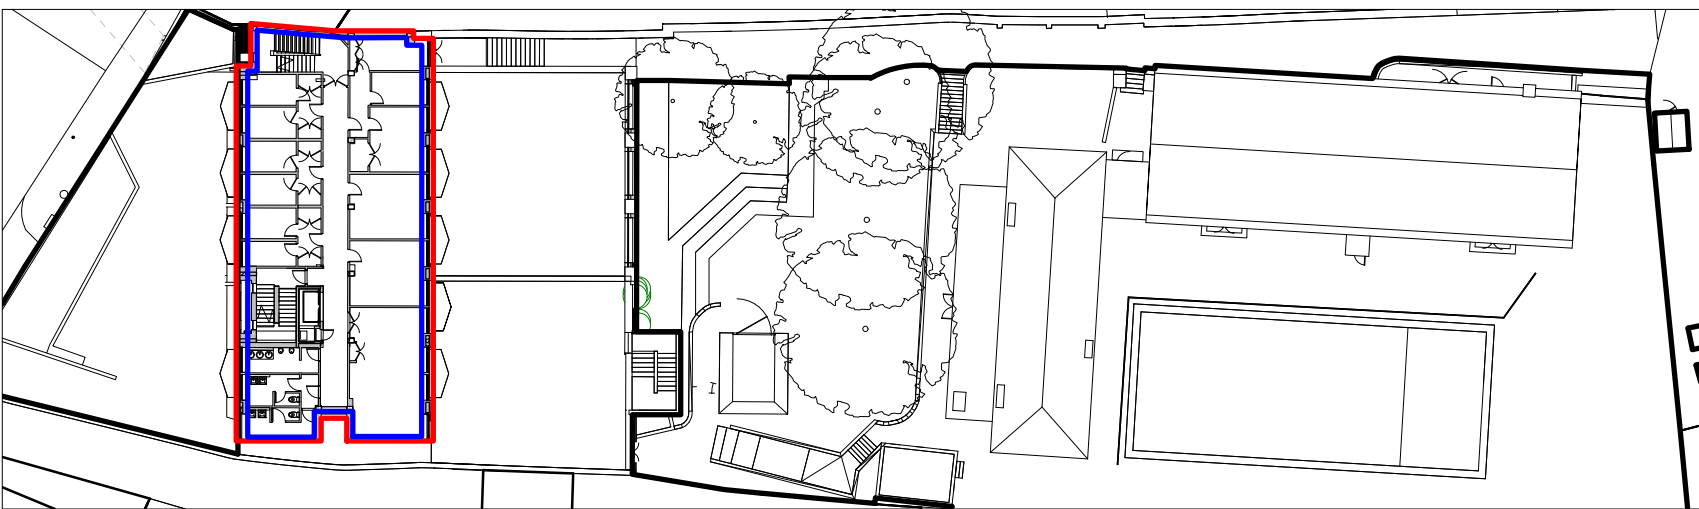


1 Level 01 - Existing Area Plan
Level 01 GIA: 299 sqm
Level 01 GEA: 349 sqm




2 Level 0 - Existing Area Plan
Level 00 GIA: 242 sqm
Level 00 GEA: 276 sqm
External Covered Walkways GEA: 42 sqm

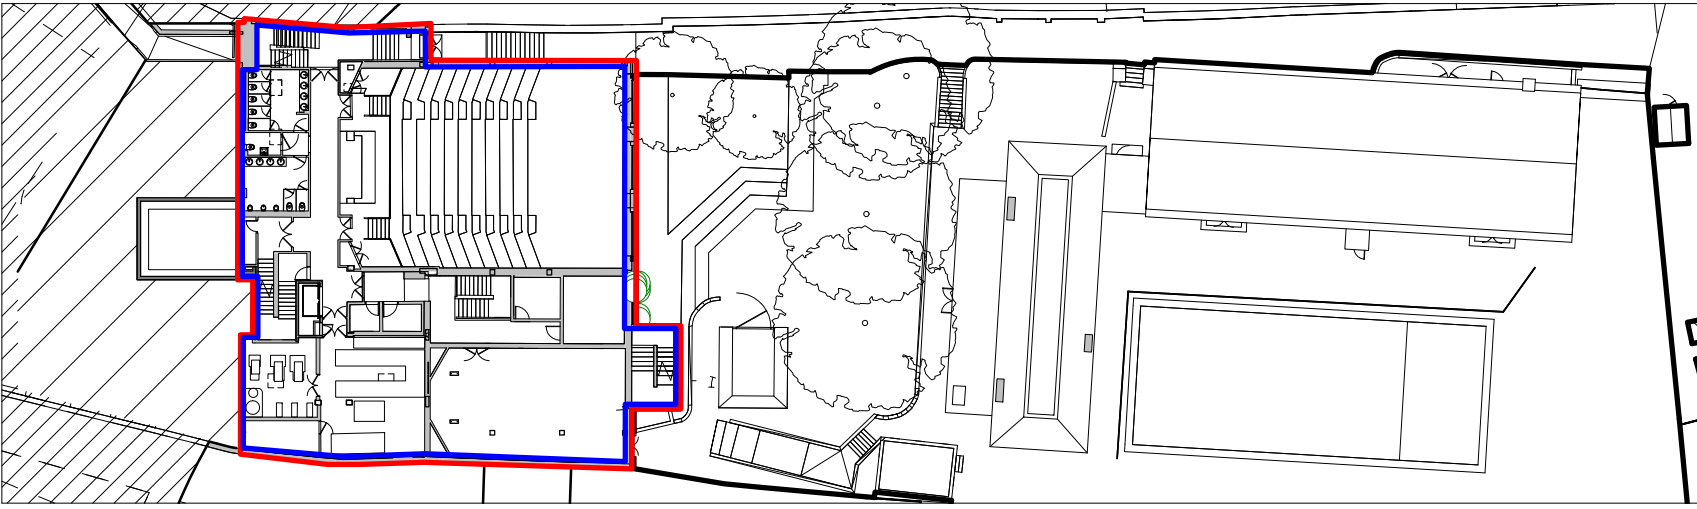

7 Level -01 Existing Area Plan
Level -01 GIA: 690 sqm
Level -01 GEA: 744 sqm

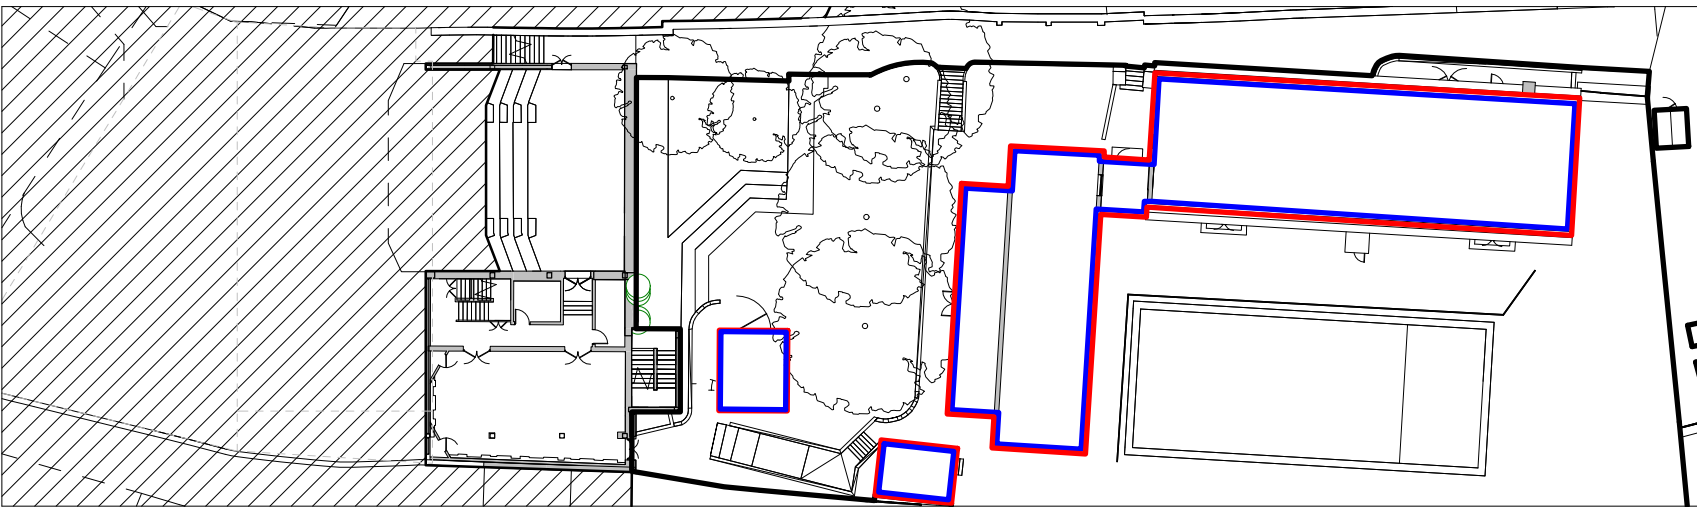

8 Level -02 Existing Area Plan
Level -02 GIA: 429 sqm
Level -02 GEA: 474 sqm

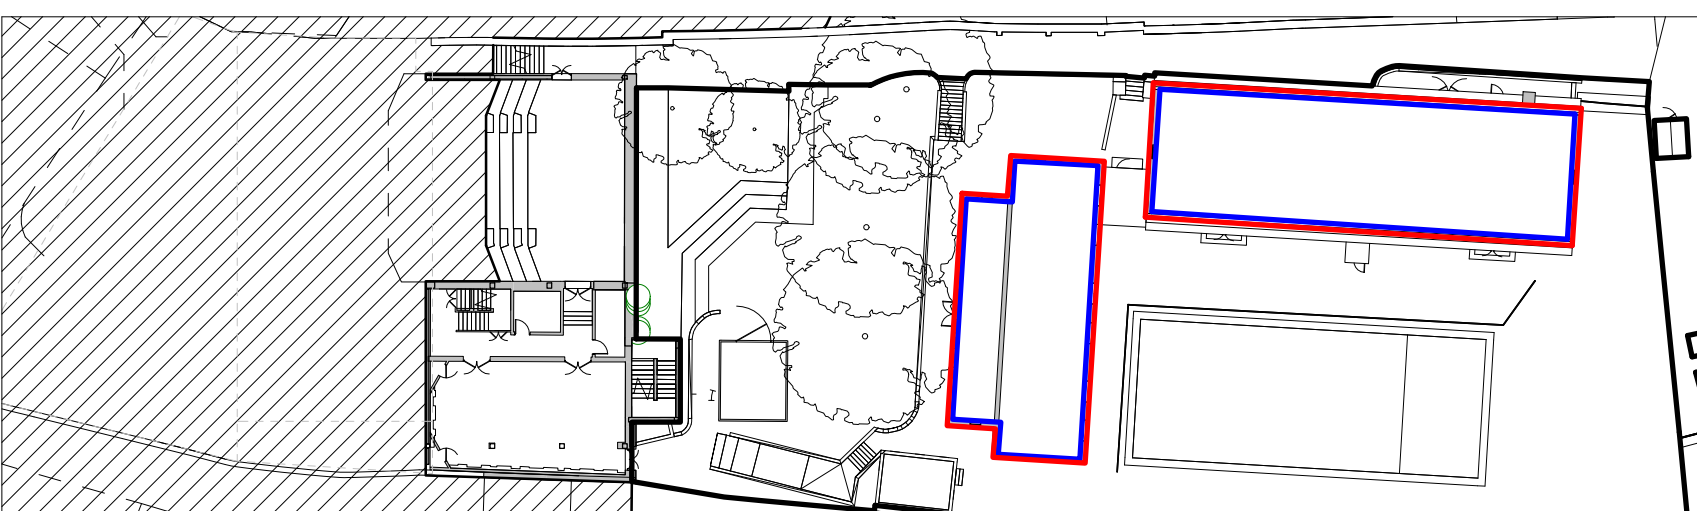

9 Level -03 Existing Area Plan
Level -03 GIA: 377 sqm
Level -03 GEA: 425 sqm

KEY

- GIA: —
- GEA: —
- External Covered Walkways GEA: —

DYNE HOUSE EXISTING TOTAL GIA: 2927 SQM

DYNE HOUSE EXISTING TOTAL GEA: 3304 SQM

Work Package	Cost Check	Info/Briefing	Tender	Contract	Construction	Date	Rev.	Description	Approved By	Project	Sort Code	Drawing Number	Rev.
						23.01.2023	B	ISS 0004: Planning Issue	MB	Highgate School Dyne House 3	A/HS-DH3	9104	B
										Subject			
										Architects			
										Hopkins Architects Partnership LLP 27 Broadway Terrace, London, NW1 6LG T: 020 7724 1751 E: mail@hopkins.co.uk	Date 01/23/19	Scale 1 : 500	at A1