




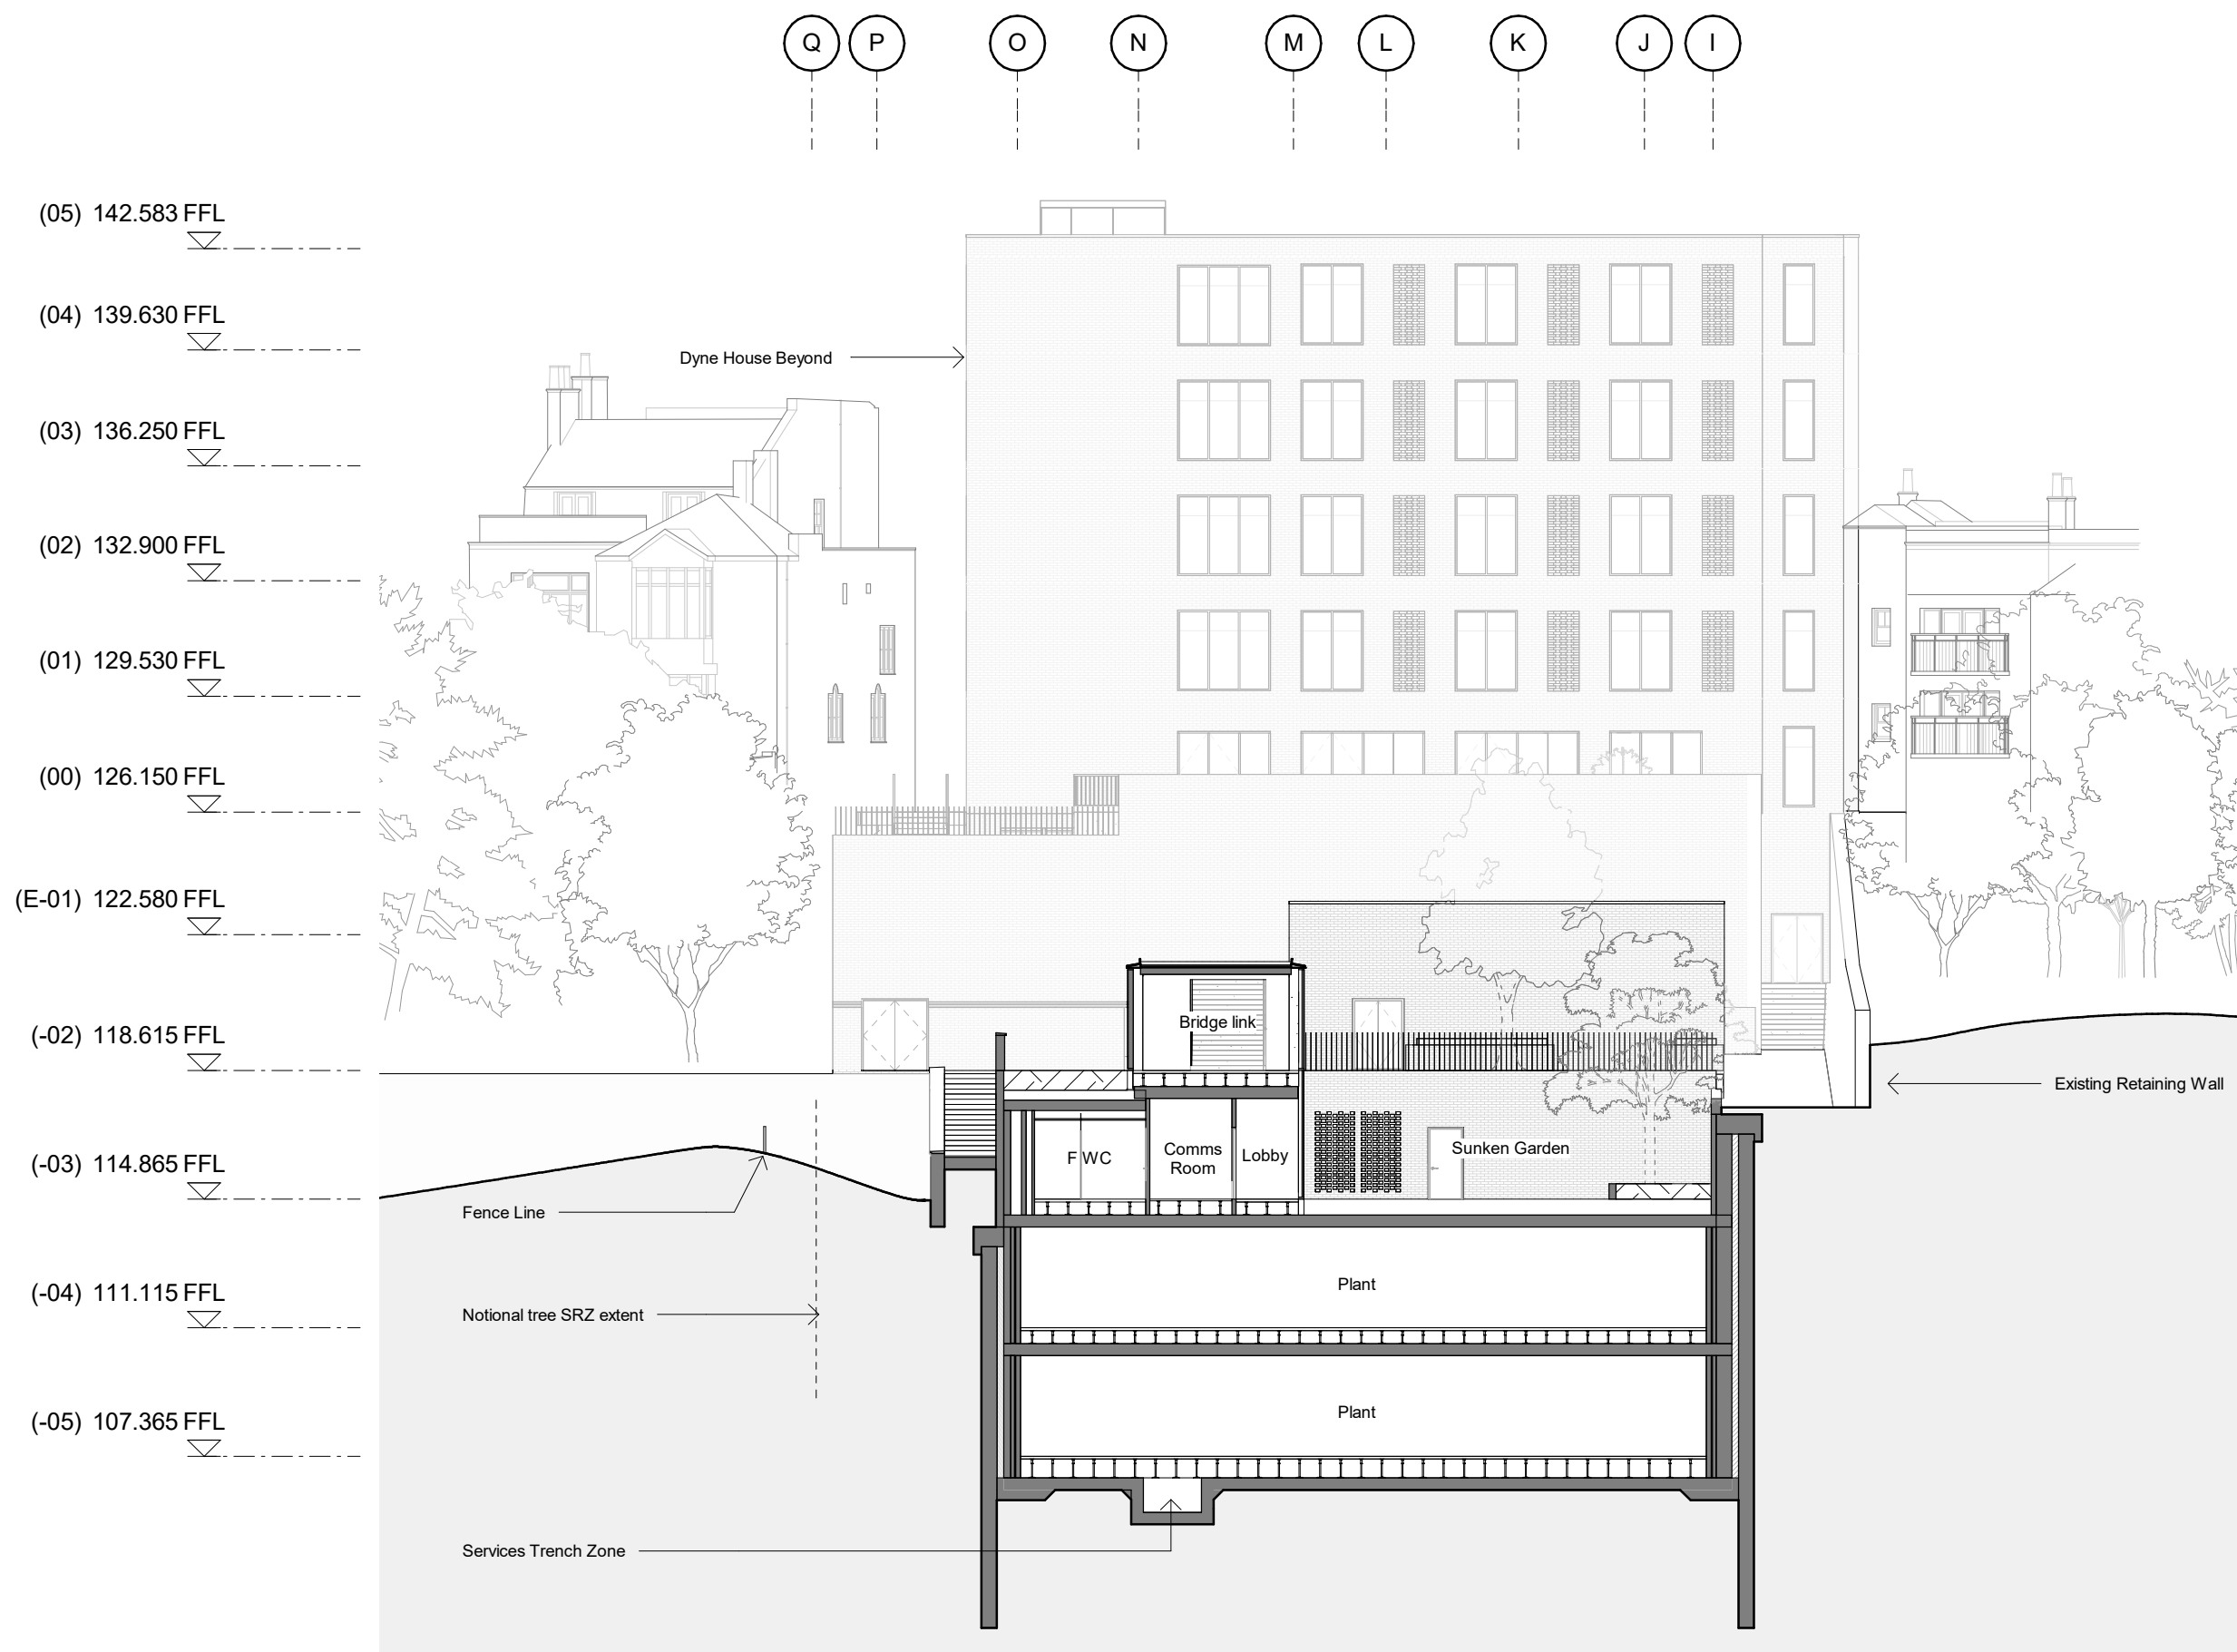

1 Cross section through sunken garden
2621 1 : 200

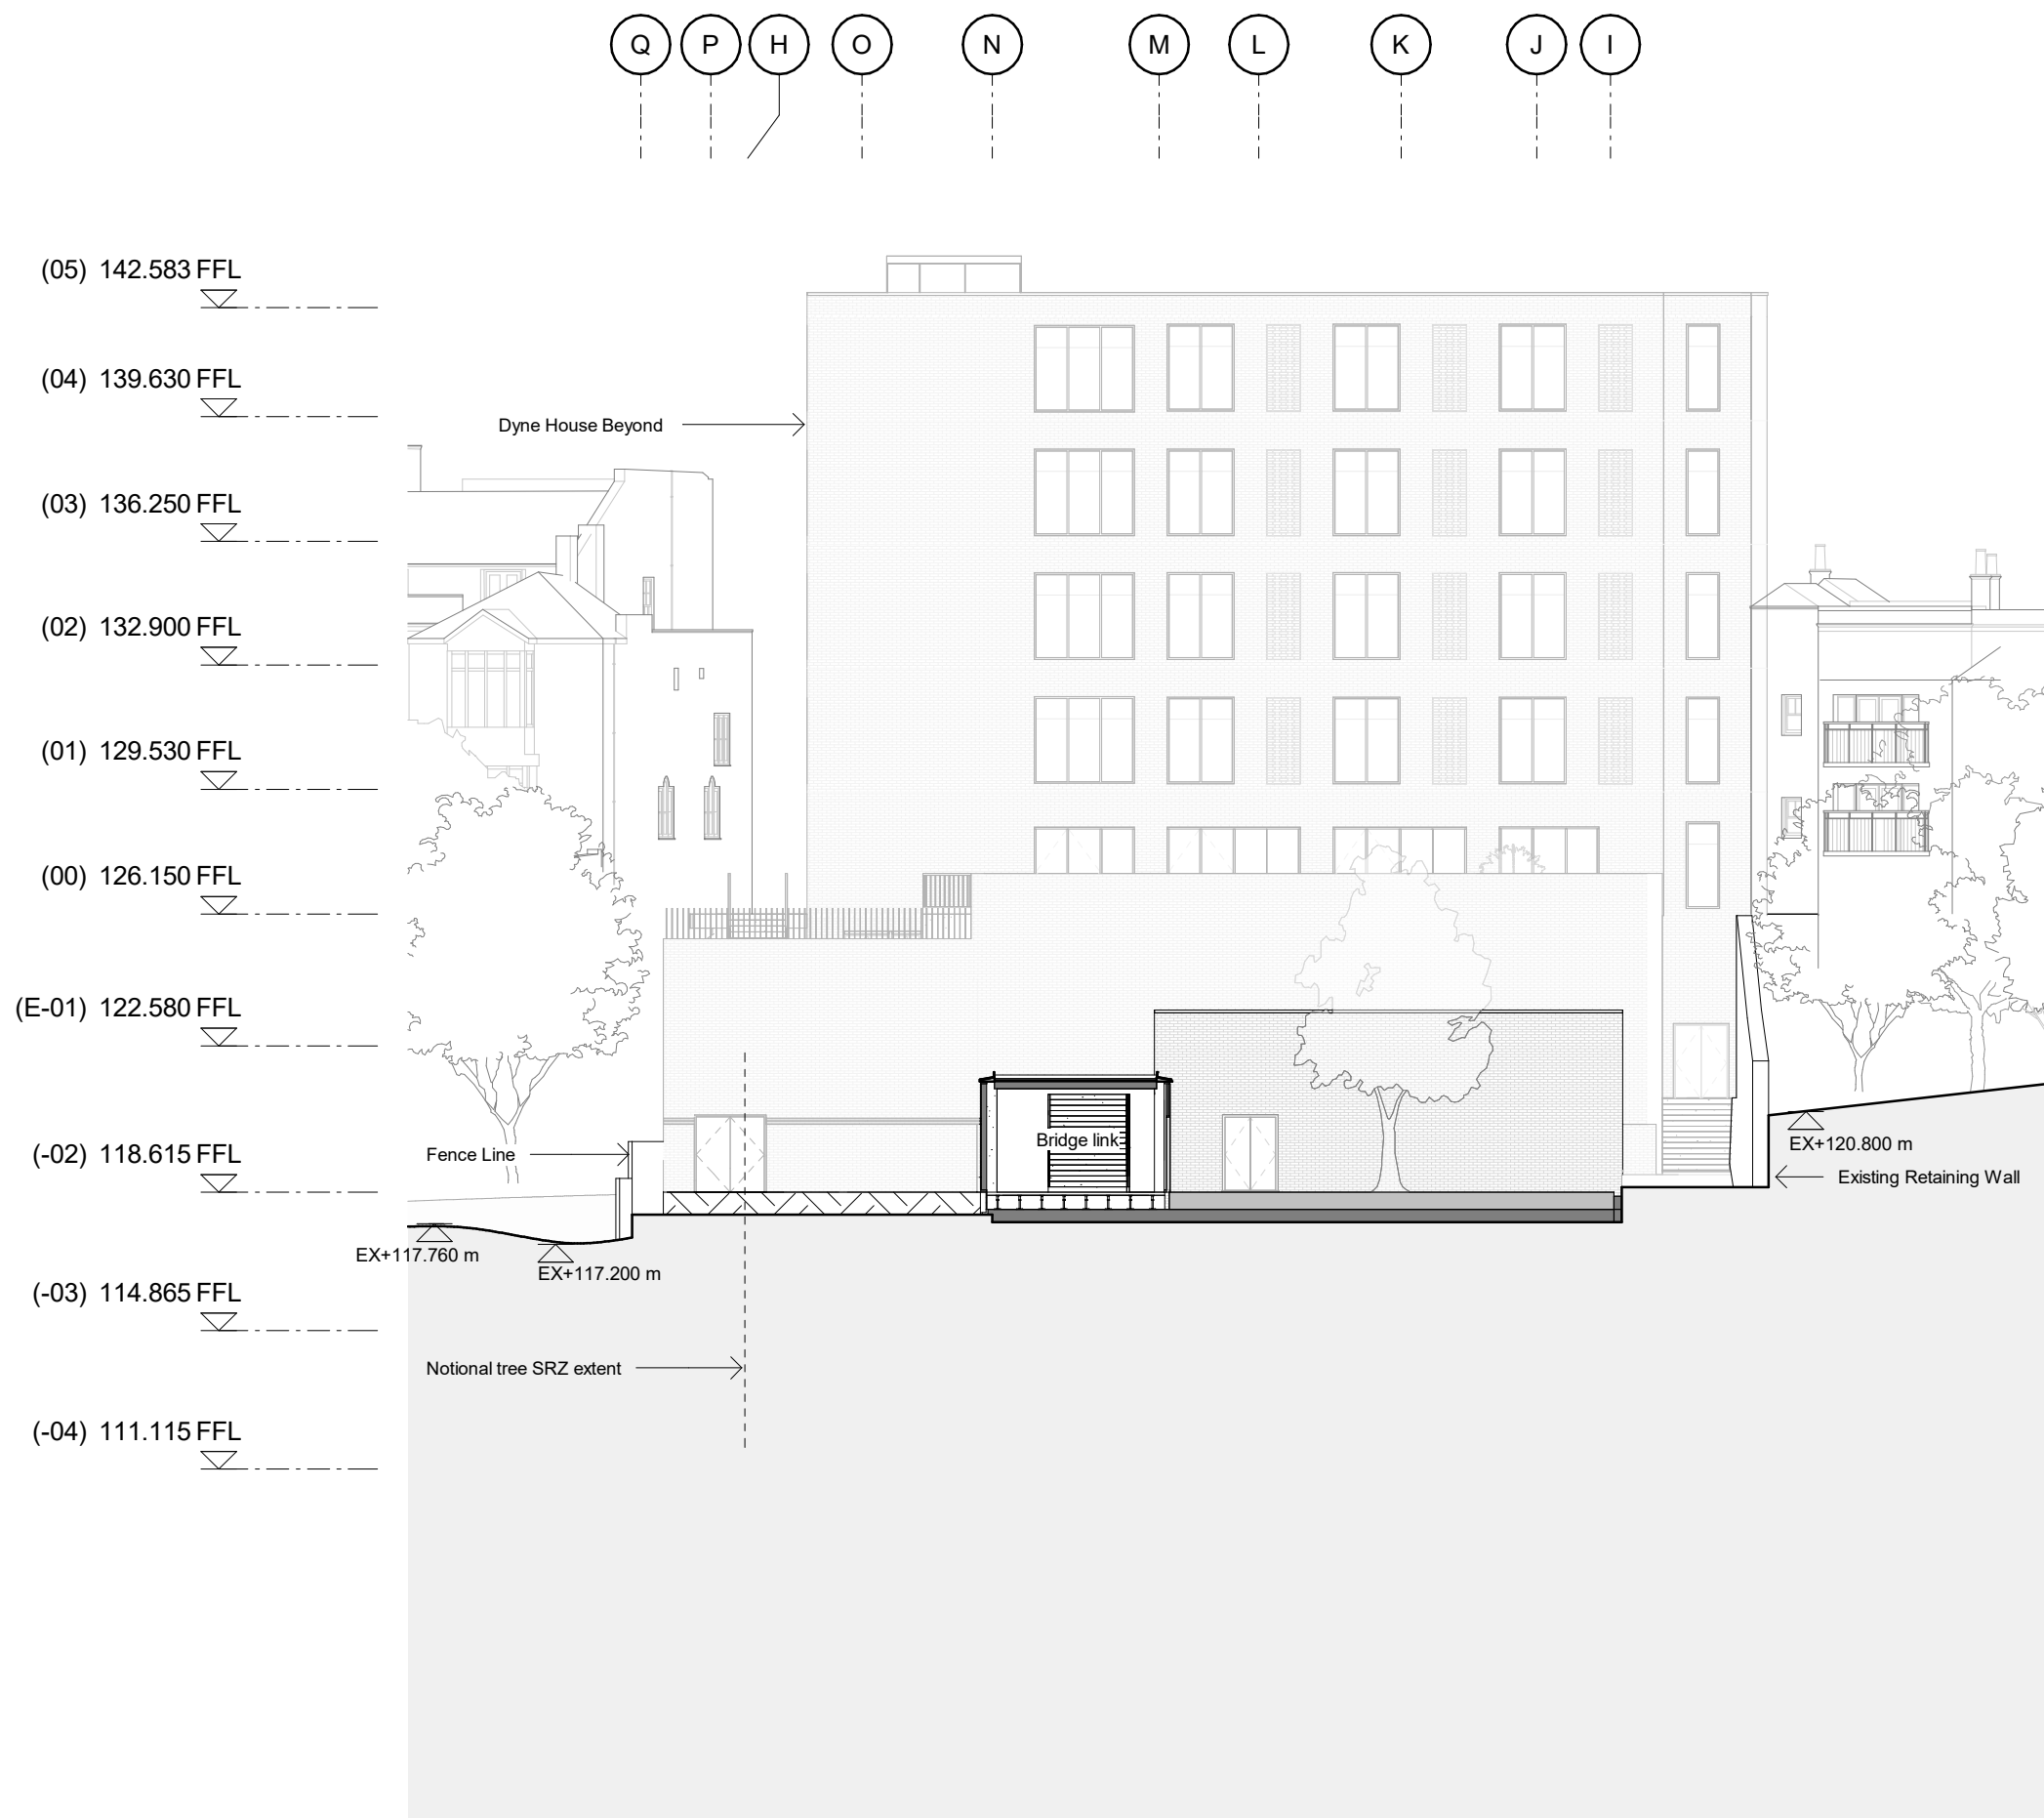

2 Cross section through bridge
2621 1 : 200

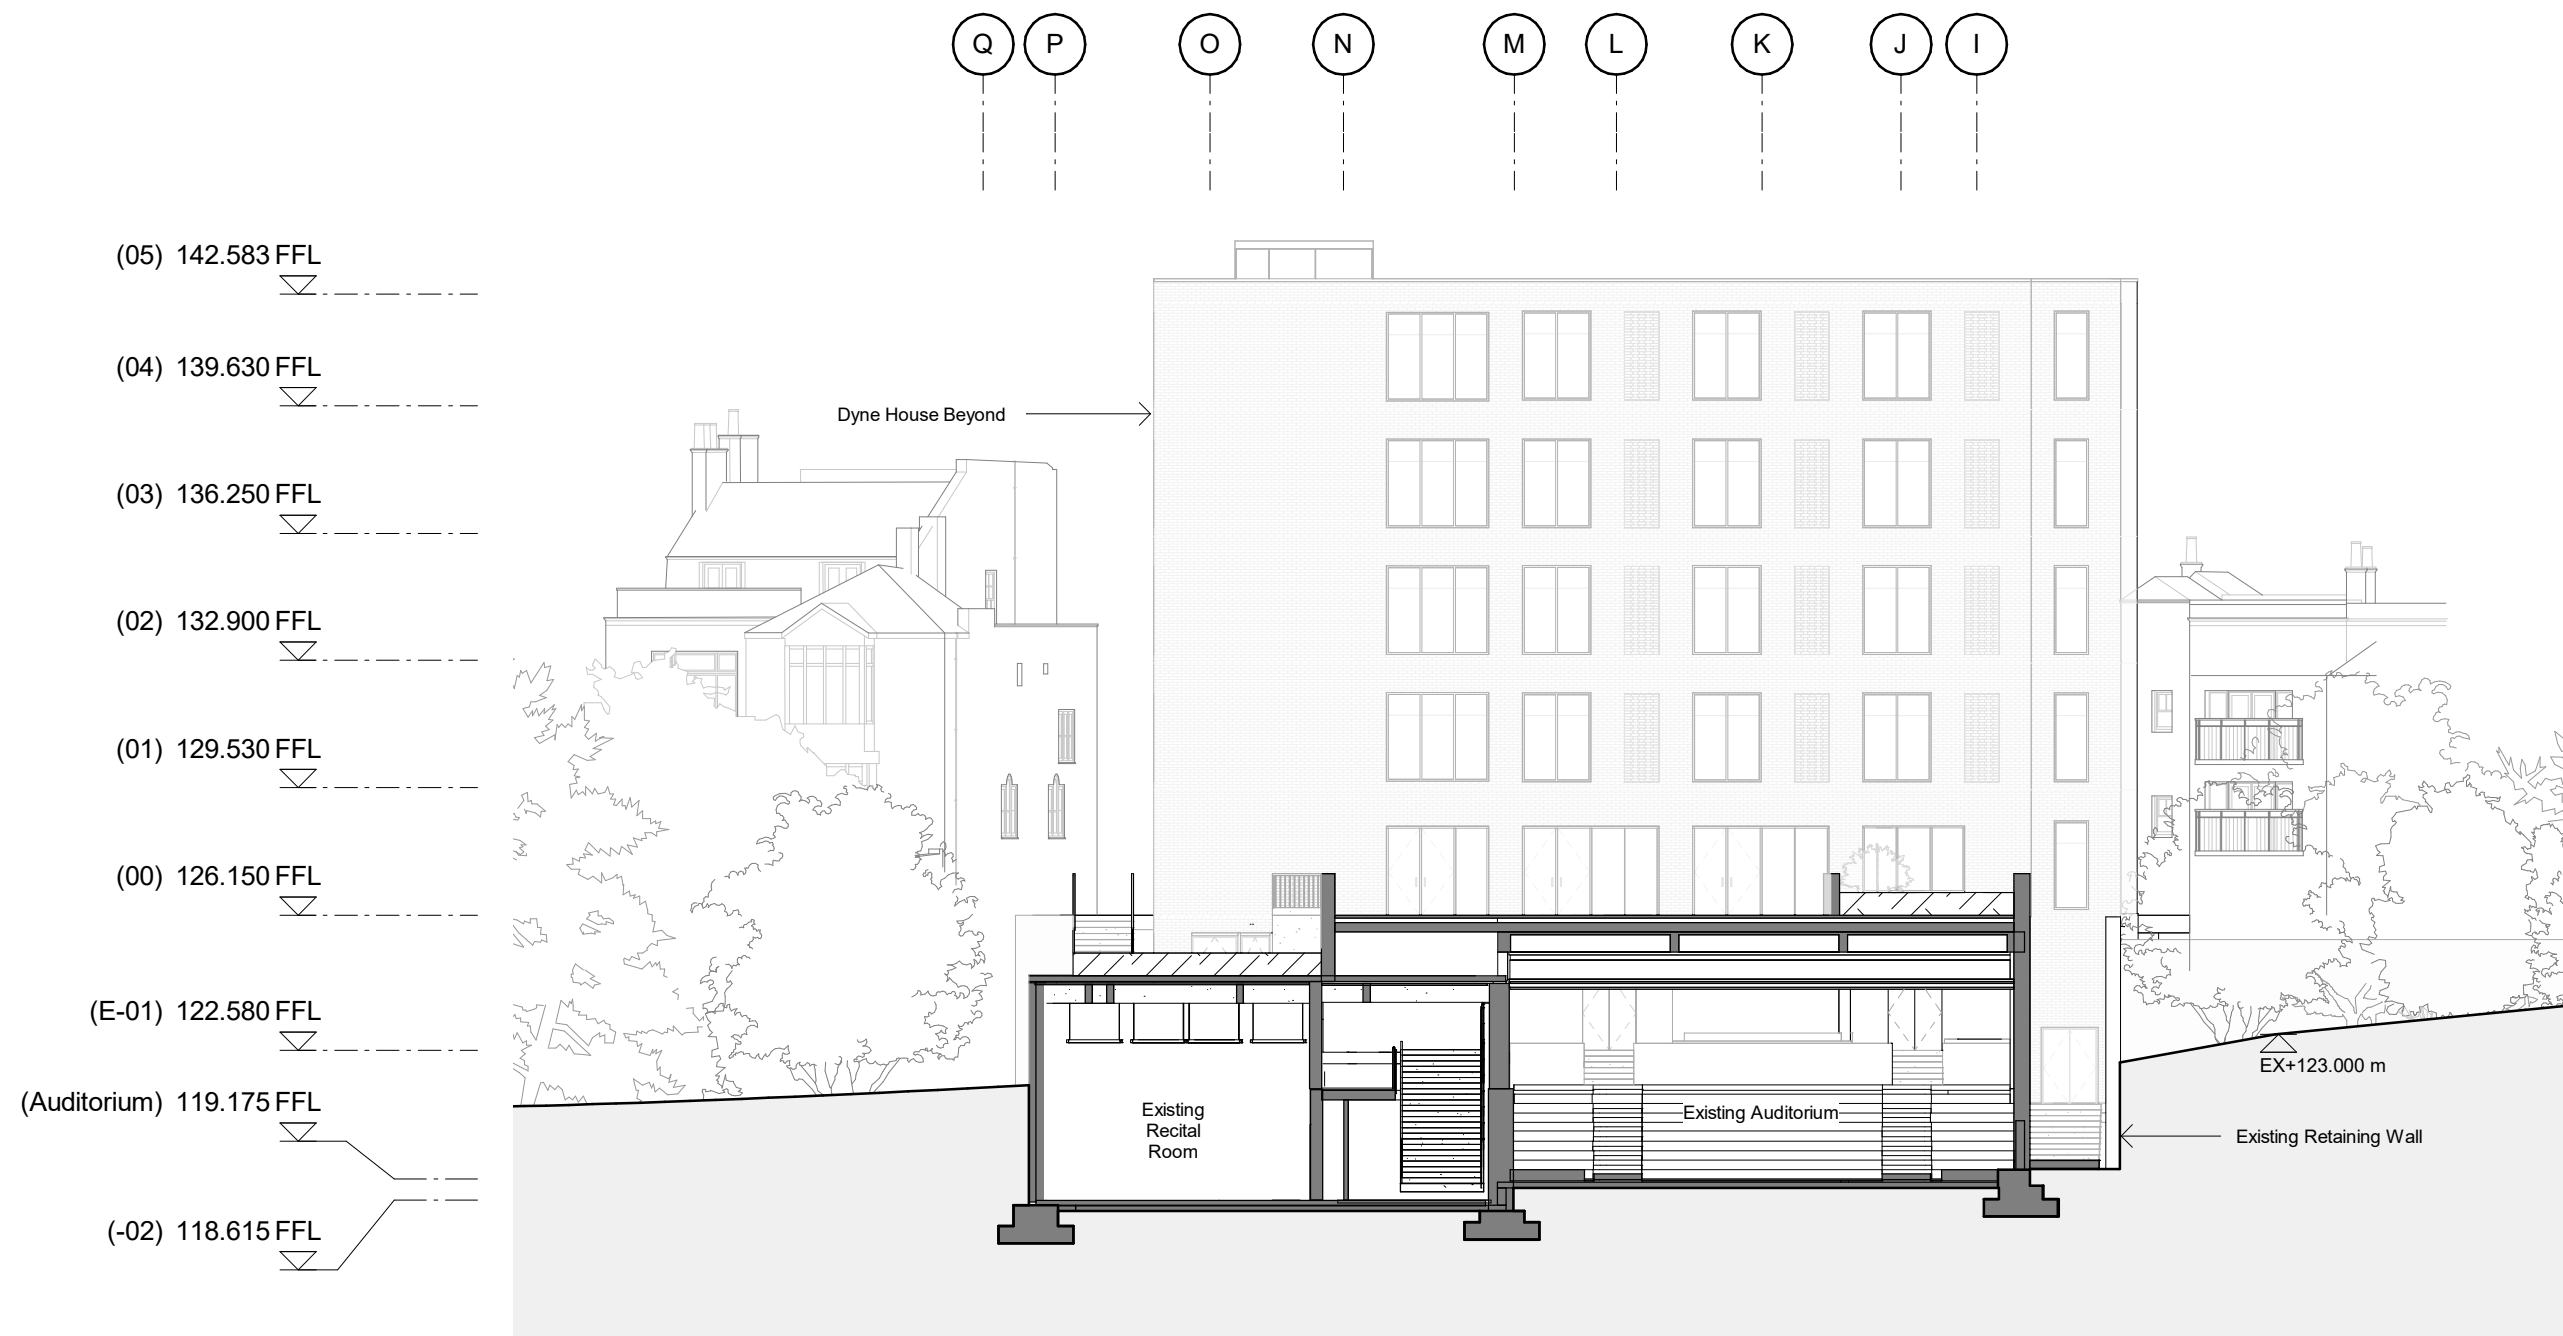

3 Section through existing auditorium
2621 1 : 200

General Notes:

G1 All Levels are above ordnance datum (AOD)
New Levels are shown thus: [Symbol] 20.345
Retained Existing Levels thus: [Symbol] EX+20.345
Existing Levels are shown: [Symbol] EX-20.345

G2 Door tags are shown thus: [Symbol] DG-011 ← Door number
[Symbol] DRS-XXX ← Instance of doors per room
[Symbol] ← Door type
FR-XXS ← Fire rating, 'V' denotes smoke seal


G3 Abbreviations:

GN/AWC: Gender Neutral / Accessible WC
CS: Cleaner's Store
PH: Printer hub
ST: Store
RWP: Rain water pipe


Notes:

- Topography information shown indicatively, refer to Ordnance Survey drawings for further information.

[Symbol] Spot height taken from OS information

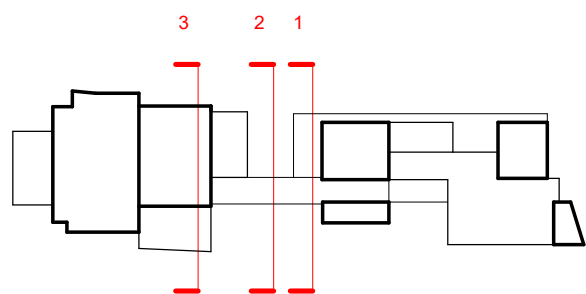

PLANNING

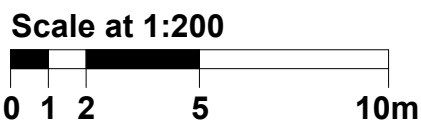

Work Package	Cost Check	Info/Briefing	Tender	Contract	Construction

Date	Rev.	Description	Approved By
13.01.2023	K	ISS 0004_Planning Issue	MB

Date	Rev.	Description	Approved By

Project	Highgate School Dyne House 3
Subject	Dyne House - Cross Sections Proposed Sections
Architects	Hopkins Architects Limited 27 Broadley Terrace, London, NW1 6LG T: 020 7724 1751 E: mail@hopkins.co.uk

Sort Code	Drawing Number	Rev.
A/HS-DH3	2621	K
Date: 07/17/18	Scale: 1 : 200	at A1