



- General Notes:**
- G1** All Levels are above ordnance datum (AOD)
New Levels are shown thus: +20.345
Retained Existing Levels thus: EX+20.345
Existing Levels are shown: EX+20.345
- G2** Door tags are shown thus:

DG-01


DRS-XXX

FR-XXS


Door number
Instance of doors per room
Door type
Fire rating, 'V' denotes smoke seal
- G3** Abbreviations:
- | | |
|---------|--------------------------------|
| GN/AWC: | Gender Neutral / Accessible WC |
| CS: | Cleaner's Store |
| PH: | Printer hub |
| ST: | Store |
| RWP: | Rain water pipe |

- Refer to drawing A/HS-DH3-2000 for Site Application and Ownership boundaries

-01

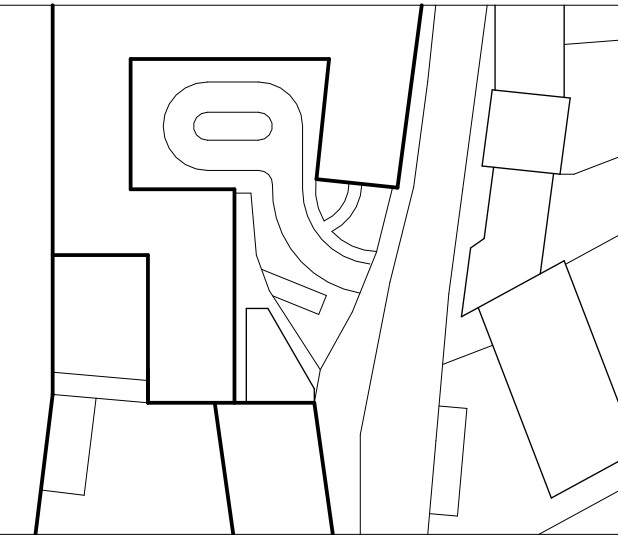

PLANNING

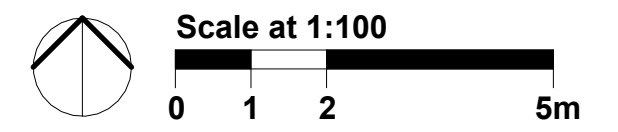

Work Package	Cost Check	InfoBriefing	Tender	Contract	Construction	Date	Rev.	Description	Approved By	Date	Rev.	Description	Approved By	Project	Highgate School Island Site	Sort Code	Drawing Number	Rev.
						13.01.2023	F	ISS 0004_Planning Issue	MB					Subject	Island Site - Level -01 Existing GA Plans	A/HS-IS	2110	F
														Architects	Hopkins Architects Limited 27 Broadley Terrace, London, NW1 6LG T: 020 7724 1751 E: mail@hopkins.co.uk	Date: 03/15/17	Scale: As indicated	A1