



General Notes:

G1 All Levels are above ordnance datum (AOD)
New Levels are shown thus: +20.345
Retained Existing Levels thus: EX+20.345
Existing Levels are shown: EX+20.345


G2 Door tags are shown thus: DG-01 DRS-XXX FR-XXS

G3 Abbreviations:


GN/AWC: Gender Neutral / Accessible WC
CS: Cleaner's Store
PH: Printer hub
ST: Store
RWP: Rain water pipe

- Refer to drawing A/HS-DH3-2000 for Site Application and Ownership boundaries

01

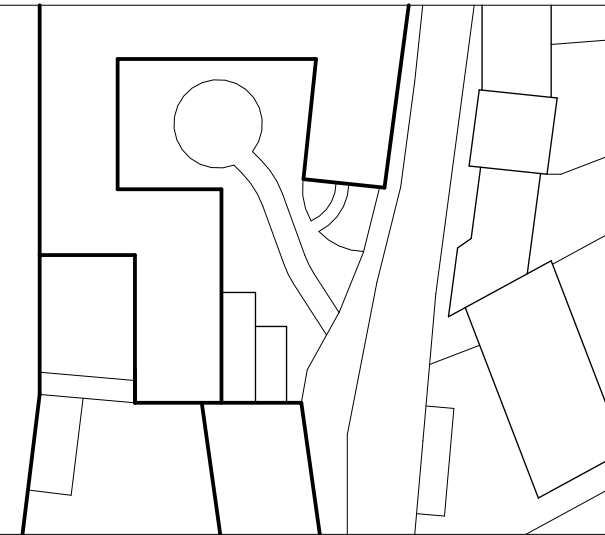

PLANNING

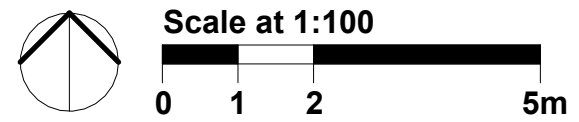

Work Package	Cost Check	Info/Briefing	Tender	Contract	Construction	Date	Rev.	Description	Approved By	Date	Rev.	Description	Approved By	Project	Highgate School Island Site	Sort Code	Drawing Number	Rev.
						13.01.2023	H	ISS 0004_Planning Issue	MB					Subject	Island Site - Level 01 Proposed GA Plans	A/HS-IS	2412	H
														Architects	Hopkins Architects Limited 27 Broadley Terrace, London, NW1 6LG T: 020 7724 1751 E: mail@hopkins.co.uk	Date: 06/03/19	Scale: As indicated	A1