




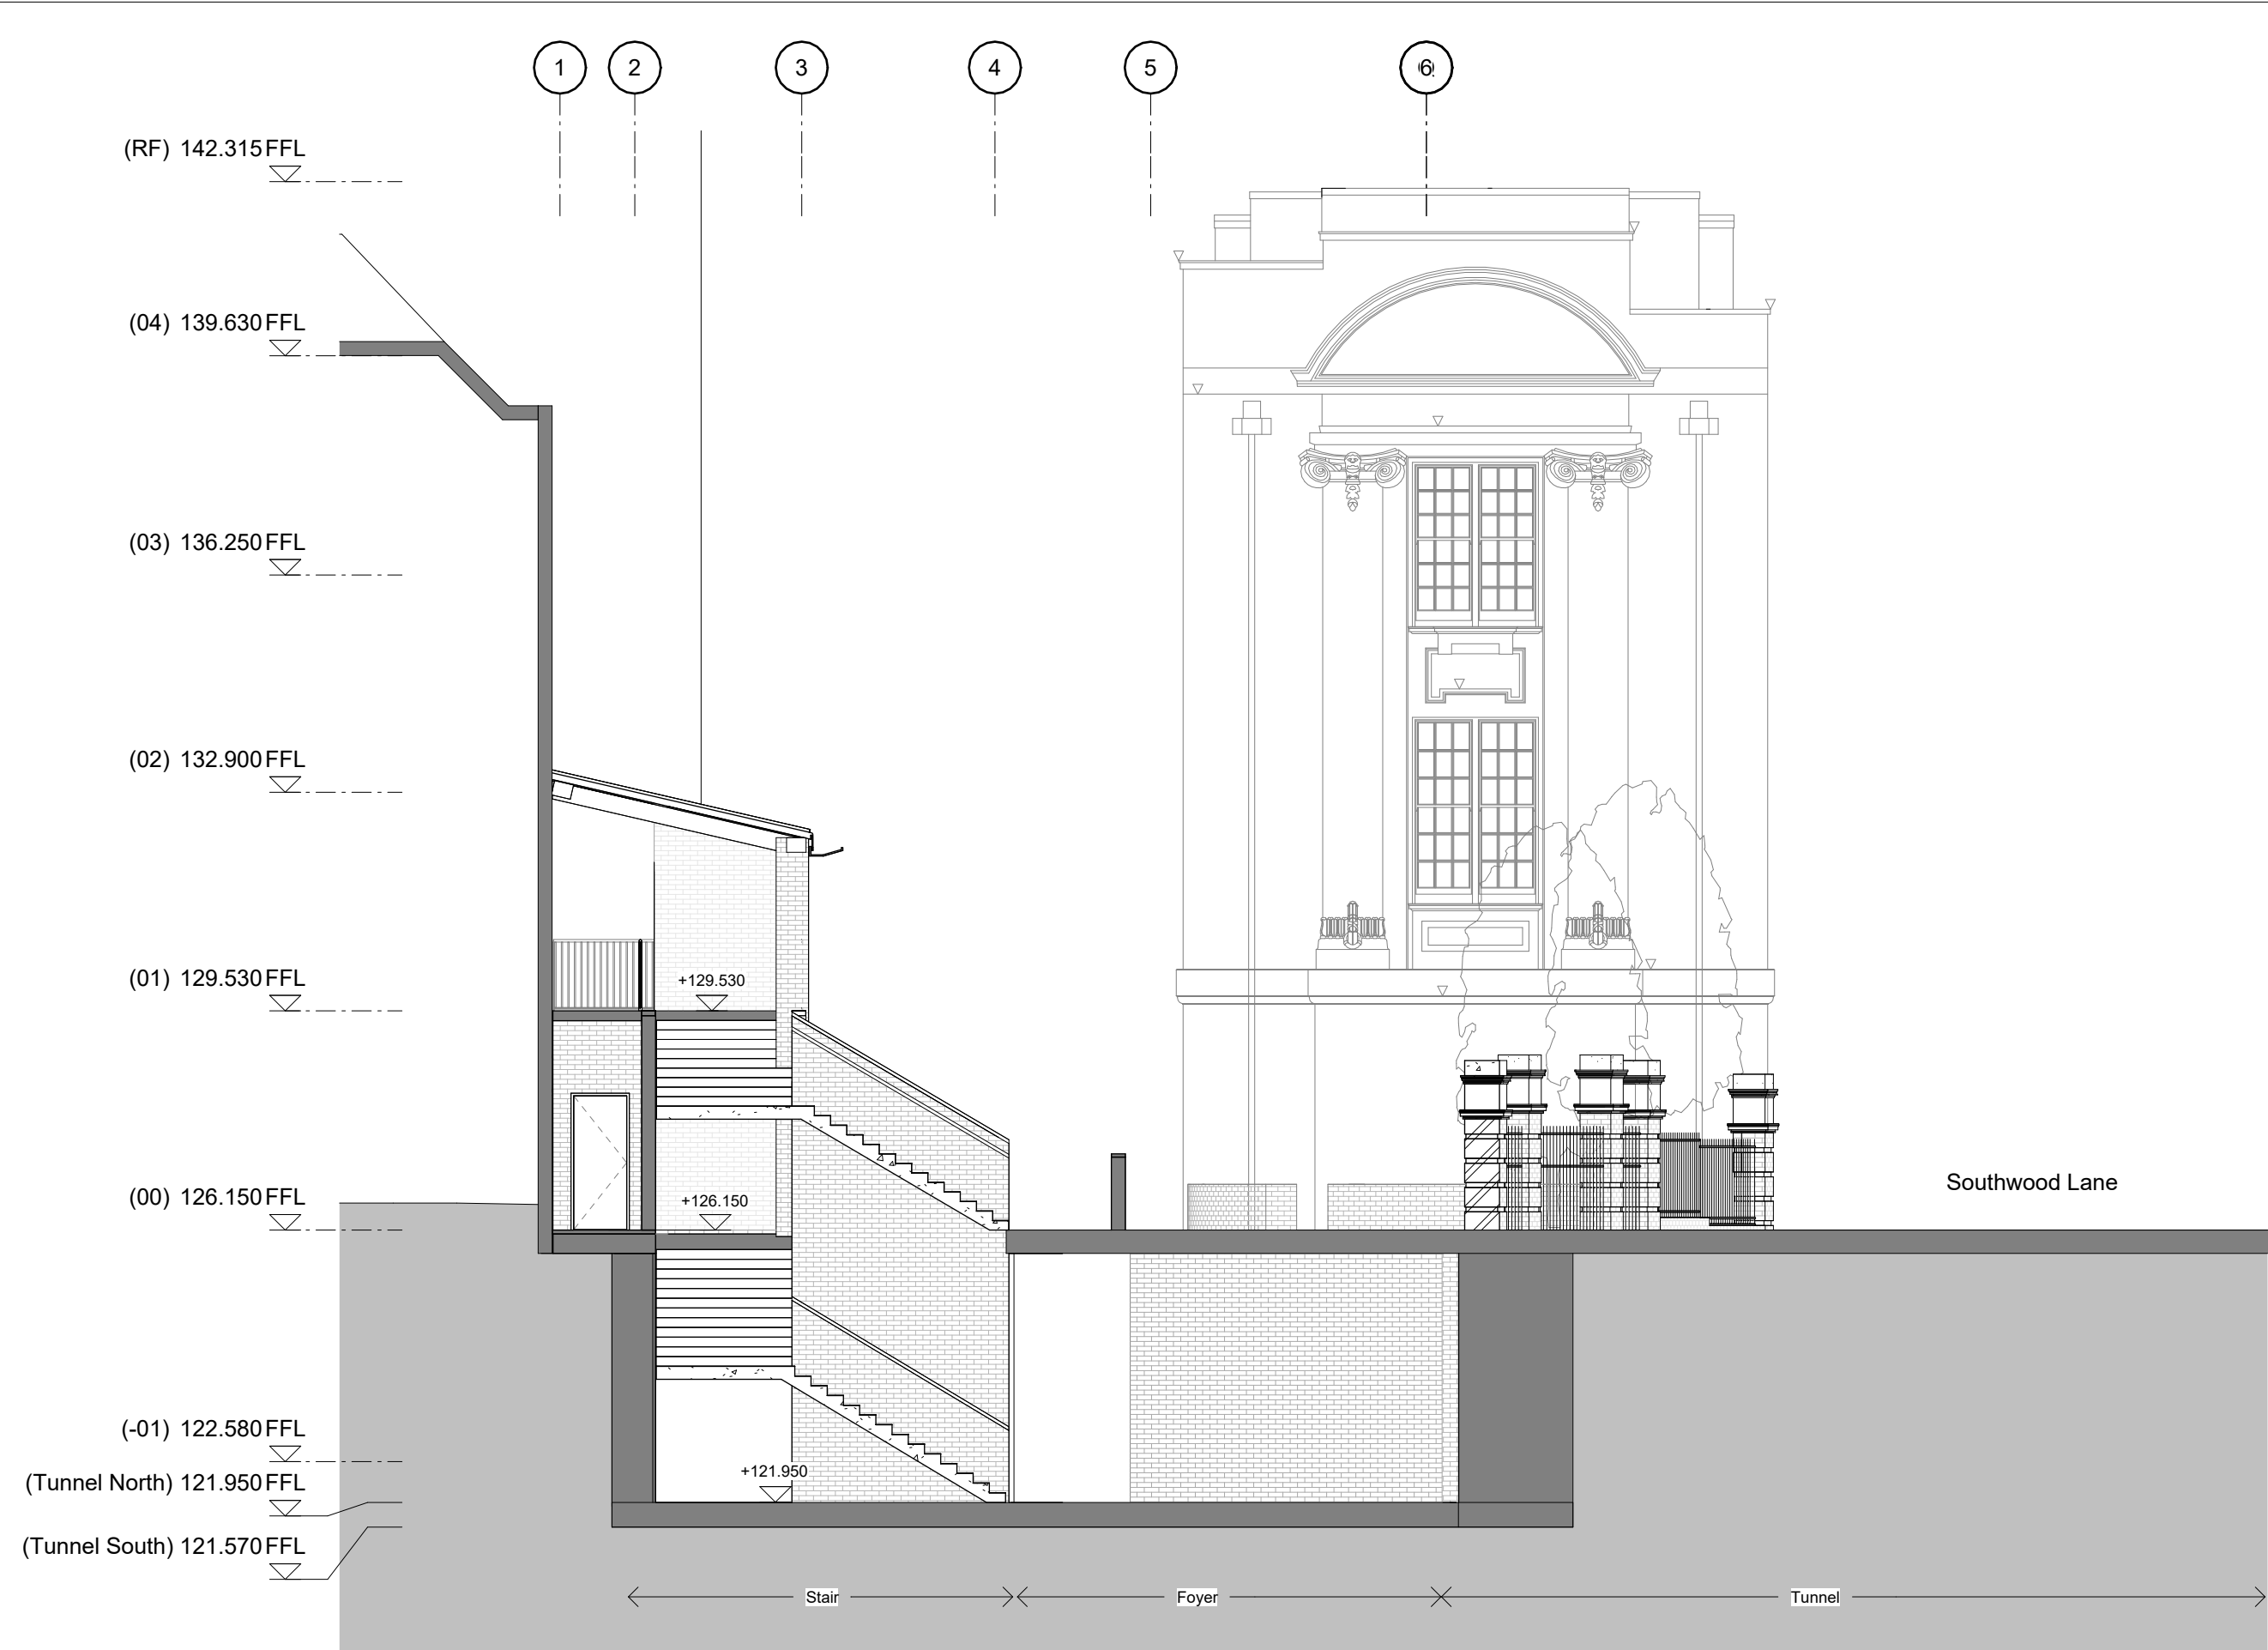

1 Section through Staircase
2610 1 : 100

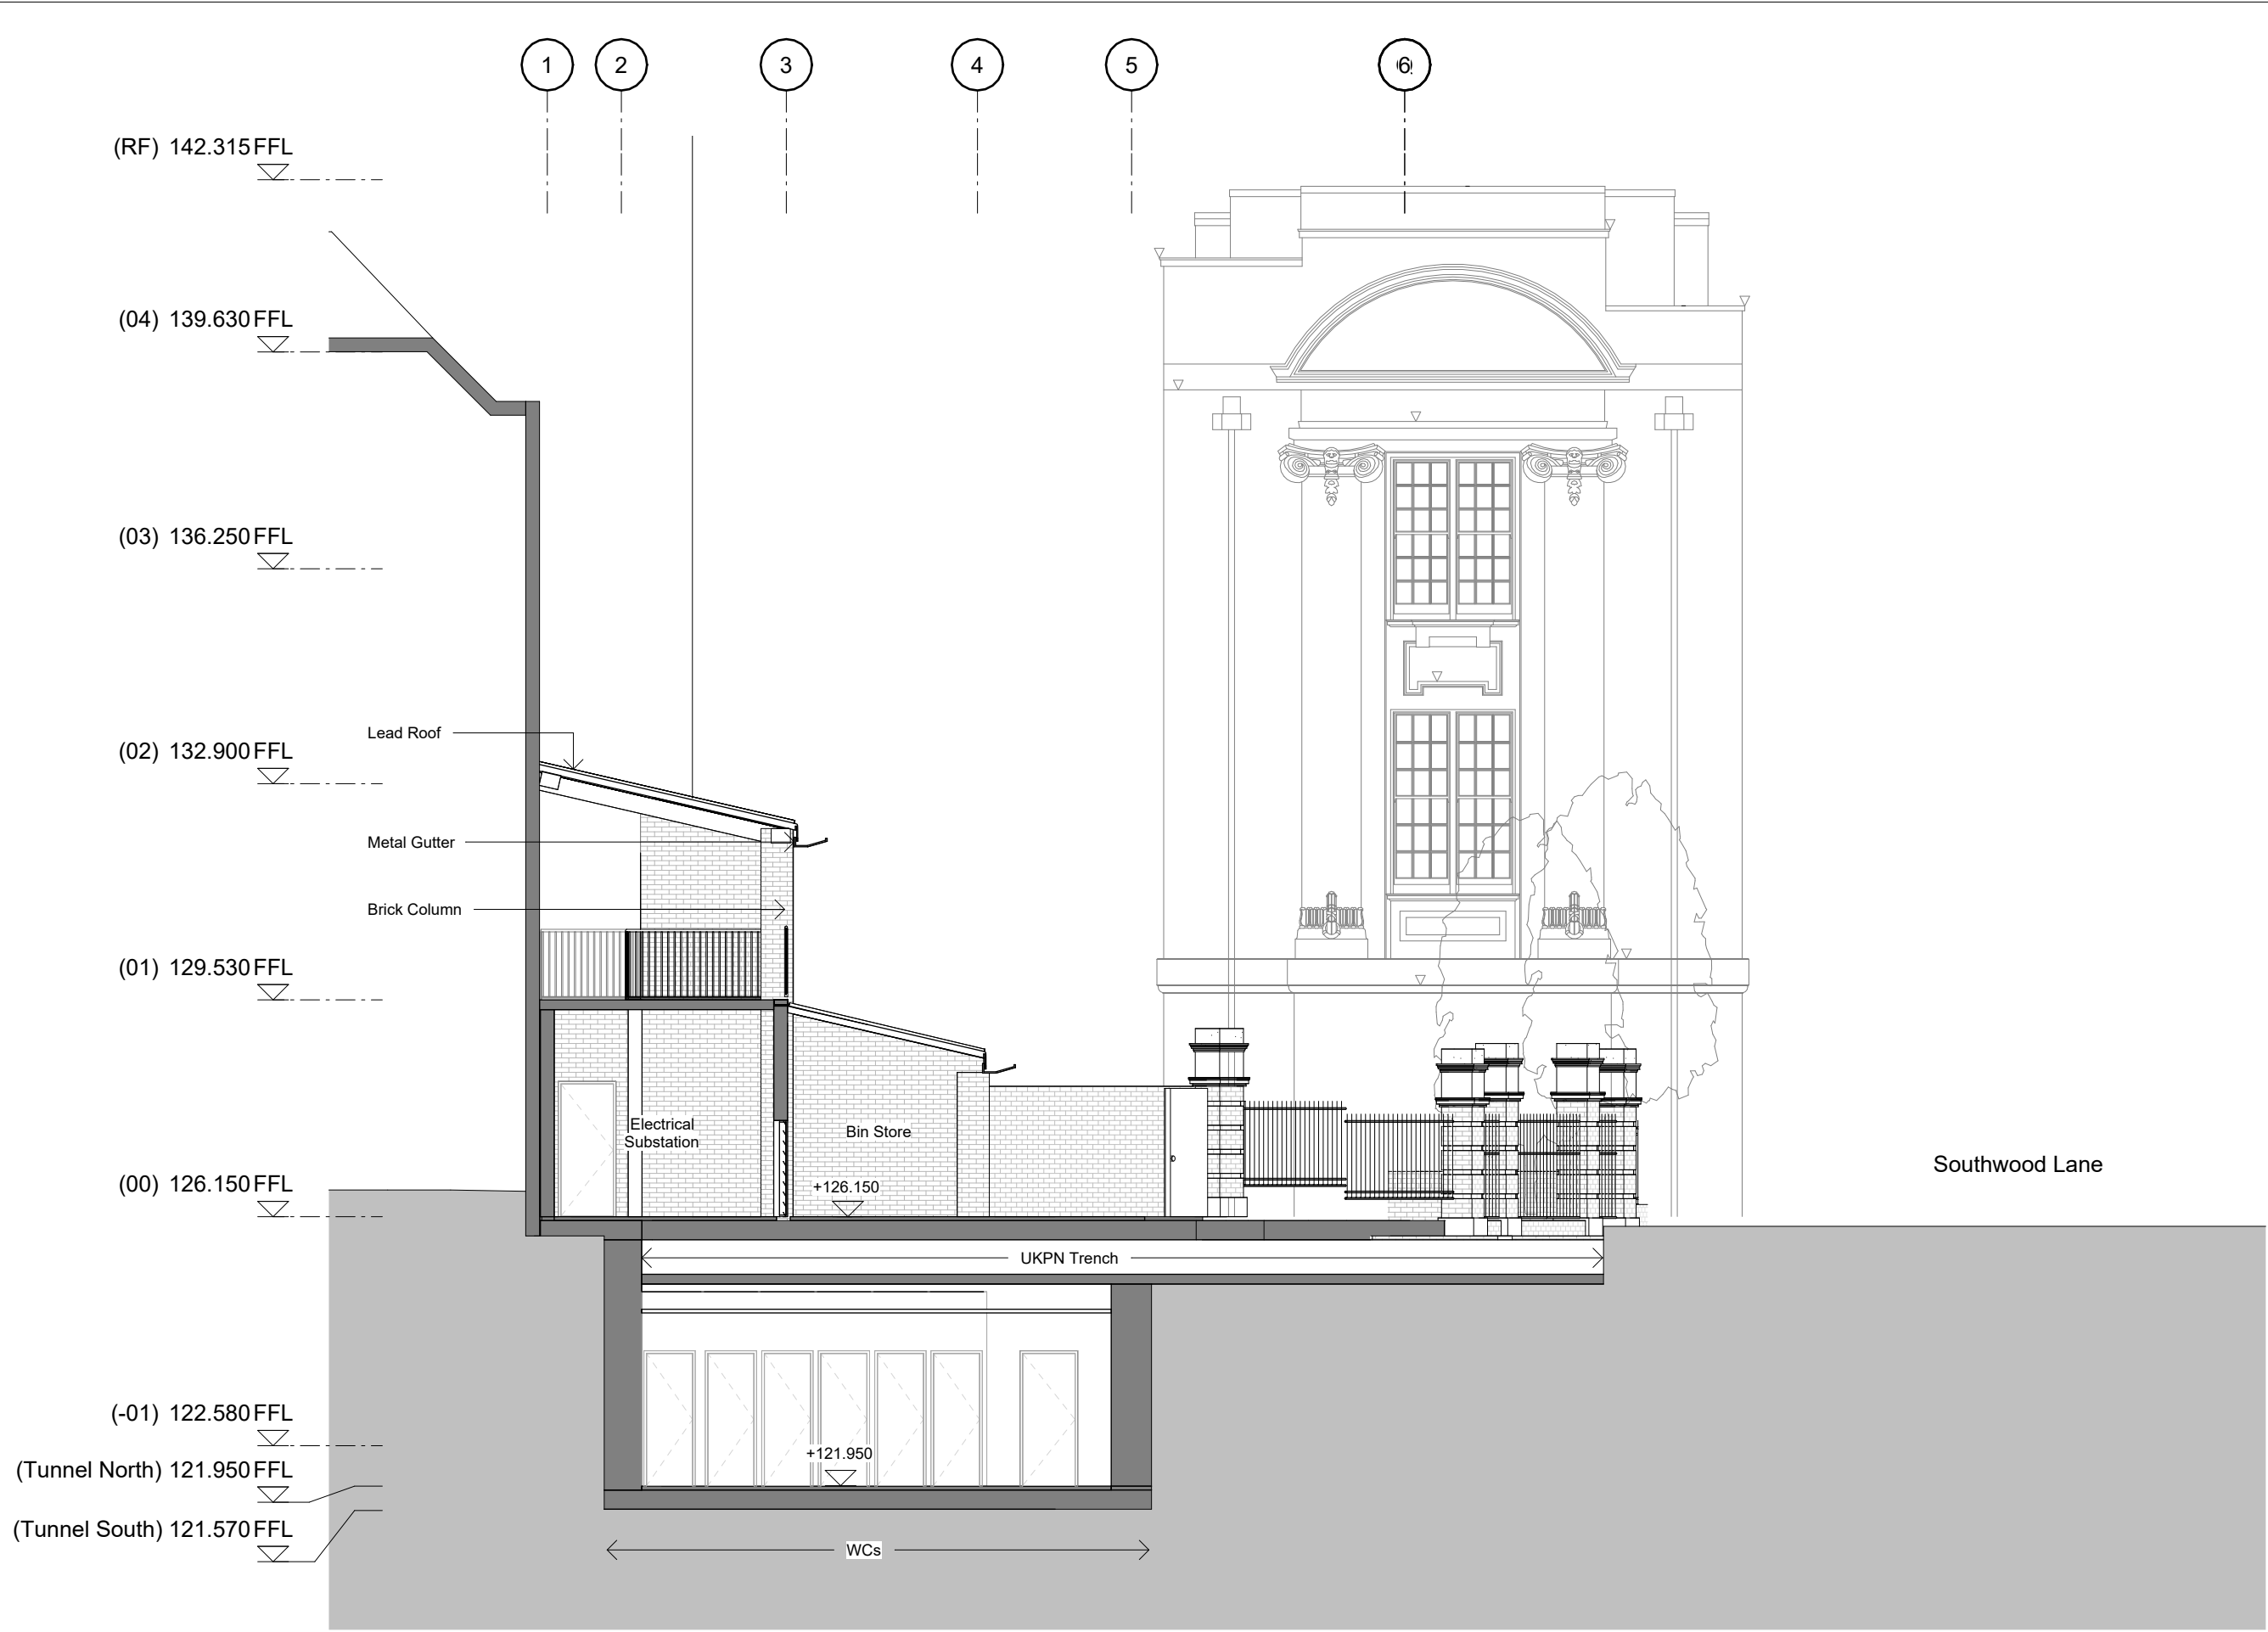

2 Section through substation and WC's
2610 1 : 100

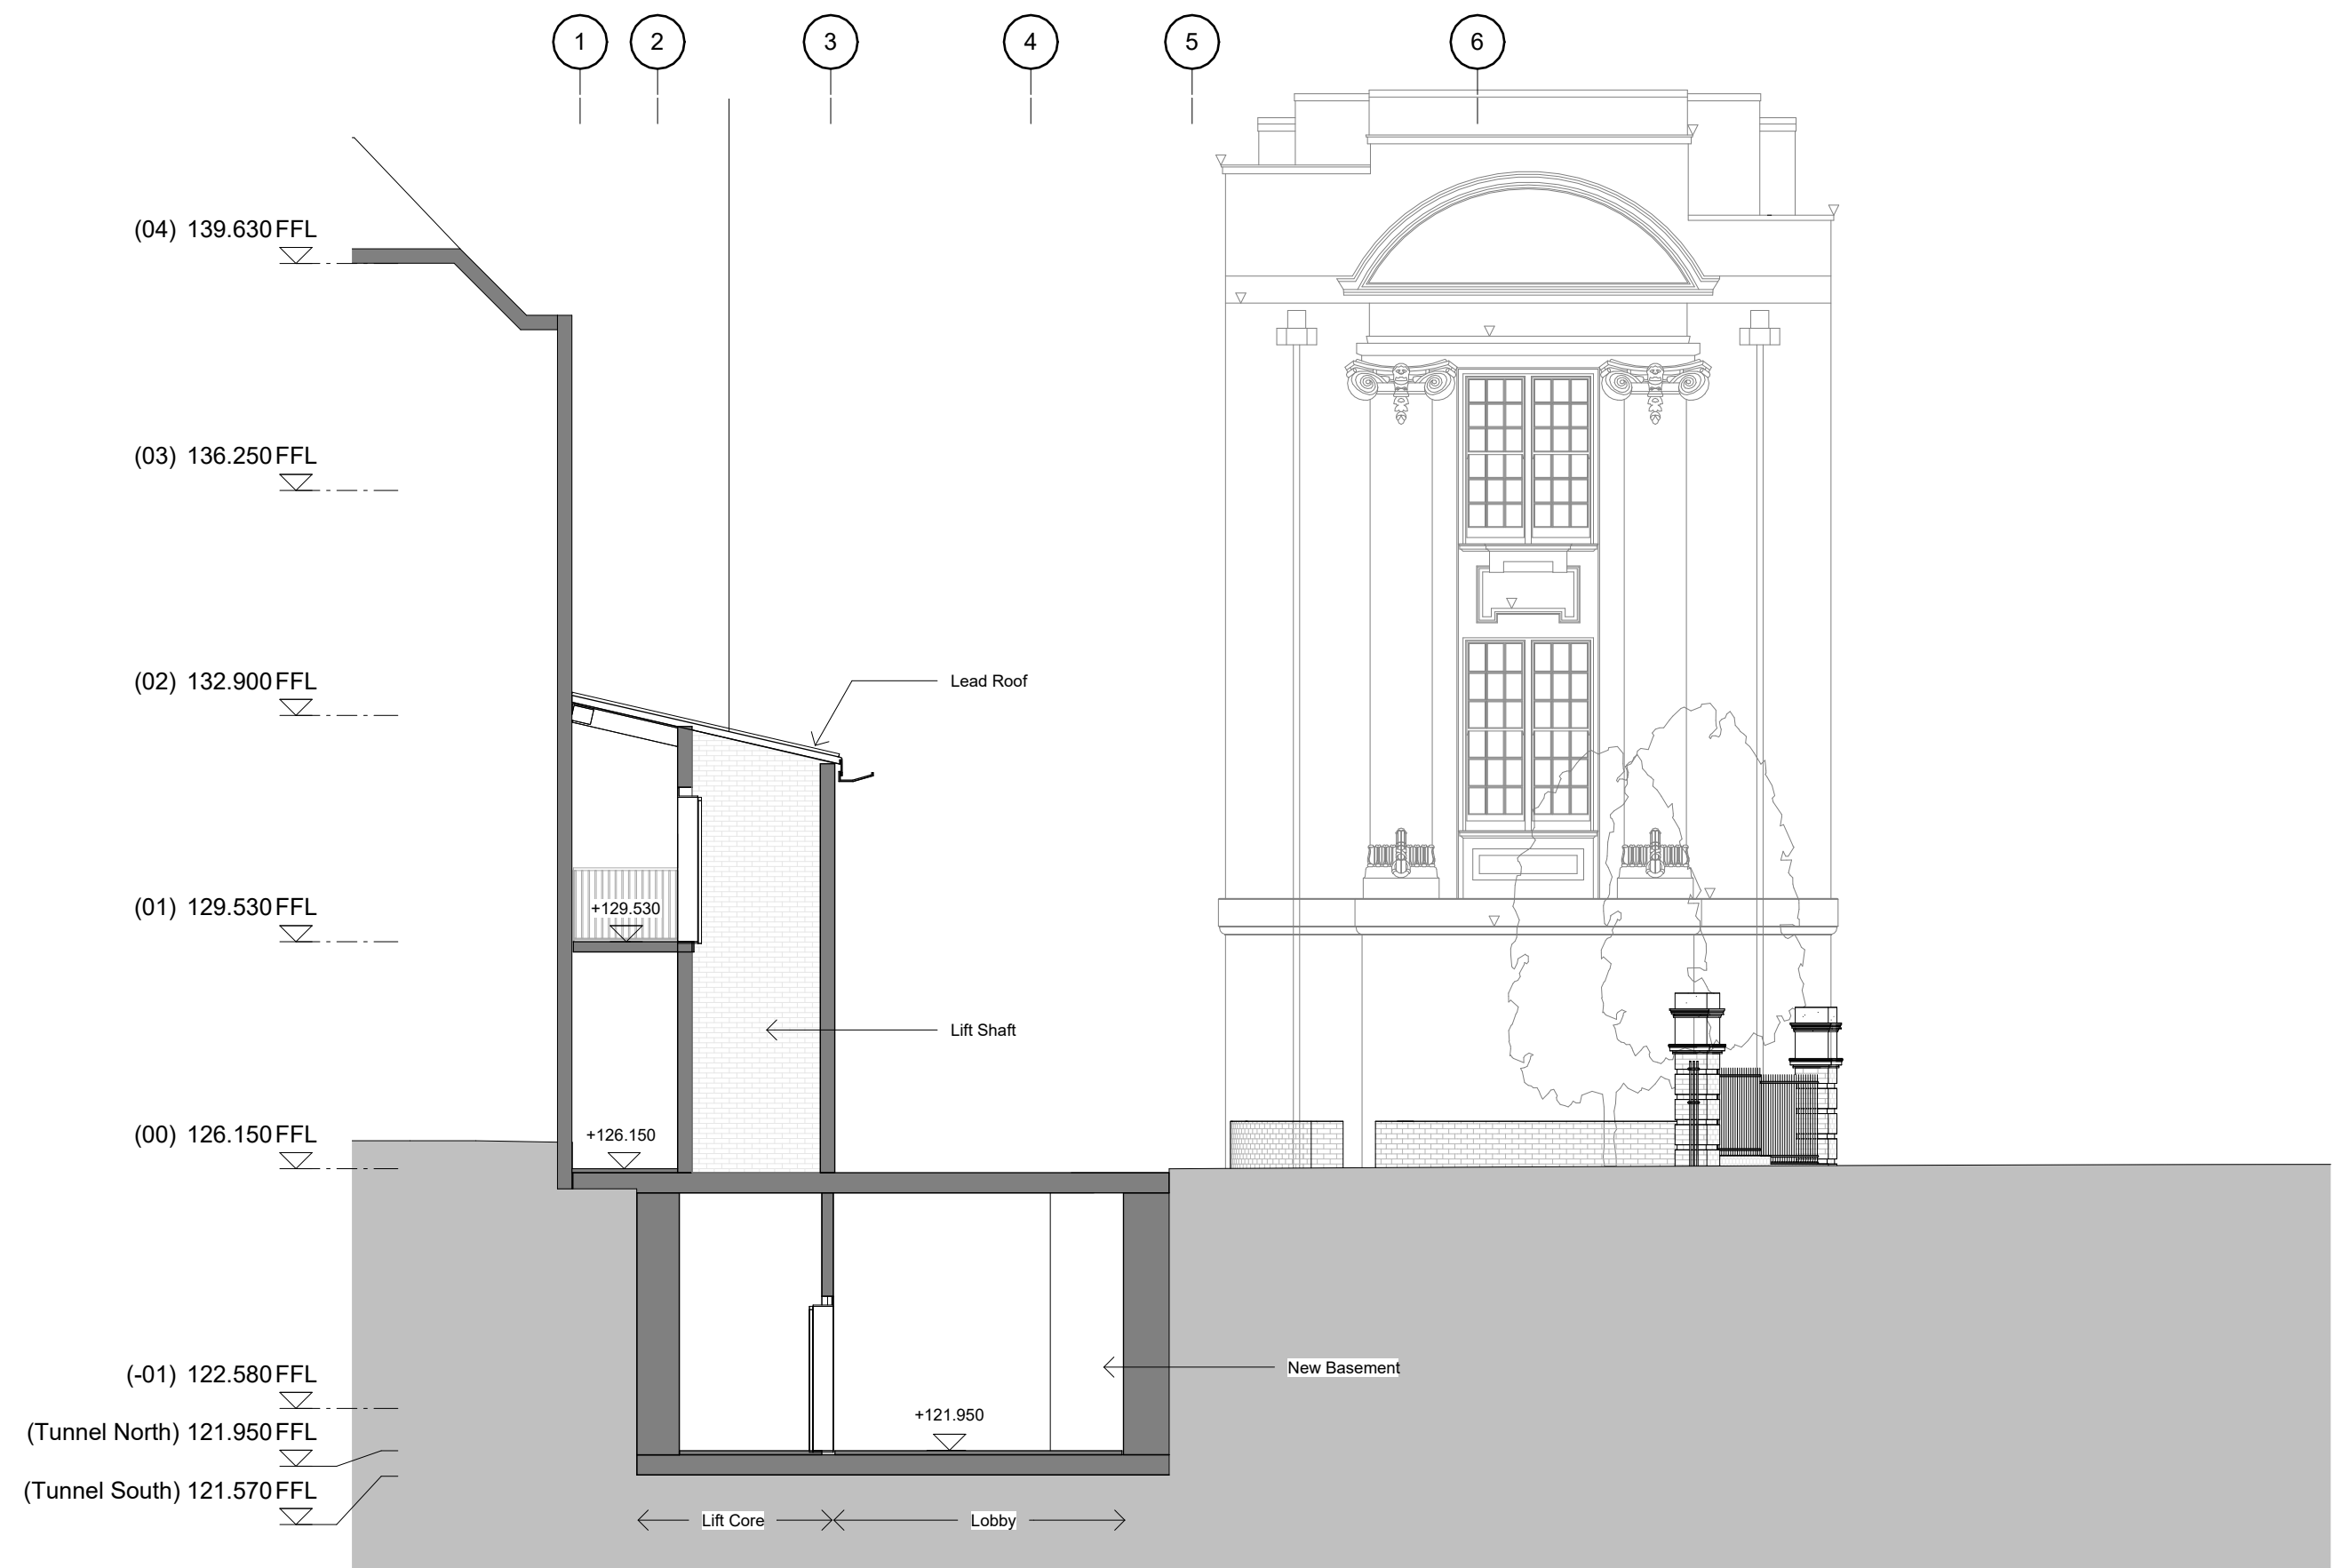


3 Section through Lift Core
2610 1 : 100

General Notes:

- G1 All Levels are above ordnance datum (AOD)
New Levels are shown thus: [Symbol] EX+20.345
Retained Existing Levels thus: [Symbol] EX+20.345
Existing Levels are shown: [Symbol] EX+20.345
- G2 Door tags are shown thus: [Symbol] DG-011 [Symbol] DRS-XXX [Symbol] FR-XXS
Door number
Instance of doors per room
Door type
Fire rating, 'V' denotes smoke seal
- G3 Abbreviations:
GN/AWC: Gender Neutral / Accessible WC
CS: Cleaner's Store
PH: Printer hub
ST: Store
RWP: Rain water pipe

- Refer to drawing A/HS-DH3-2000 for Site Application and Ownership boundaries

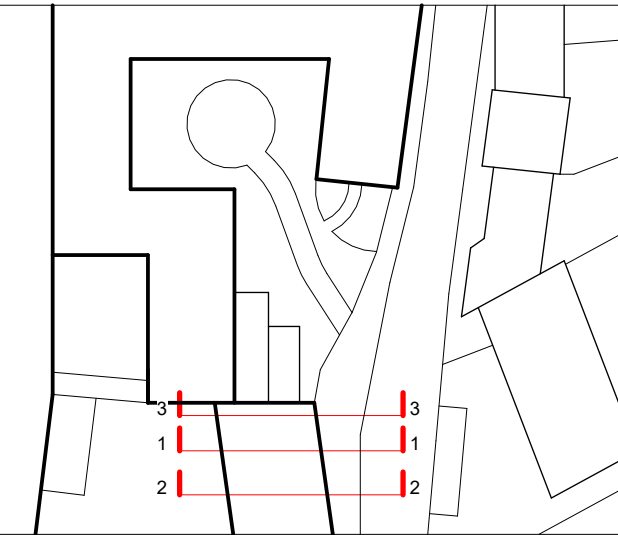

PLANNING

Scale at 1:100
0 1 2 5m

Work Package	Cost Check	Info/Briefing	Tender	Contract	Construction

Date	Rev.	Description	Approved By
13.01.2023	F	ISS 0004_Planning Issue	MB

Date	Rev.	Description	Approved By

Project	Highgate School Island Site
Subject	Proposed Cross Sections
Architects	Hopkins Architects Limited 27 Broadley Terrace, London, NW1 6LG T: 020 7724 1751 E: mail@hopkins.co.uk

Sort Code	Drawing Number	Rev.
A/HS-IS	2610	F
Date: 06/03/19	Scale: As indicated	A1