




- General Notes:**
- G1** All Levels are above ordnance datum (AOD)
New Levels are shown thus: +20.345
Retained Existing Levels thus: EX+20.345
Existing Levels are shown: EX+20.345
- G2** Door tags are shown thus: DG-01 DRS-XXX FR-XXS
Door number
Instance of doors per room
Door type
Fire rating, 'V' denotes smoke seal
- G3** Abbreviations:
GN/AWC: Gender Neutral / Accessible WC
CS: Cleaner's Store
PH: Printer hub
ST: Store
RWP: Rain water pipe

- Refer to drawing A/HS-DH3-2000 for Site Application and Ownership boundaries

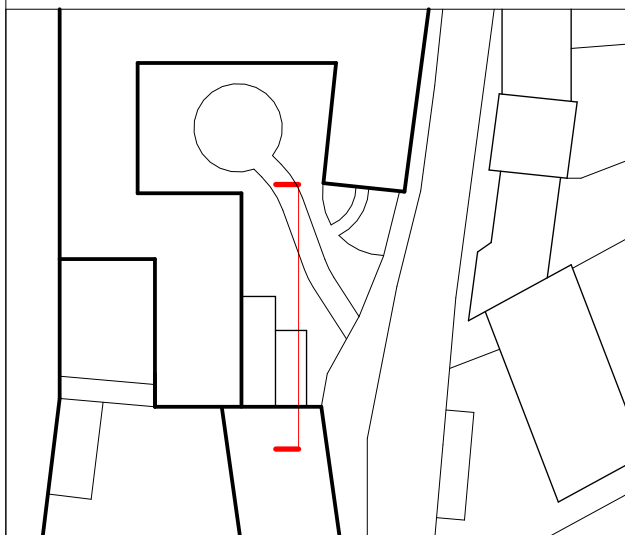

PLANNING

Scale at 1:100
0 1 2 5m

Work Package	Cost Check	Info/Briefing	Tender	Contract	Construction	Date	Rev.	Description	Approved By	Date	Rev.	Description	Approved By	Project	Highgate School Island Site	Sort Code	Drawing Number	Rev.
						13.01.2023	E	ISS 0004_Planning Issue	MB					Subject	Proposed Long Sections	A/HS-IS	2611	E
														Architects	Hopkins Architects Limited 27 Broadley Terrace, London, NW1 6LG T: 020 7724 1751 E: mail@hopkins.co.uk	Date: 06/03/19	Scale: As indicated	A1