



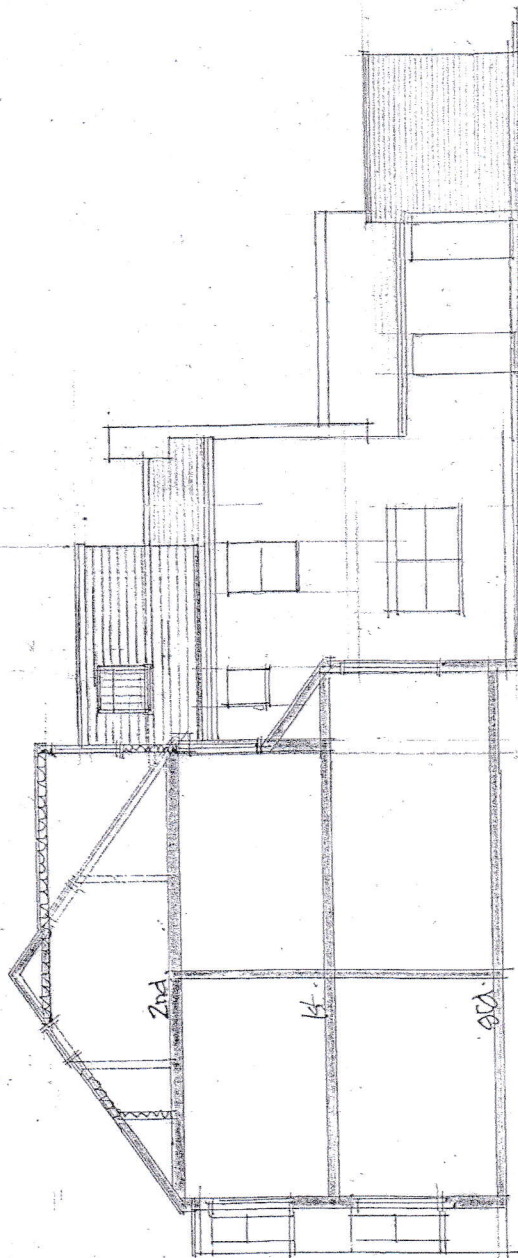

SECTION AA / REAR SIDE ELEVATION

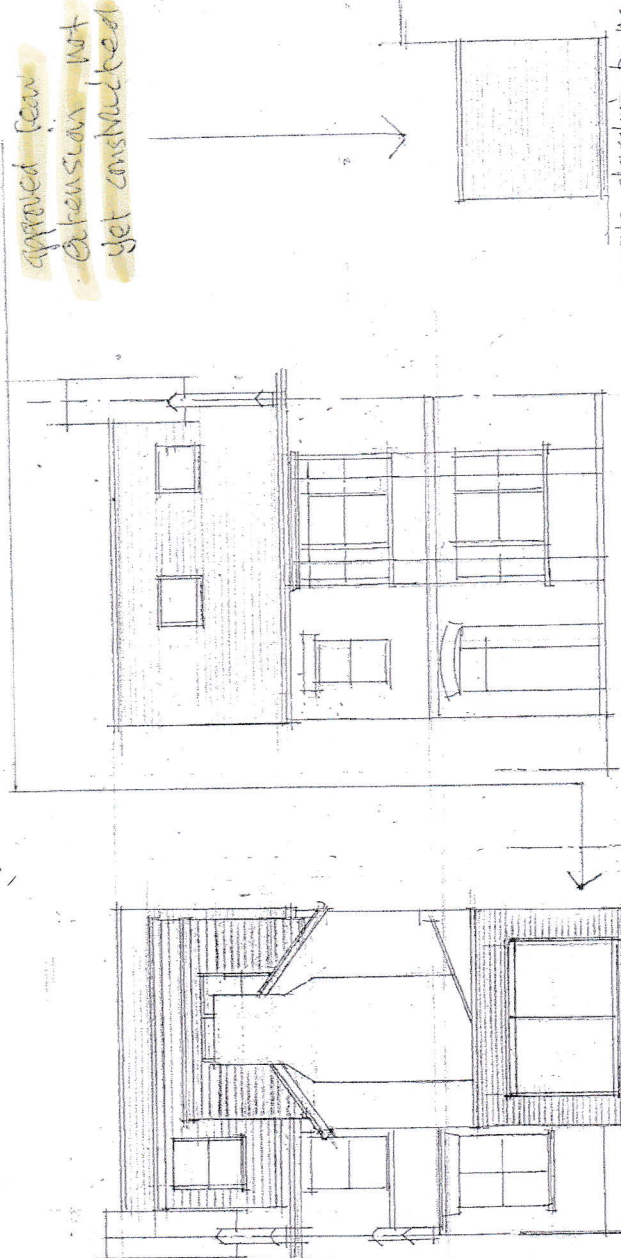

approved rear extension not yet constructed

side elevation to wall

1m 0 1 2 3 4 5
Scale @ 1:100 @ A3

13 ST. PAULS ROAD H17 04B

proposed ground floor extension
+ conversion into 2no. 3 bed.
s/c flats.
elevations:

scale: 1:100 @ A3
date: nov. 22
job: 3481
drawn: 7
client:

DAVID BARNARD
Town Planning Consultant + Building Designer
4 Barber Close, London, N21 1BE
Tel: 020 8245 1583