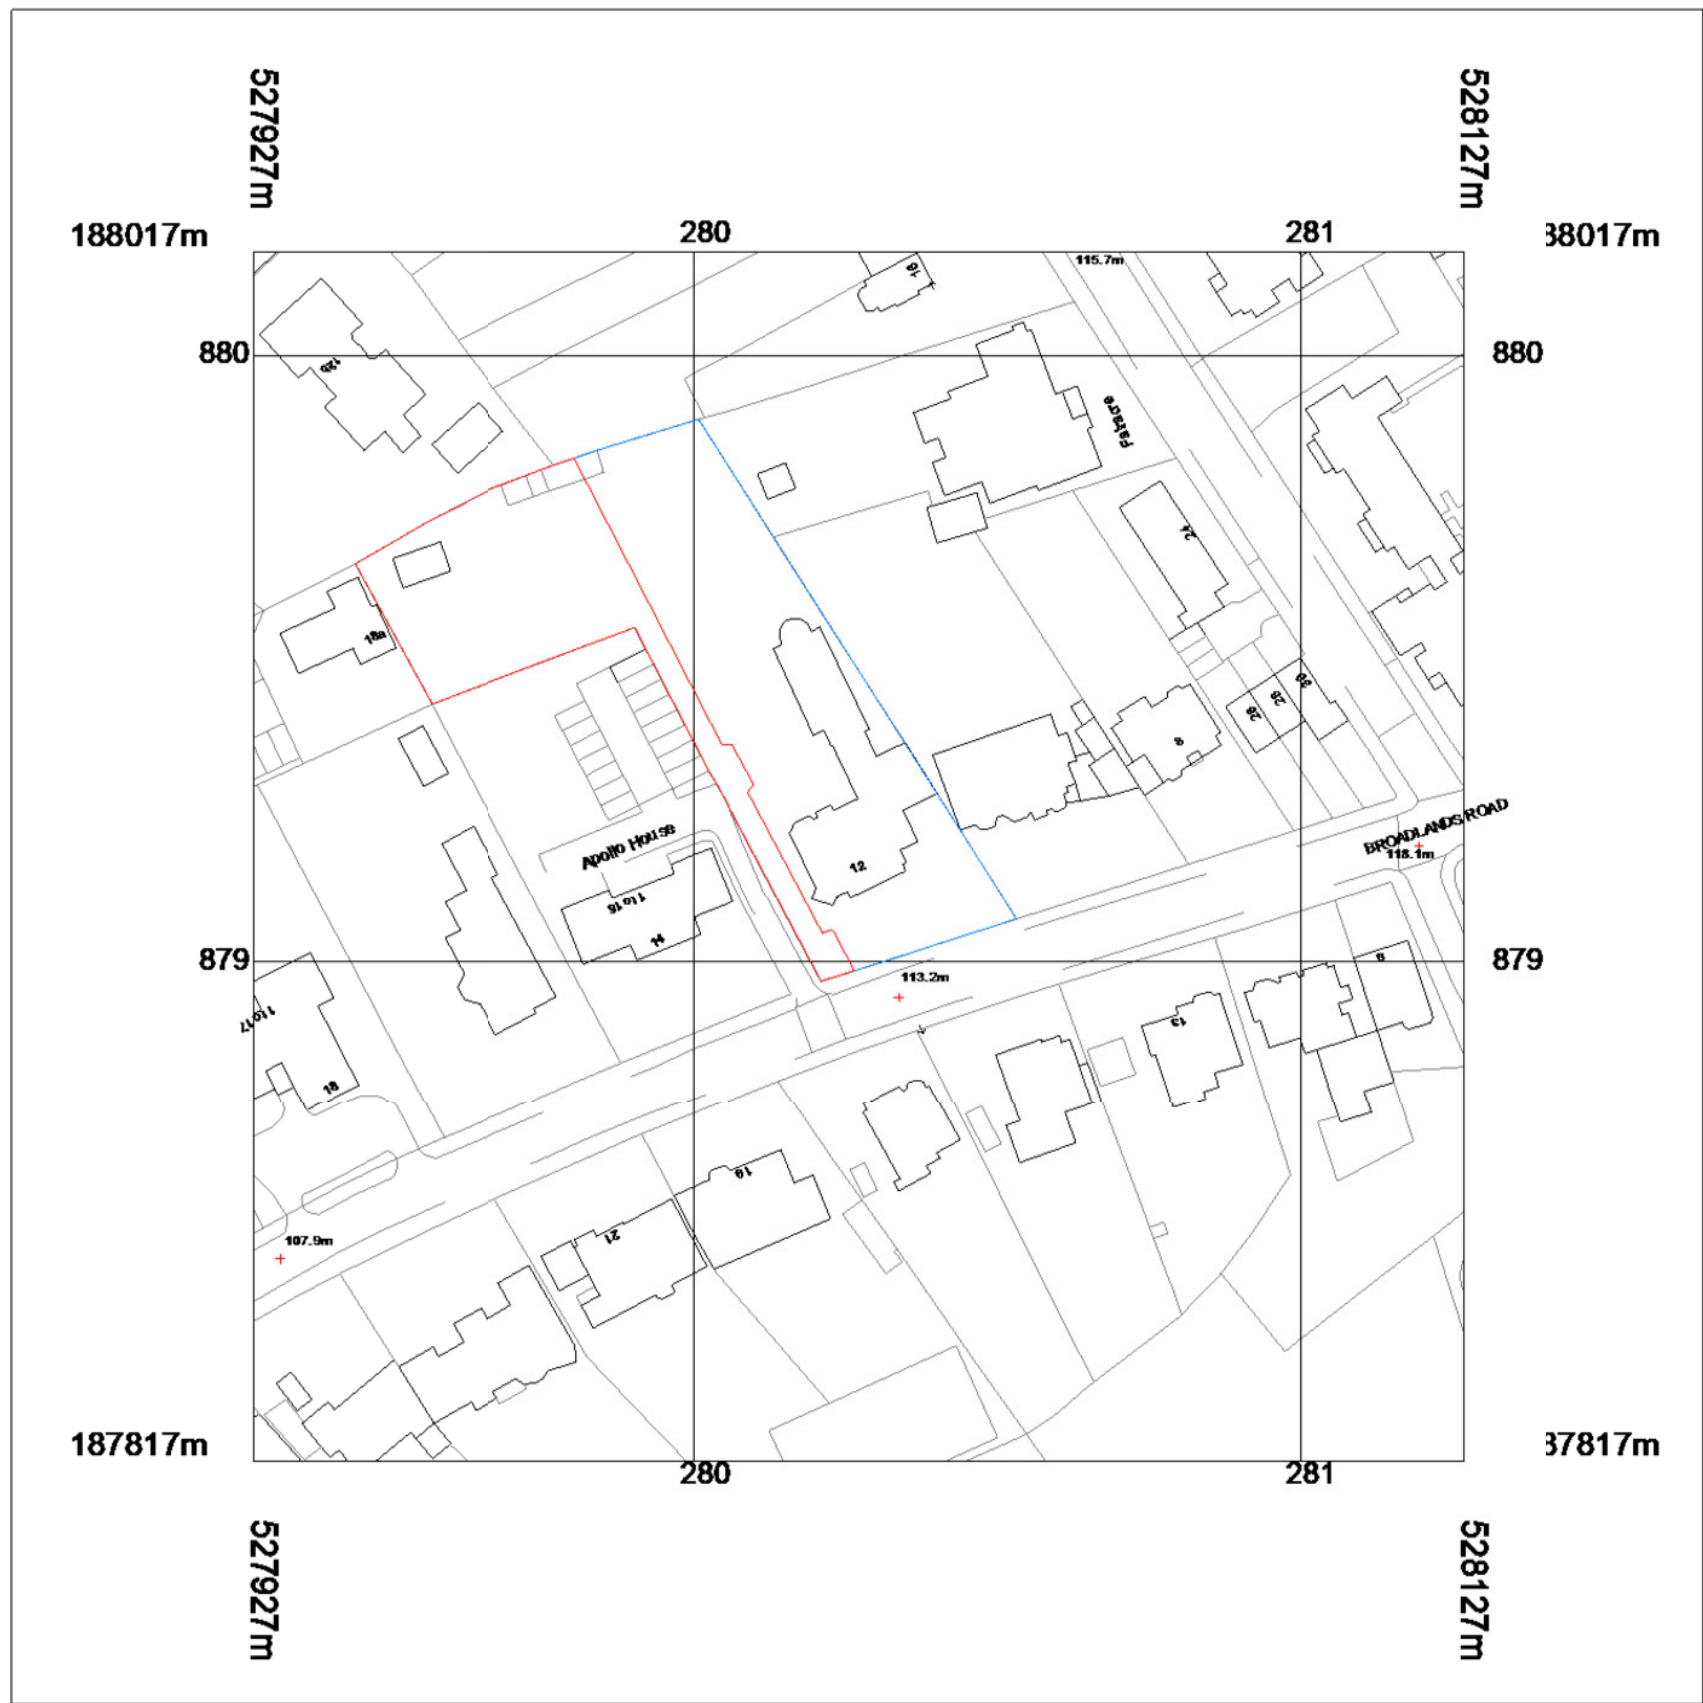


Revisions Purpose: Date: Number:

Design review 10/12/2020 1
Issue for Planning 28/01/2021 2

**FACIT
HOMES**

Site Location Plan

Drawing no: P100
Scale: 1 : 1250 @ A3
Drawn: Author
Client: Olga Germanovich
Job title: Broadlands
Project No: 0143

3A Godson Street
Angel
London
N1 9GZ

info@facit-homes.com
0203 034 0720

WWW.FACIT-HOMES.COM

© Copyright FACIT UK Limited. Do not scale from this drawing. All dimensions to be checked on site.