


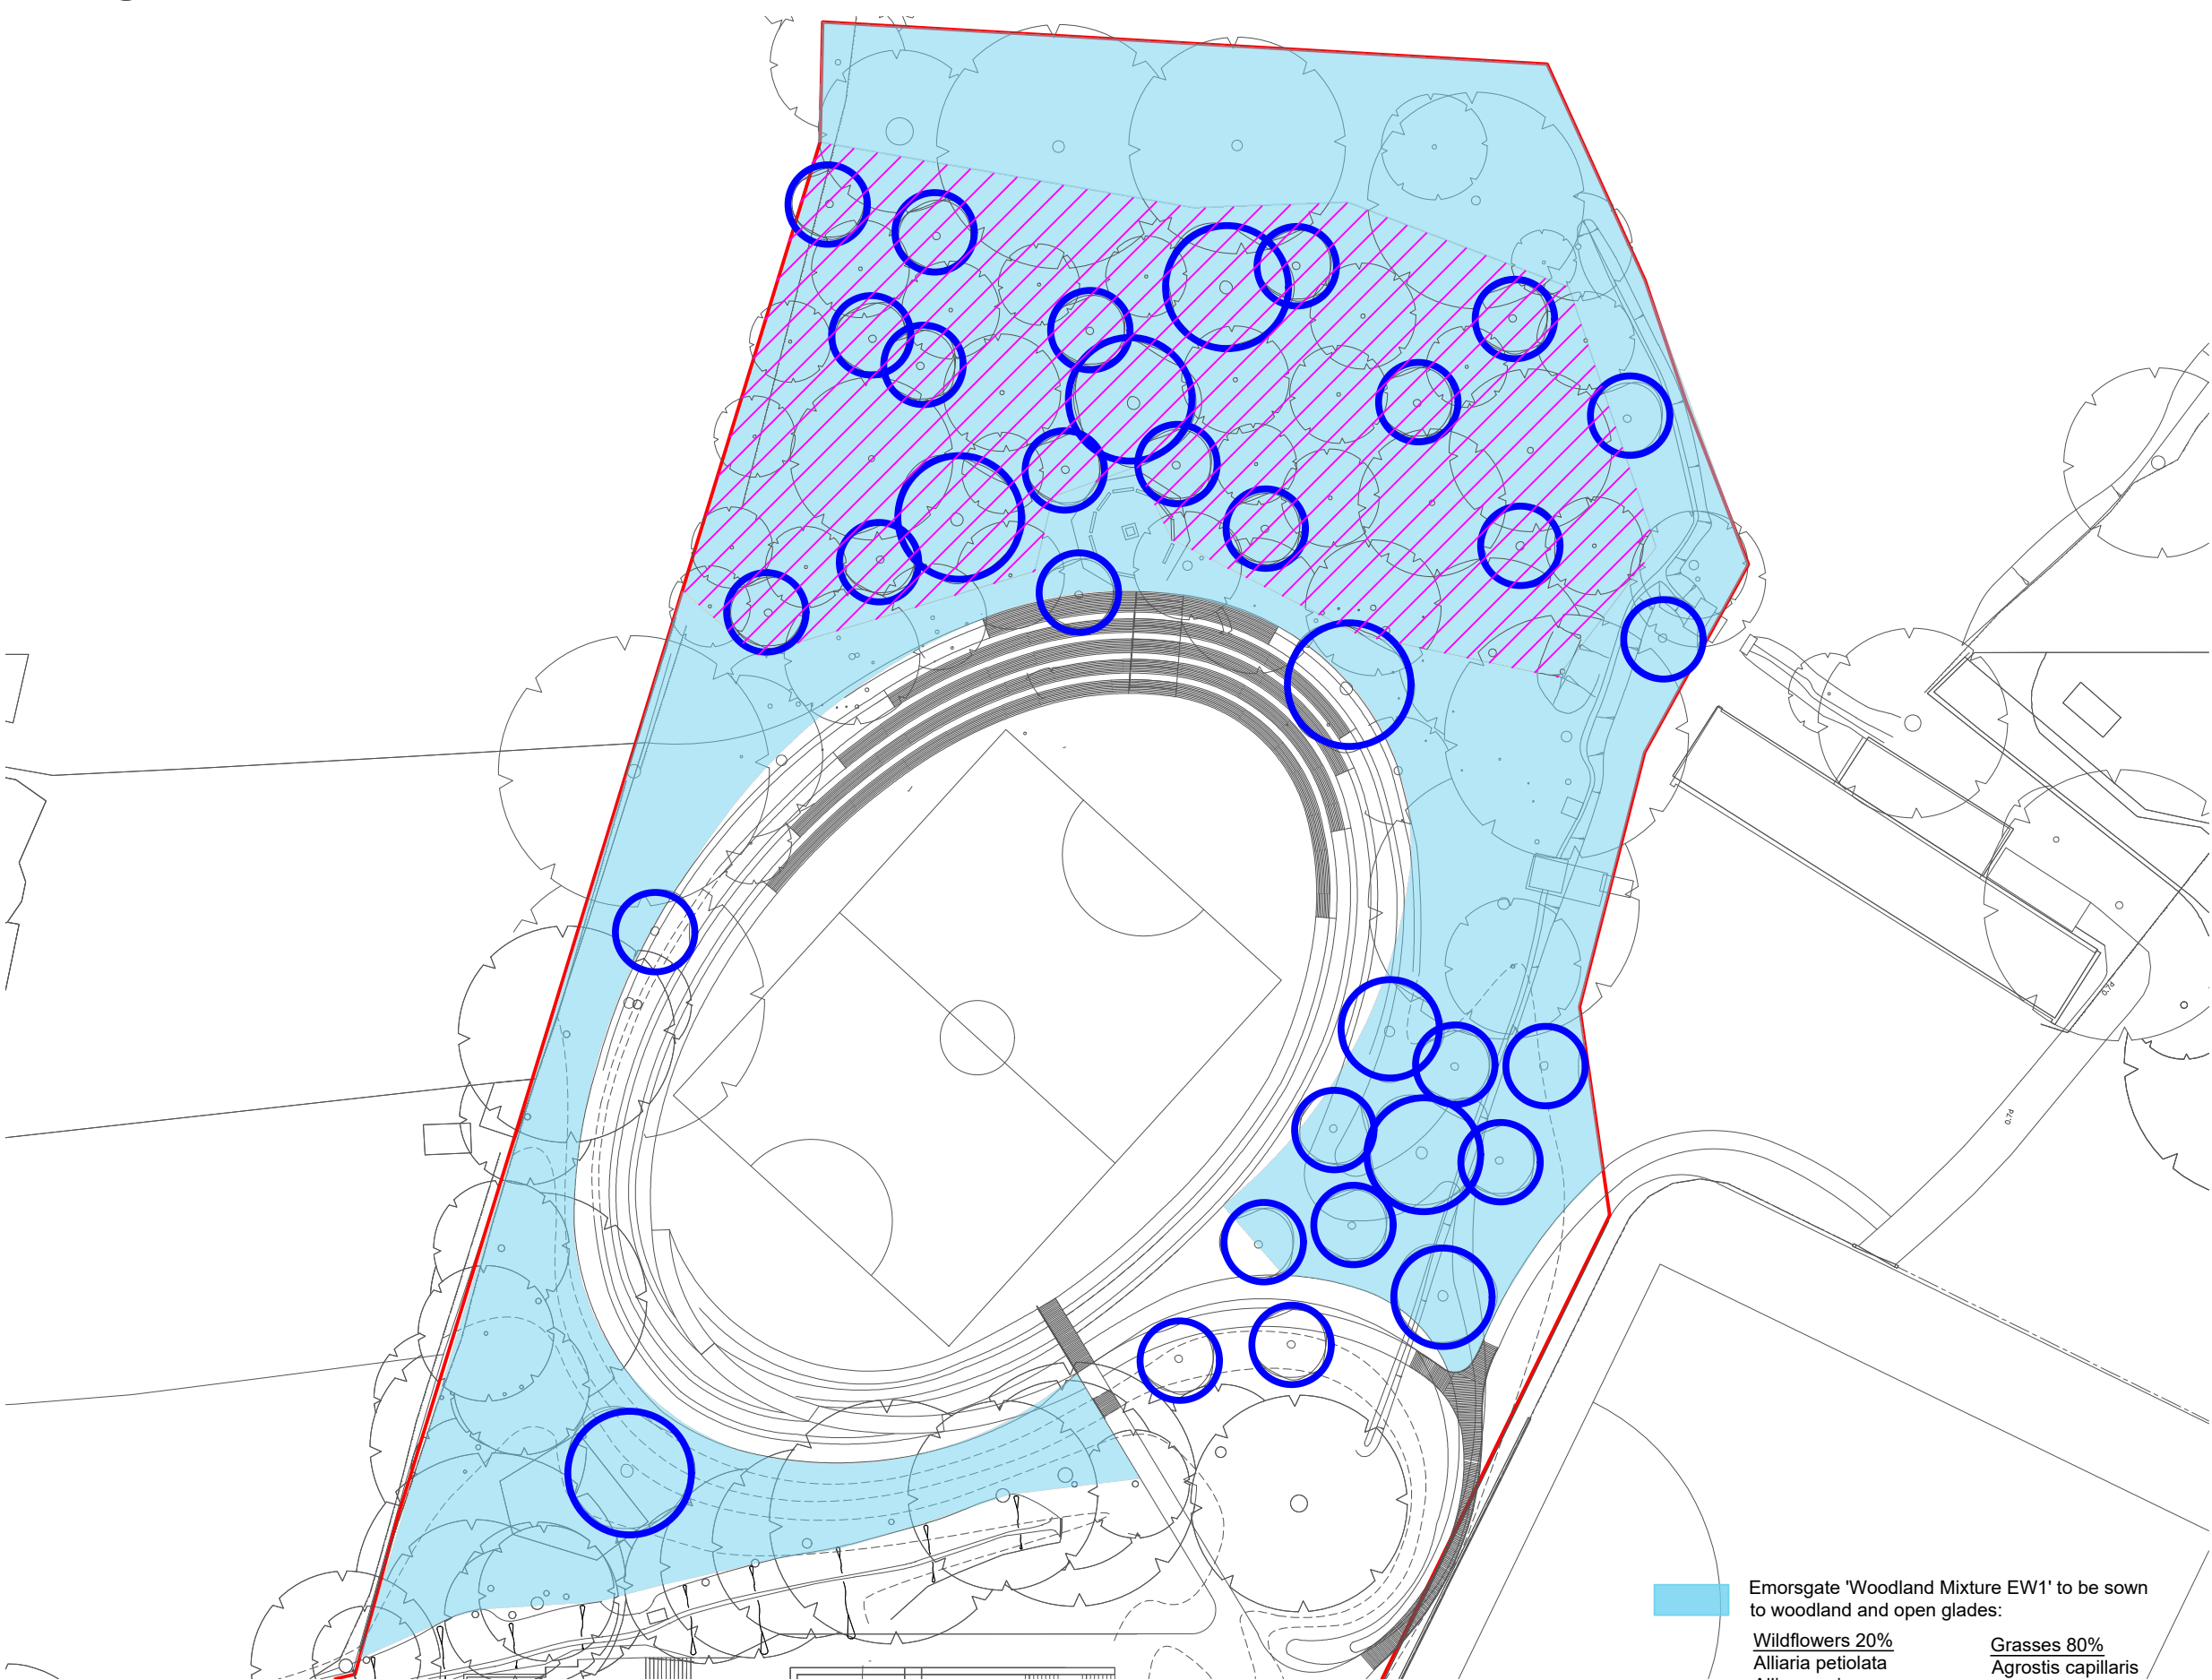

P-1 Sports Pitch Flood Basin tree planting strategy plan
Scale 1:500 @ A3



- LEGEND**
- Proposed new trees within existing woodland, and around pitch:
 - Quercus robur
 - Castanea sativa
 - Tilia sp.
 - Betula pendula
 - Juglans regia
 - Malus sdomestica
 - Pyrus communis

Areas of broad-leaved plantation woodland to be selectively thinned of existing self seeded trees to allow re-planting

- Emorsgate 'Woodland Mixture EW1' to be sown to woodland and open glades:
- | | |
|---------------------------|-------------------------|
| Wildflowers 20% | Grasses 80% |
| Alliaria petiolata | Agrostis capillaris |
| Allium ursinum | Anthoxanthum odoratum |
| Arctium minus | Brachypodium sylvaticum |
| Campanula trachelium | Cynosurus cristatus |
| Chaerophyllum temulum | Deschampia cespitosa |
| Digitalis purpurea | Festuca rubra |
| Filipendula ulmaria | Poa nemoralis |
| Galium album | |
| Geum urbanum | |
| Hyacinthoides non-scripta | |
| Iris foetidissima | |
| Prunella vulgaris | |
| Silene dioica | |
| Torilis japonica | |
| Vicia cracca | |

Notes:

To be read in colour.

Do not scale from this drawing.

Contractors, sub-contractors and suppliers to verify any critical dimensions on site prior to commencing work, fabrication or construction of any elements.

Any discrepancies or errors must be brought to the attention of Robert Myers Associates.

All structural elements are shown indicatively, for all elements of structure refer to structural engineers' and specialist sub-contractor/fabricators design, detail and specification.

The drawings are to be read in conjunction with all relevant Landscape Architect, consultant and specialist drawings.

KEY

Boundary Line

Purpose of Issue

Rev:	Date:	Drawing Status:
P1	01.07.22	For Planning
P2	08.11.22	For Planning
P3	21.11.22	For Planning

Revisions:

Rev:	Date:	Description:
P2	08.11.22	For Planning
P3	21.11.22	For Planning

HIGHGATE SCHOOL MSC 4PHASE

Client: Highgate School

Drawing: Sports Pitch Flood Basin tree planting strategy plan

Project No: 733_01

Drawing No: 733_01(DP)006

Scale: 1:500 @ A3 Rev: P3

Date: July 2022 Drawn: EL

Checked: JF PM Checked: RM

Robert Myers

Associates

Landscape Architecture

13-15 Covent Garden,
Cambridge,
CB1 2HS

Tel: +44 (0) 1223 351400
Fax: +44 (0) 1223 356757

mail@robertmyers-associates.co.uk
www.robertmyers-associates.co.uk

DO NOT SCALE FROM THIS DRAWING
© Robert Myers Associates