



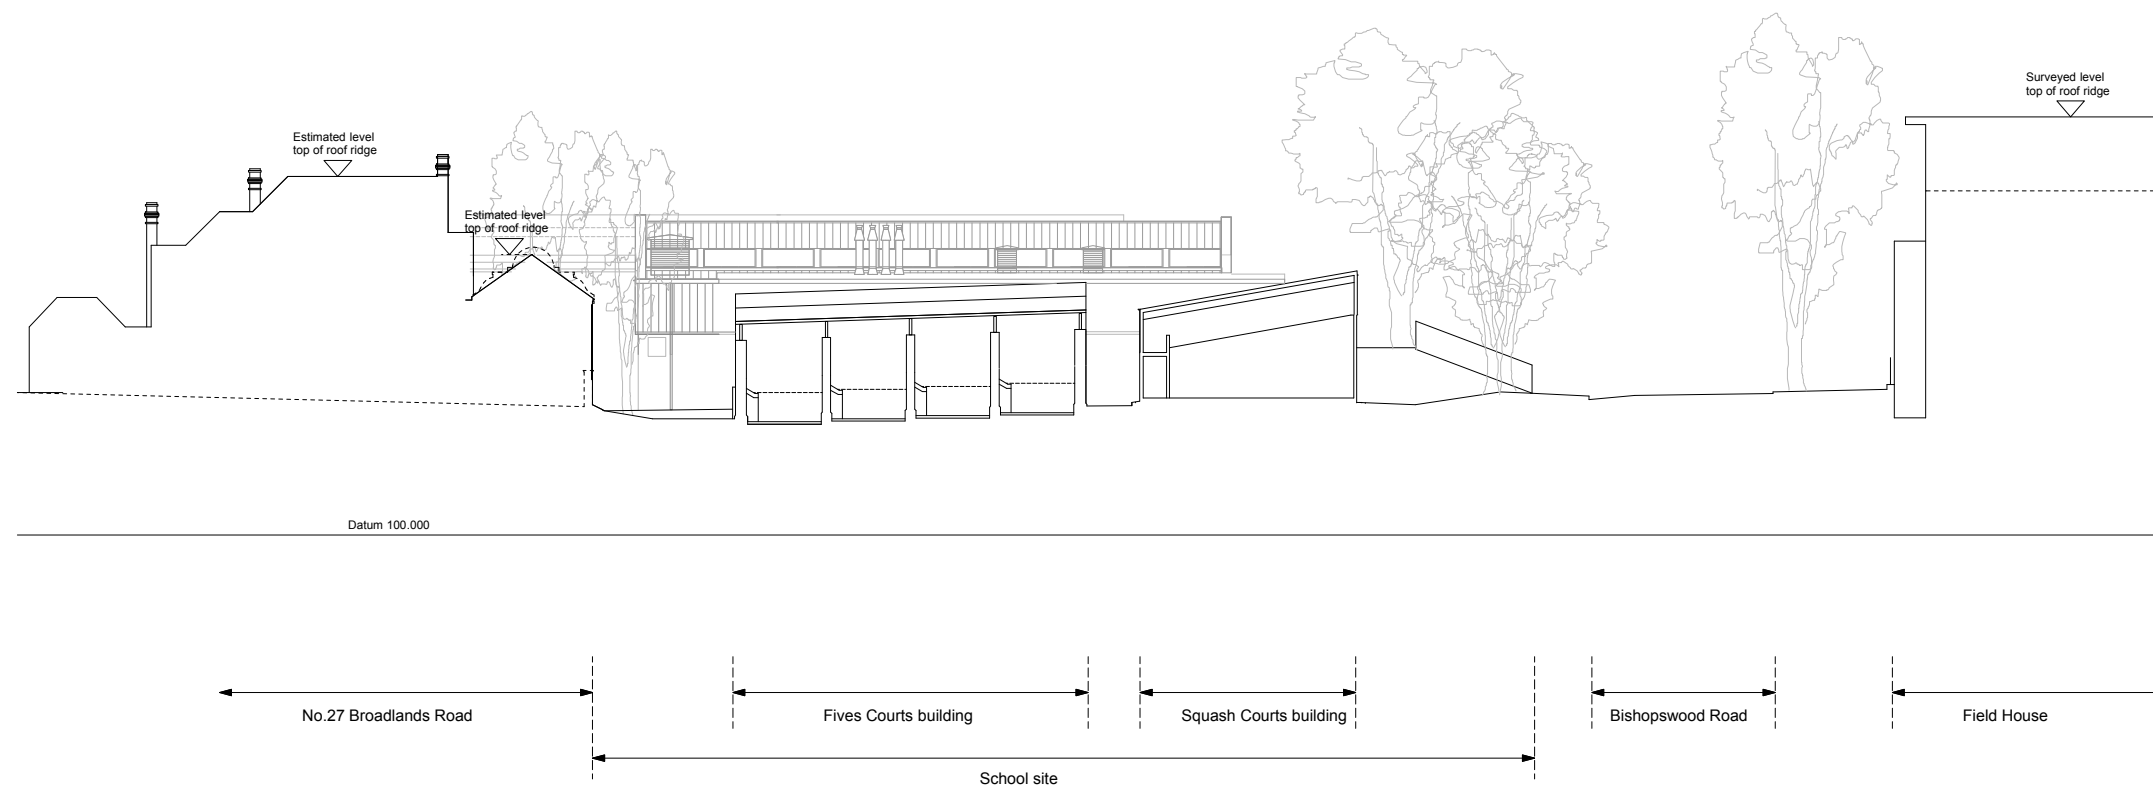

Section FF existing

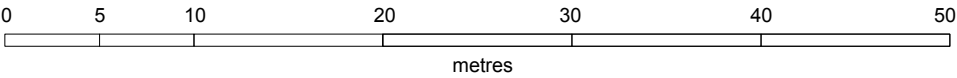

ed tooveyarchitects

studio 401 royle building
31 wenlock road
london n1 7sh
07880 725763
edtoovey@yahoo.co.uk

Revisions:

PLANNING ISSUE

- Always take site measurements to verify dimensions
- Refer to M&E Engineers drawings for all services

Highgate School MSC 4-Phase Scheme

Section FF existing

September 2018

Drwg No. 1182 / GS / 006

Scale 1:400 @ A3 ; 1:200 @ A1