


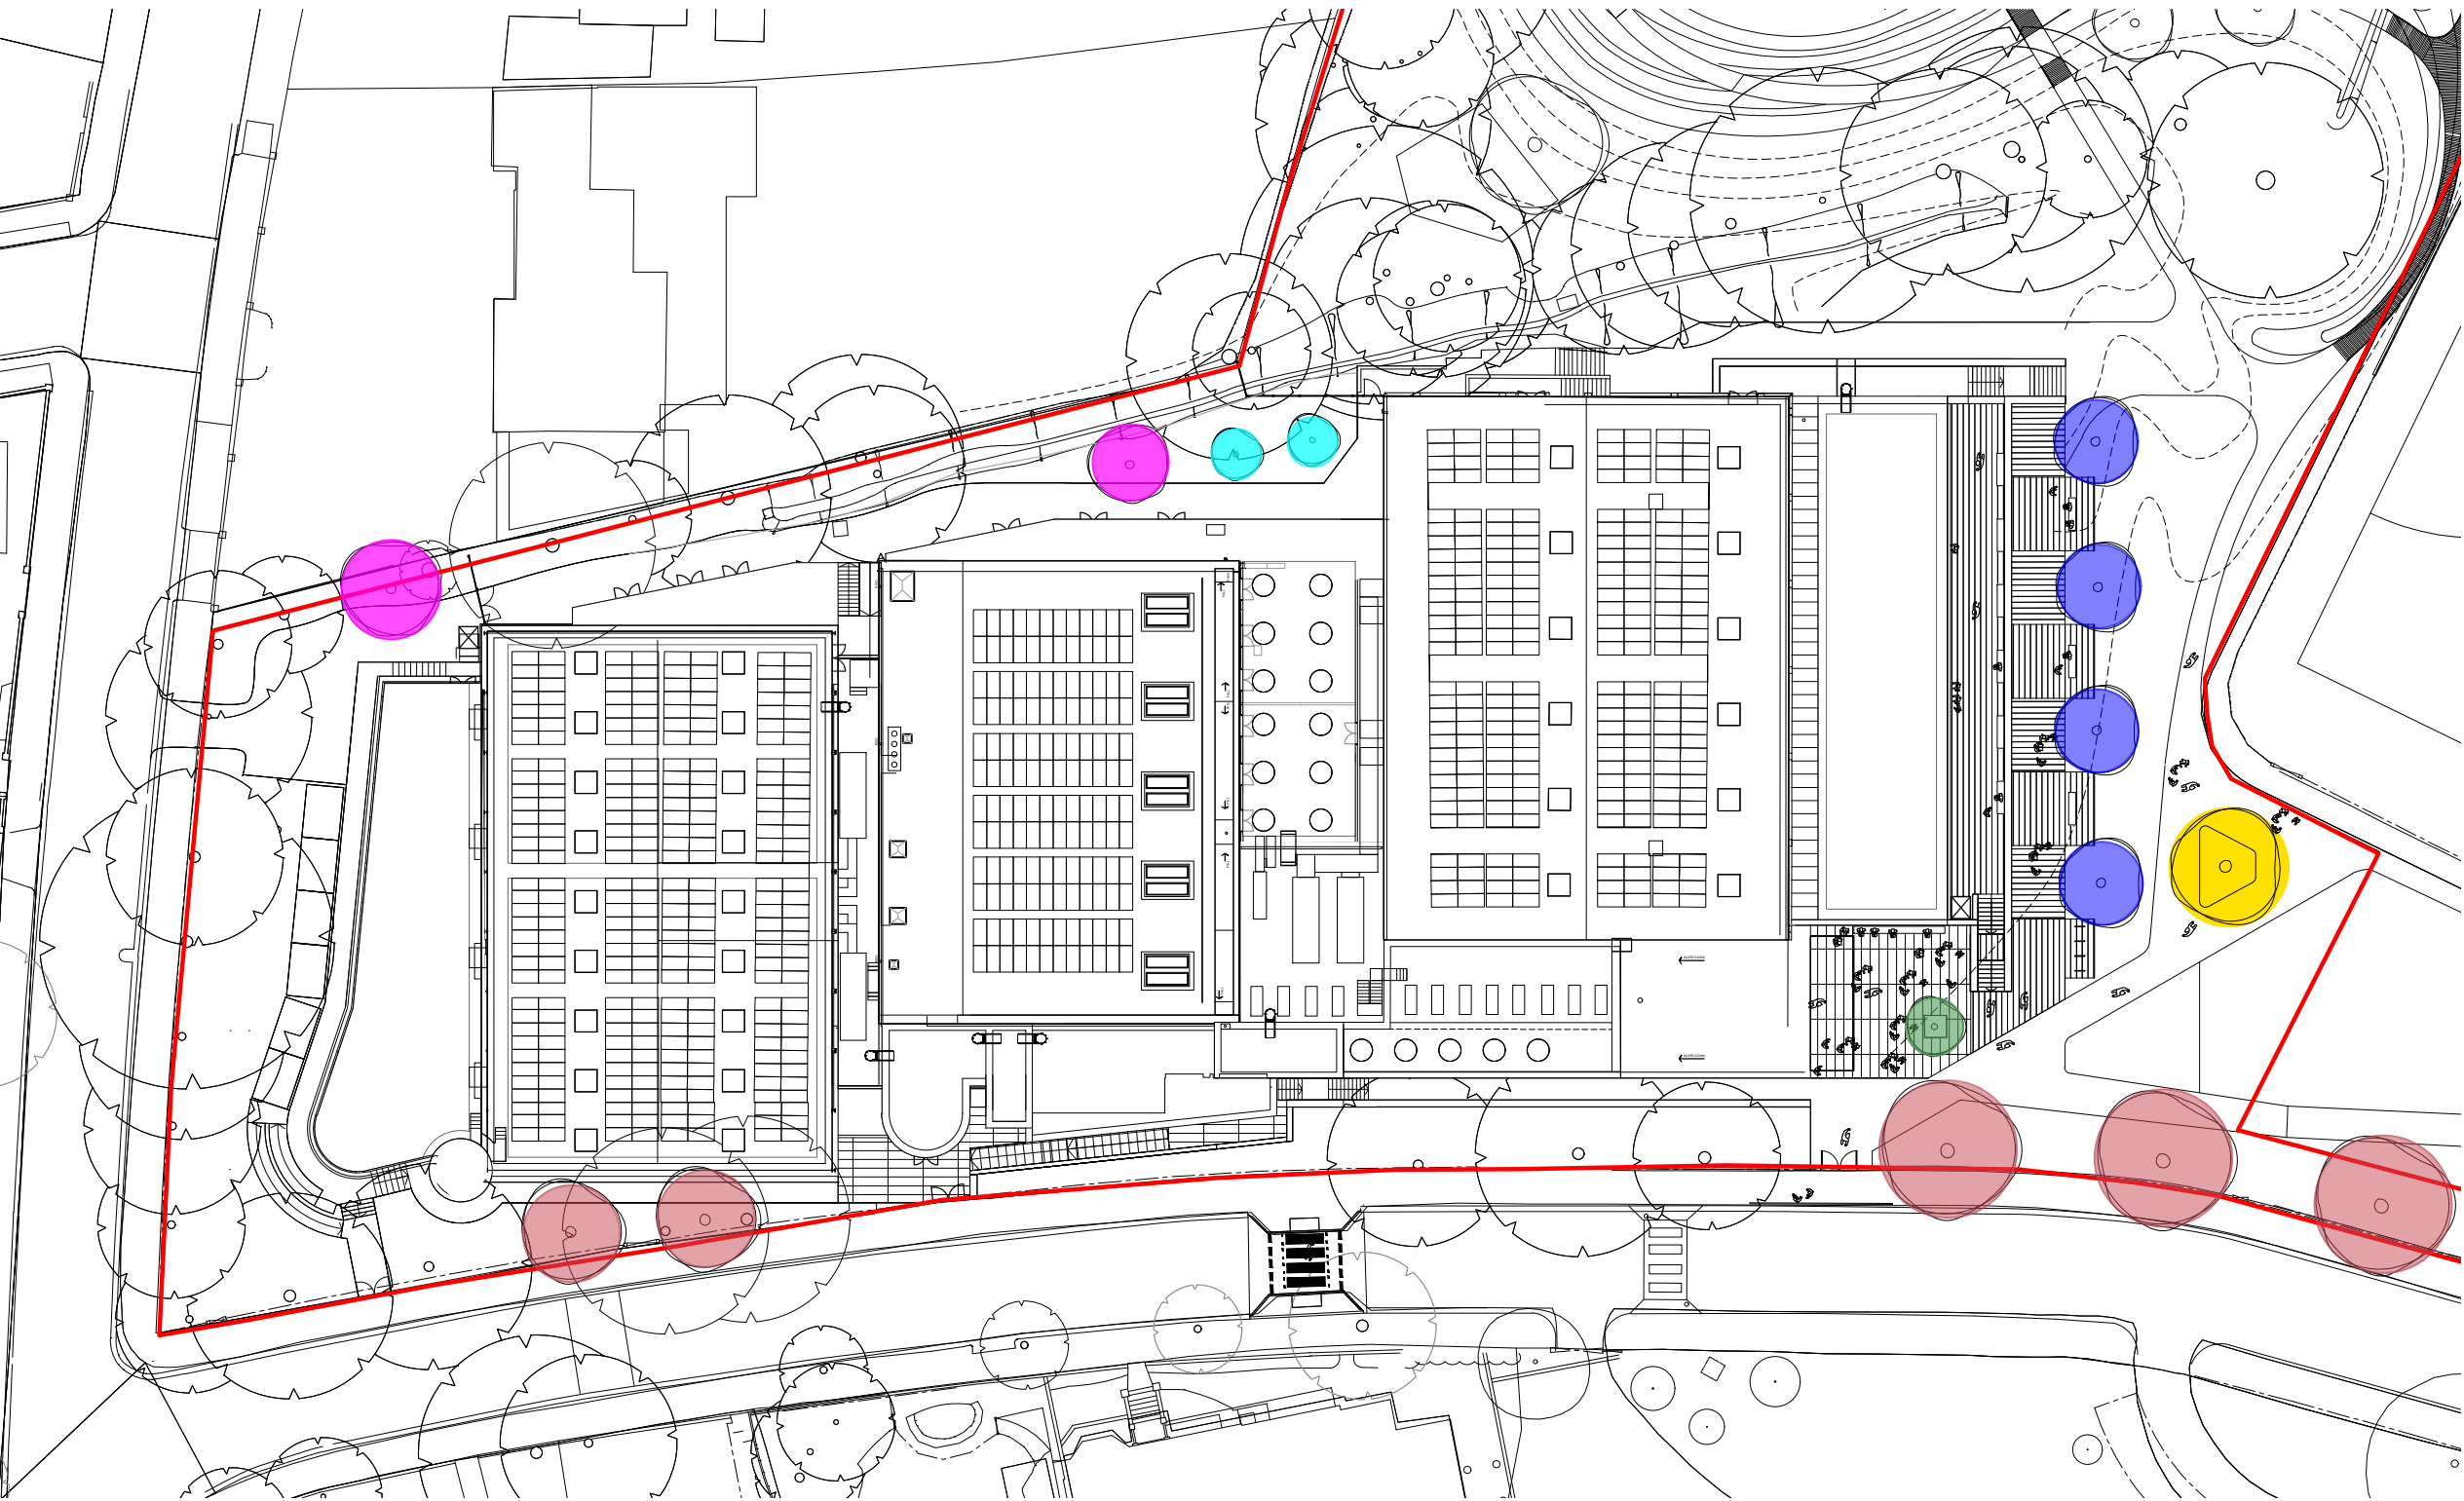

P-1

MSC Tree planting strategy plan
Scale 1:500 @ A3



LEGEND

- Acer campestre 'Elsrijk'
- Prunus x subhirtella 'Autumnalis'
- Tilia euchlora
- Prunus x schmittii
- Quercus robur
- Crataegus x lavalleei 'Carrierei'

Notes:

To be read in colour.

Do not scale from this drawing.

Contractors, sub-contractors and suppliers to verify any critical dimensions on site prior to commencing work, fabrication or construction of any elements.

Any discrepancies or errors must be brought to the attention of Robert Myers Associates.

All structural elements are shown indicatively, for all elements of structure refer to structural engineers' and specialist sub-contractor/fabricators design, detail and specification.

The drawings are to be read in conjunction with all relevant Landscape Architect, consultant and specialist drawings.

KEY

— Boundary Line

Purpose of Issue

Rev:	Date:	Drawing Status:
P1	01.07.22	For Planning
P2	08.11.22	For Planning

Revisions:

Rev:	Date:	Description:
P2	08.11.22	For Planning

HIGHGATE SCHOOL MSC 4PHASE

Client: Highgate School

Drawing: MSC Tree planting strategy plan

Project No: 733_01

Drawing No: 733_01(DP)005

Scale: 1:500 @ A3

Date: July 2022

Checked: JF

Rev: P2

Drawn: EL

PM Checked: RM

Robert Myers

Associates

Landscape Architecture

13-15 Covent Garden,
Cambridge,
CB1 2HS

Tel: +44 (0) 1223 351400
Fax: +44 (0) 1223 356757

mail@robertmyers-associates.co.uk
www.robertmyers-associates.co.uk