


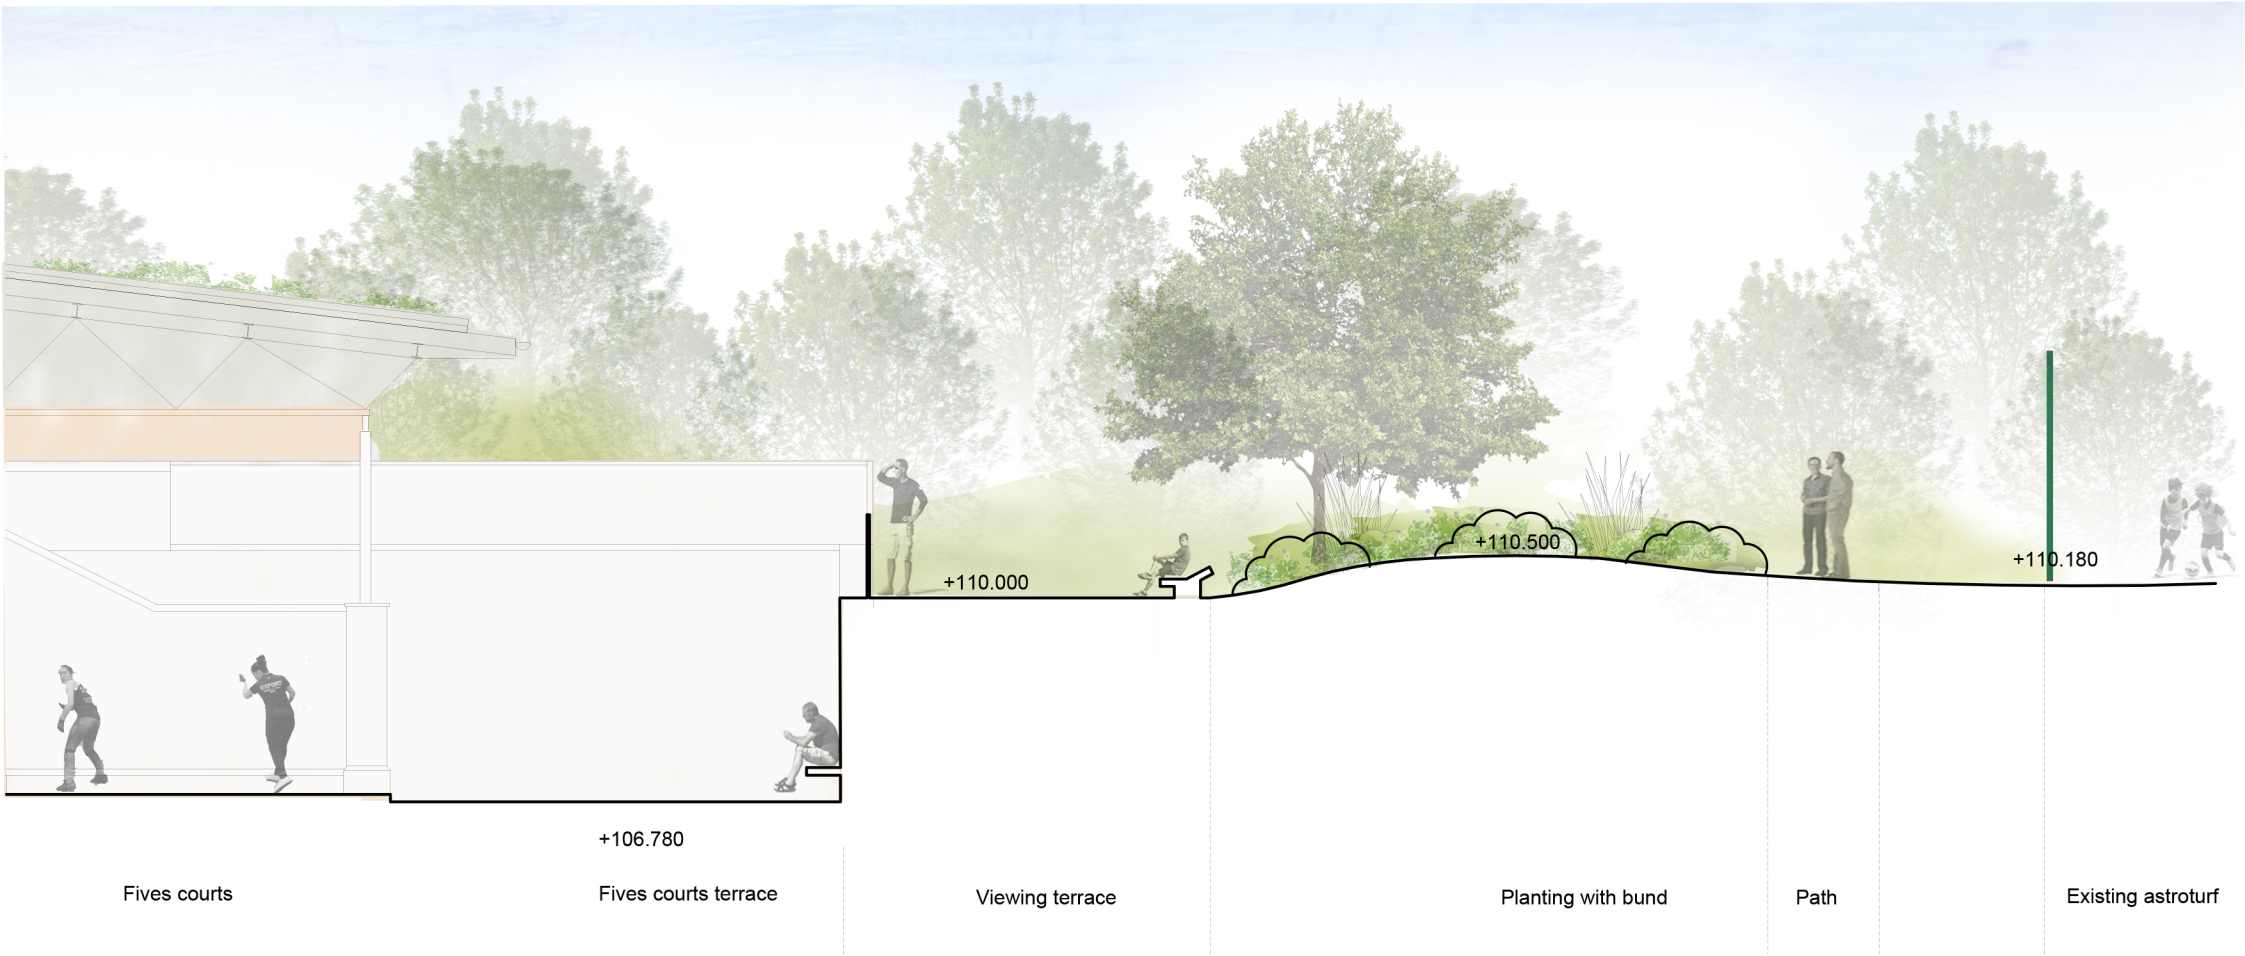

S-1 MSC South Terrace Section
Scale 1:100 @ A3

Notes:

To be read in colour.

Do not scale from this drawing.

Contractors, sub-contractors and suppliers to verify any critical dimensions on site prior to commencing work, fabrication or construction of any elements.

Any discrepancies or errors must be brought to the attention of Robert Myers Associates.

All structural elements are shown indicatively, for all elements of structure refer to structural engineers' and specialist sub-contractor/fabricators design, detail and specification.

The drawings are to be read in conjunction with all relevant Landscape Architect, consultant and specialist drawings.

Purpose of Issue

Rev:	Date:	Drawing Status:
I1	11.09.19	For Information
P1	01.07.22	For Planning
P2	08.11.22	For Planning

Revisions:

Rev:	Date:	Description:
P1	01.07.22	For Planning
P2	08.11.22	For Planning

MSC 4PHASE

Client: Highgate School

Drawing: MSC South Terrace Section

Project No: 733_01

Drawing No: 733_01(SC)001

Scale: 1:100 @ A3 Rev: P2

Date: Sep 2019 Drawn: LBC

Checked: RM PM Checked: RM

Robert Myers
Associates
Landscape Architecture

13-15 Covent Garden,
Cambridge,
CB1 2HS
Tel: +44 (0) 1223 351400
Fax: +44 (0) 1223 356757
mail@robertmyers-associates.co.uk
www.robertmyers-associates.co.uk

DO NOT SCALE FROM THIS DRAWING

© Robert Myers Associates