



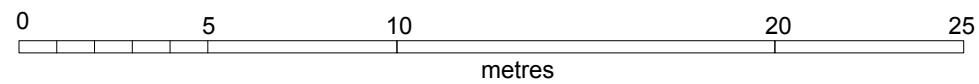

Datum 100.000

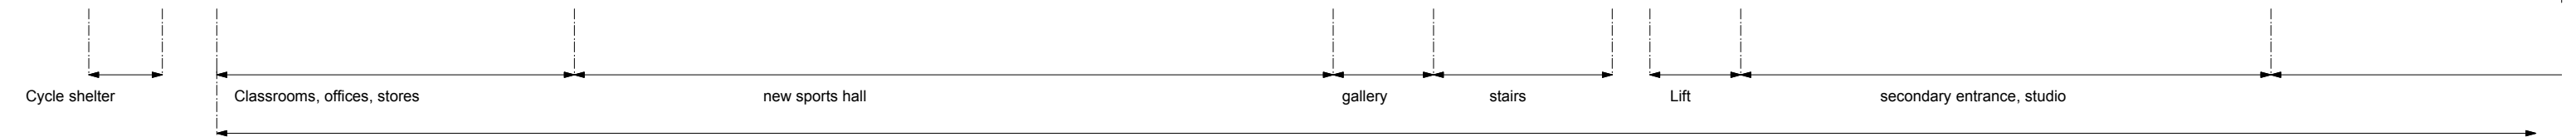

ed toovey architects

studio 401 royle building
31 wenlock road
london n1 7sh
07880 725763
edtoovey@yahoo.co.uk

Revisions:

PLANNING ISSUE

- Always take site measurements to verify dimensions
- Refer to M&E Engineers drawings for all services

Highgate School MSC 4-Phase Future Development

Part Elevation West Detail proposed

May 2022

Drwg No. 1182 / GE / 021

Scale 1:200 @ A3 ; 1:100 @ A1