

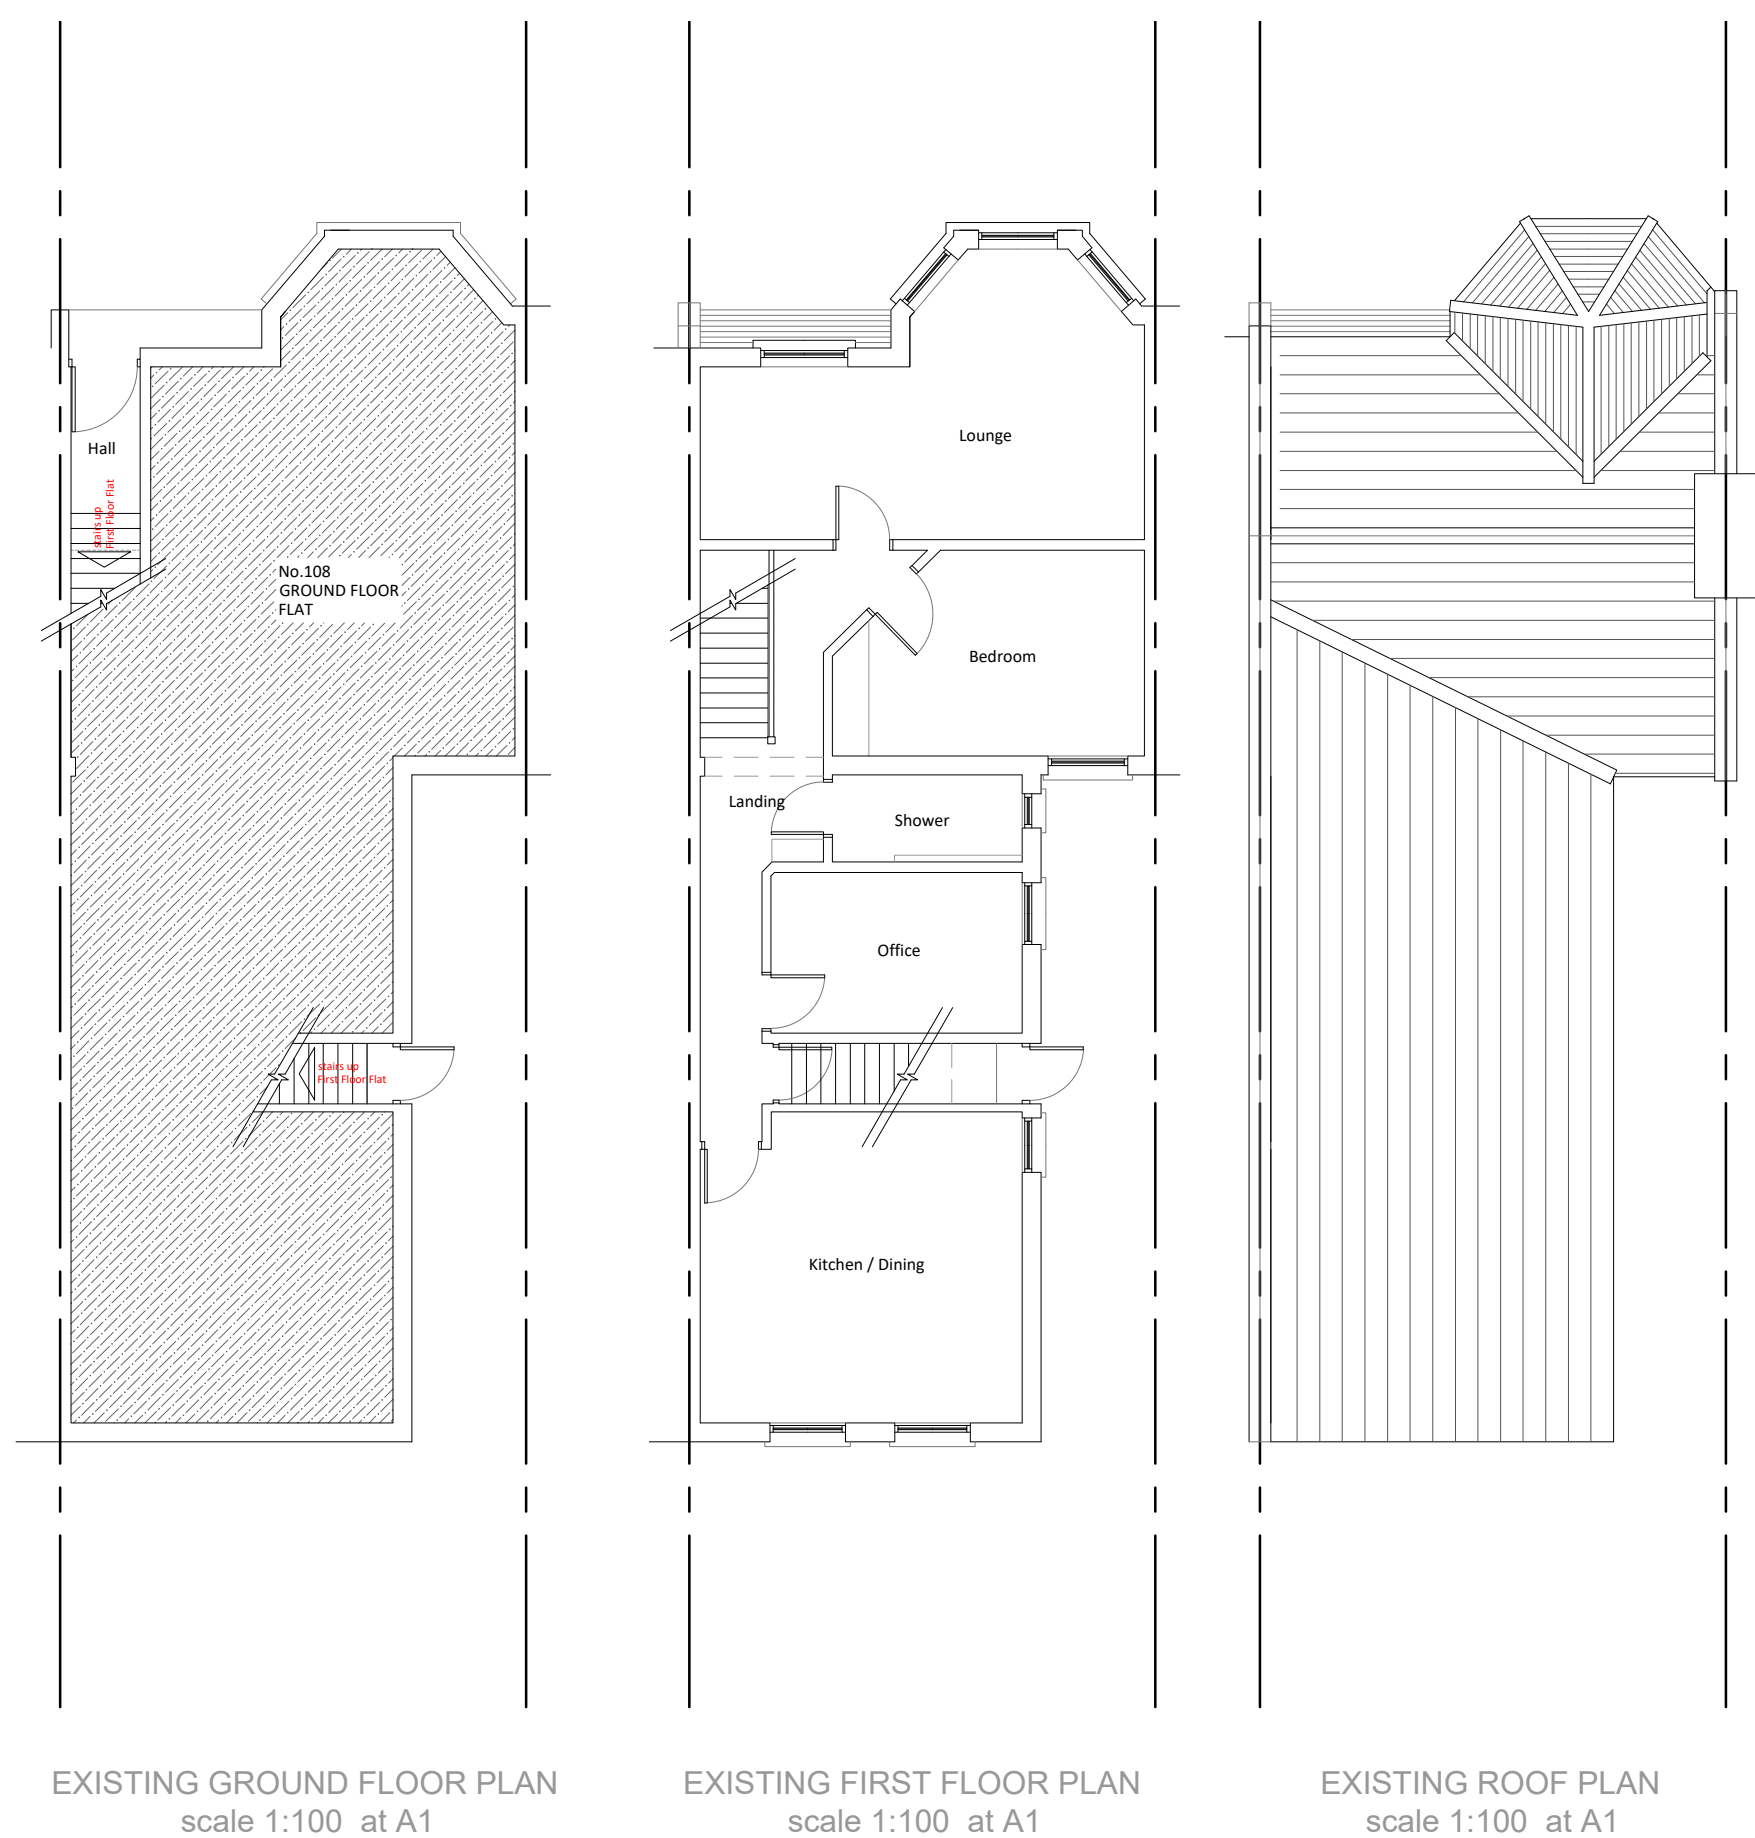
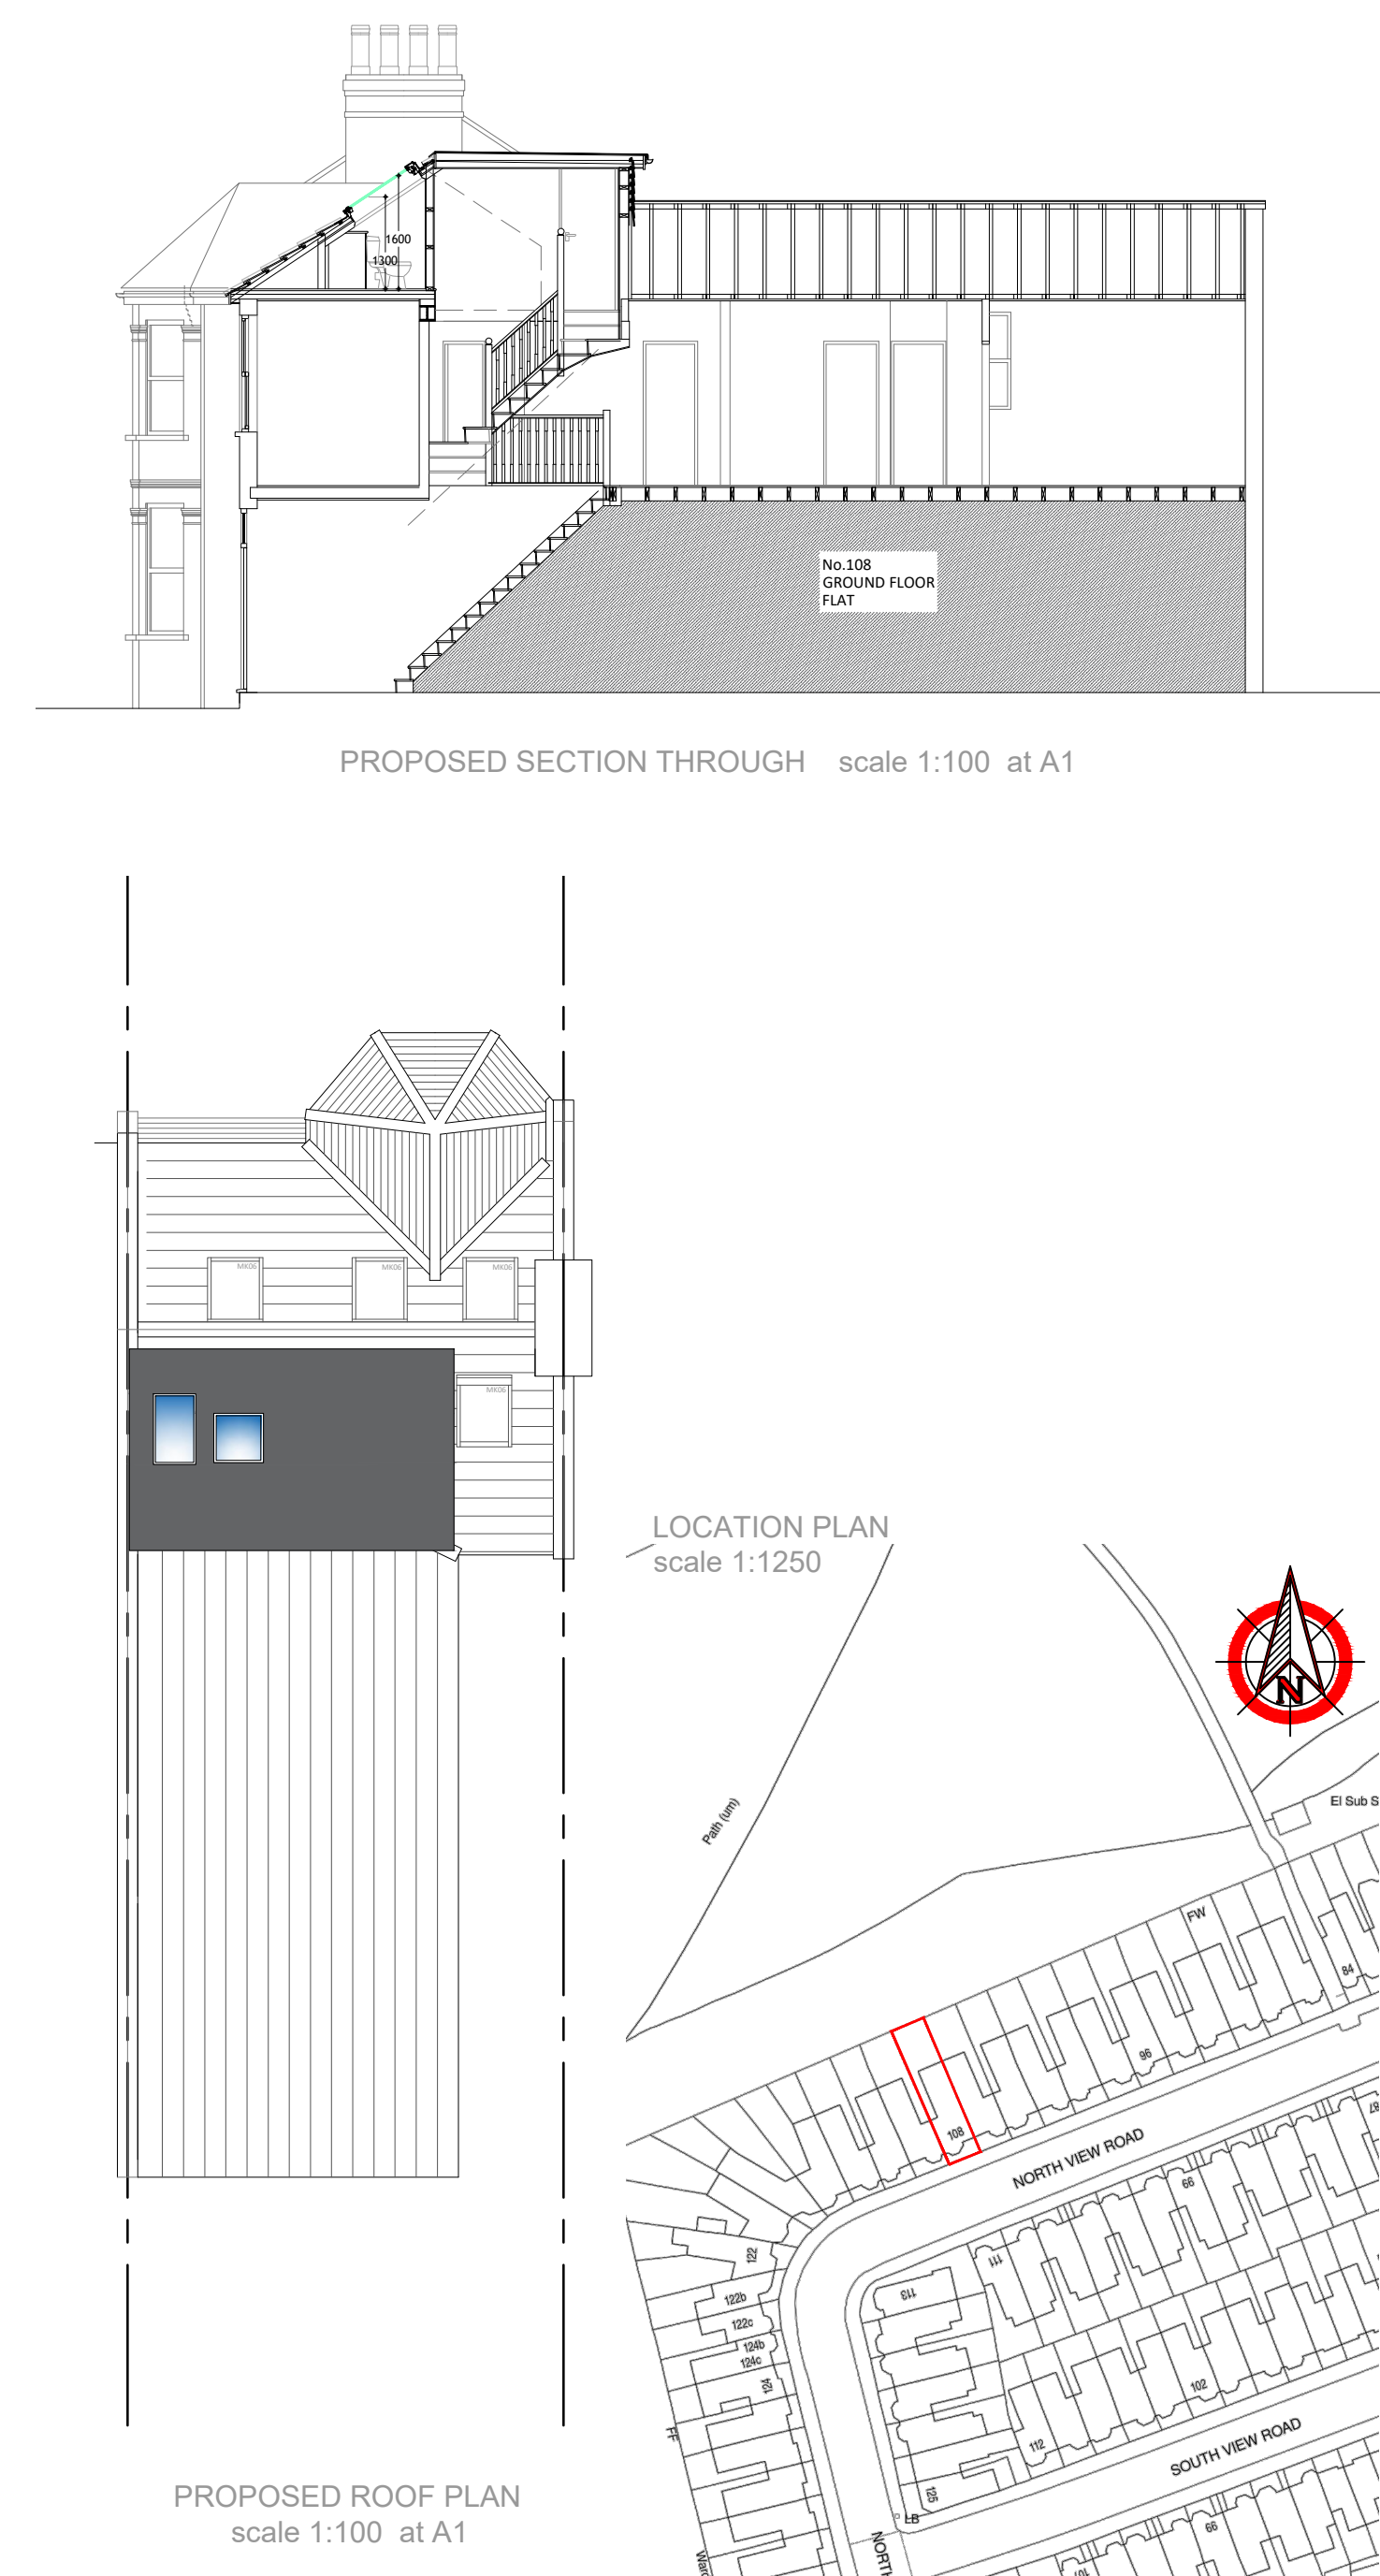
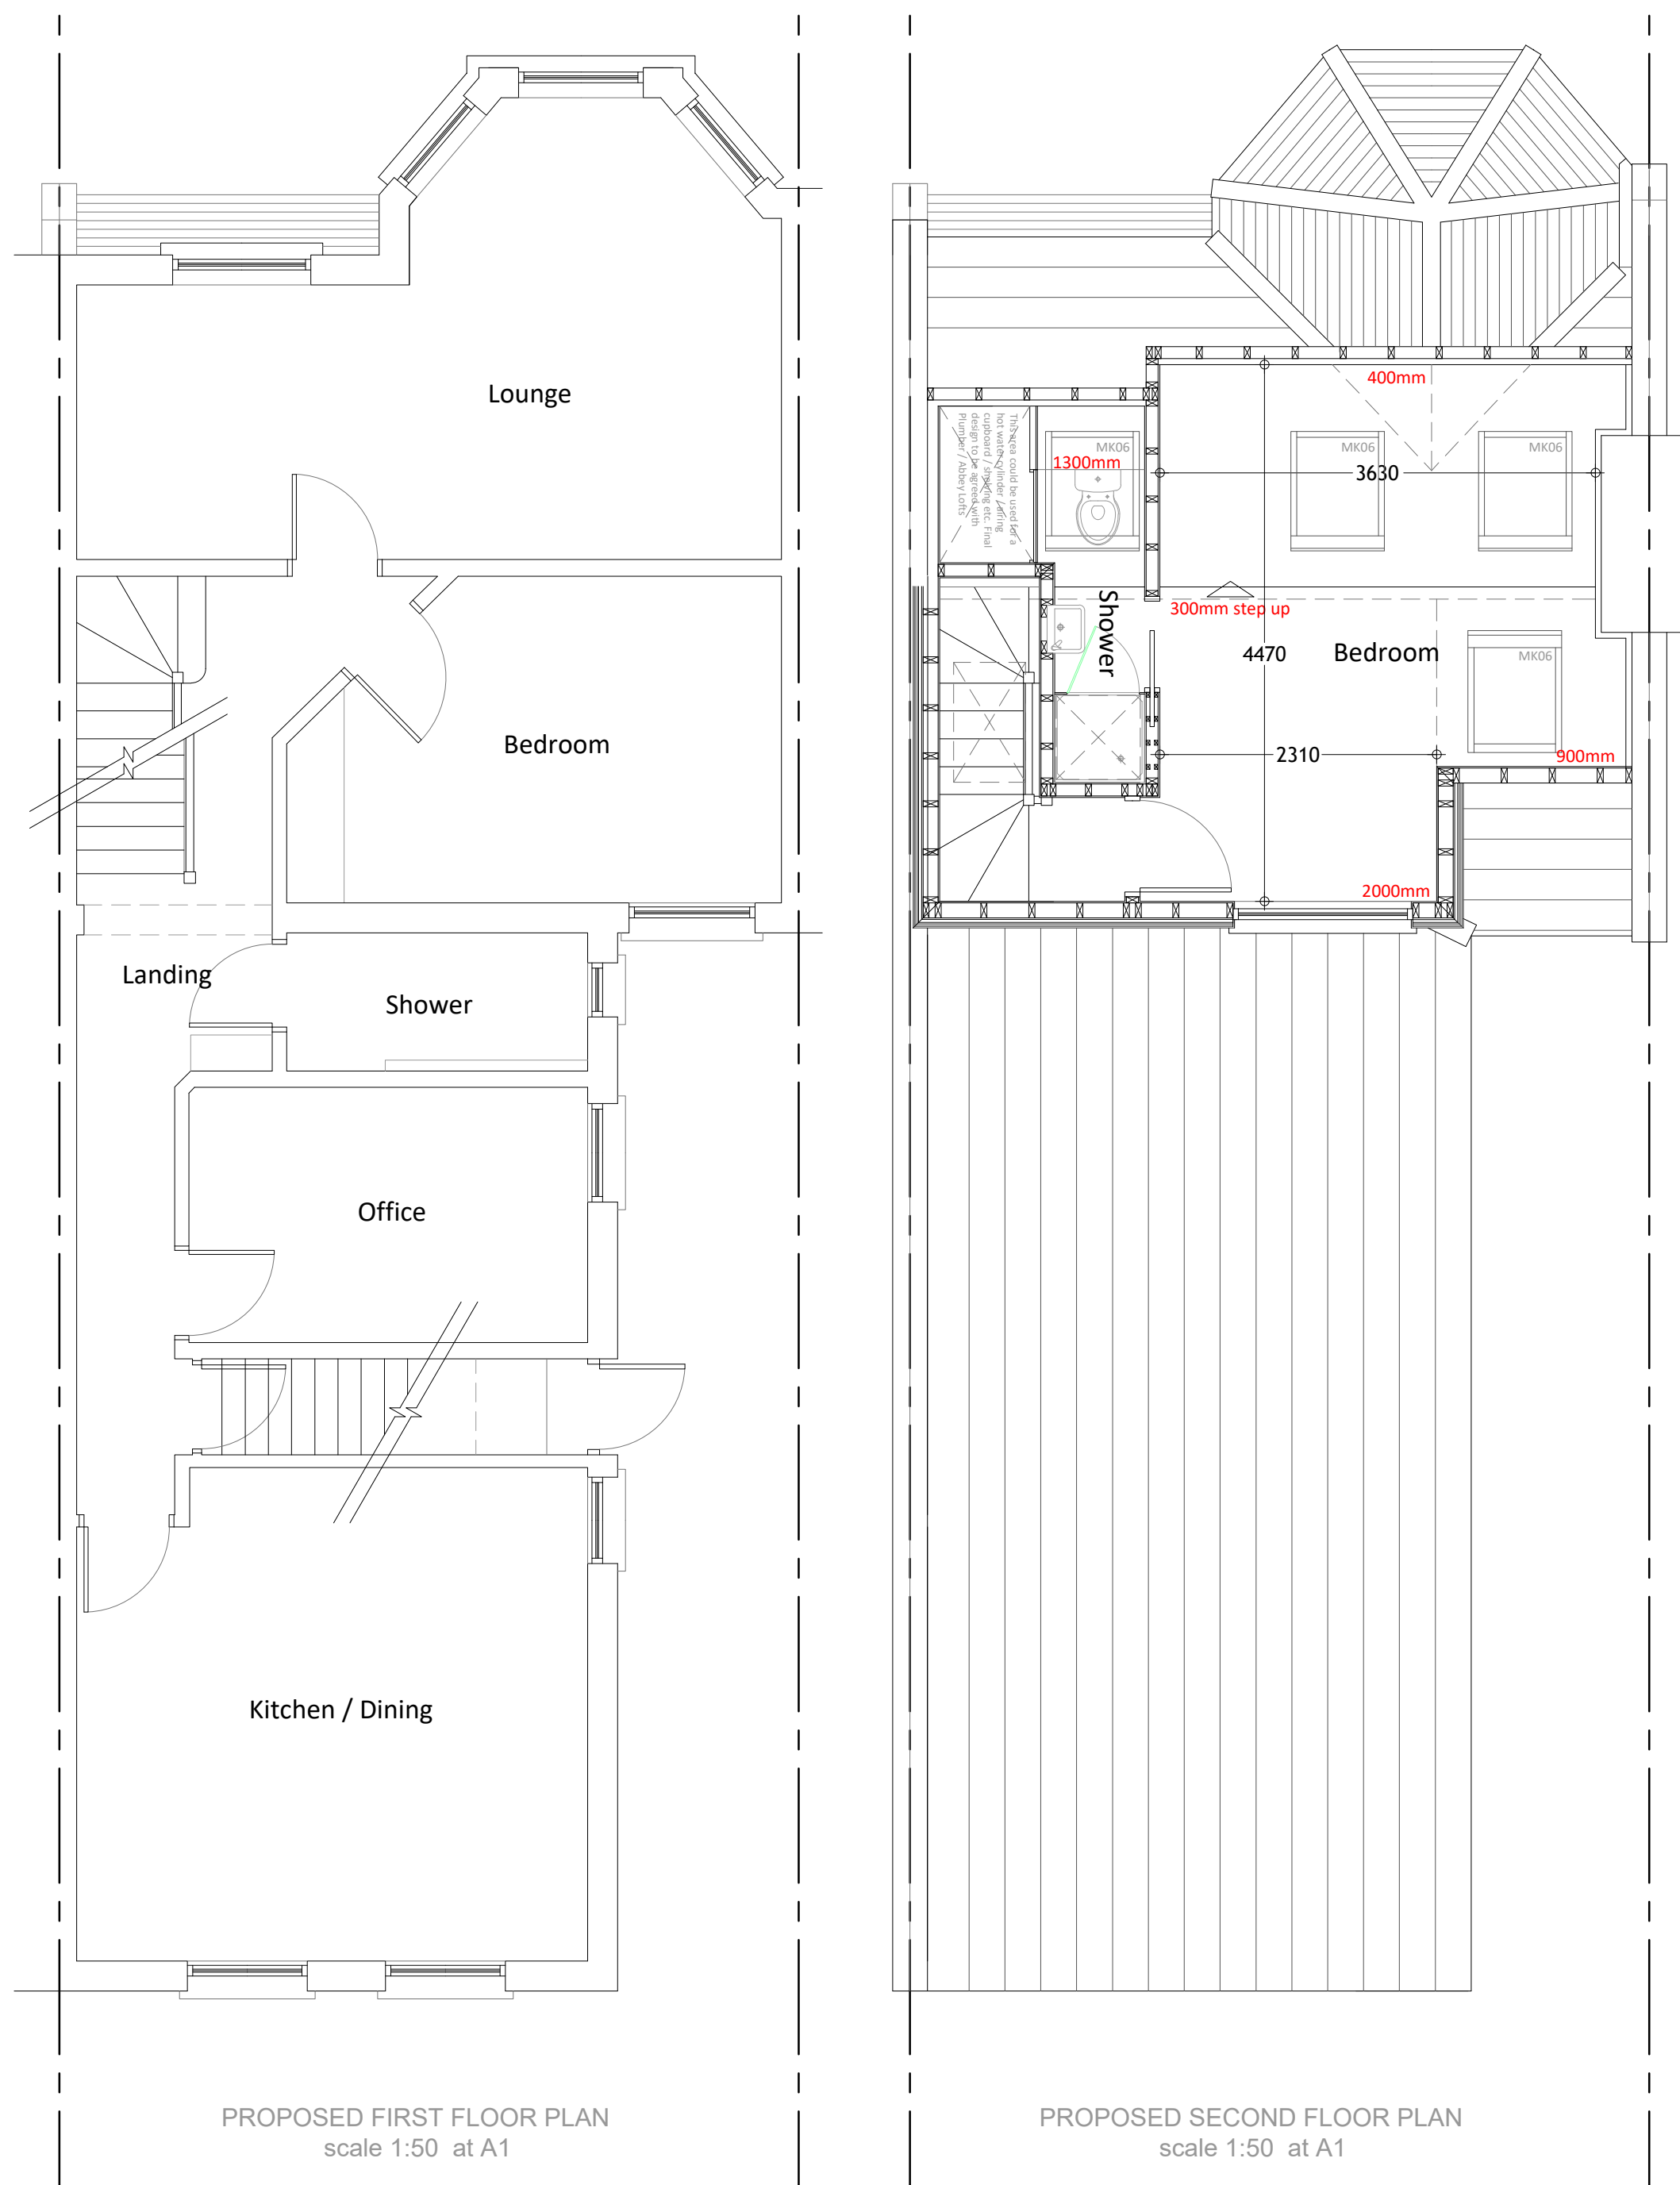


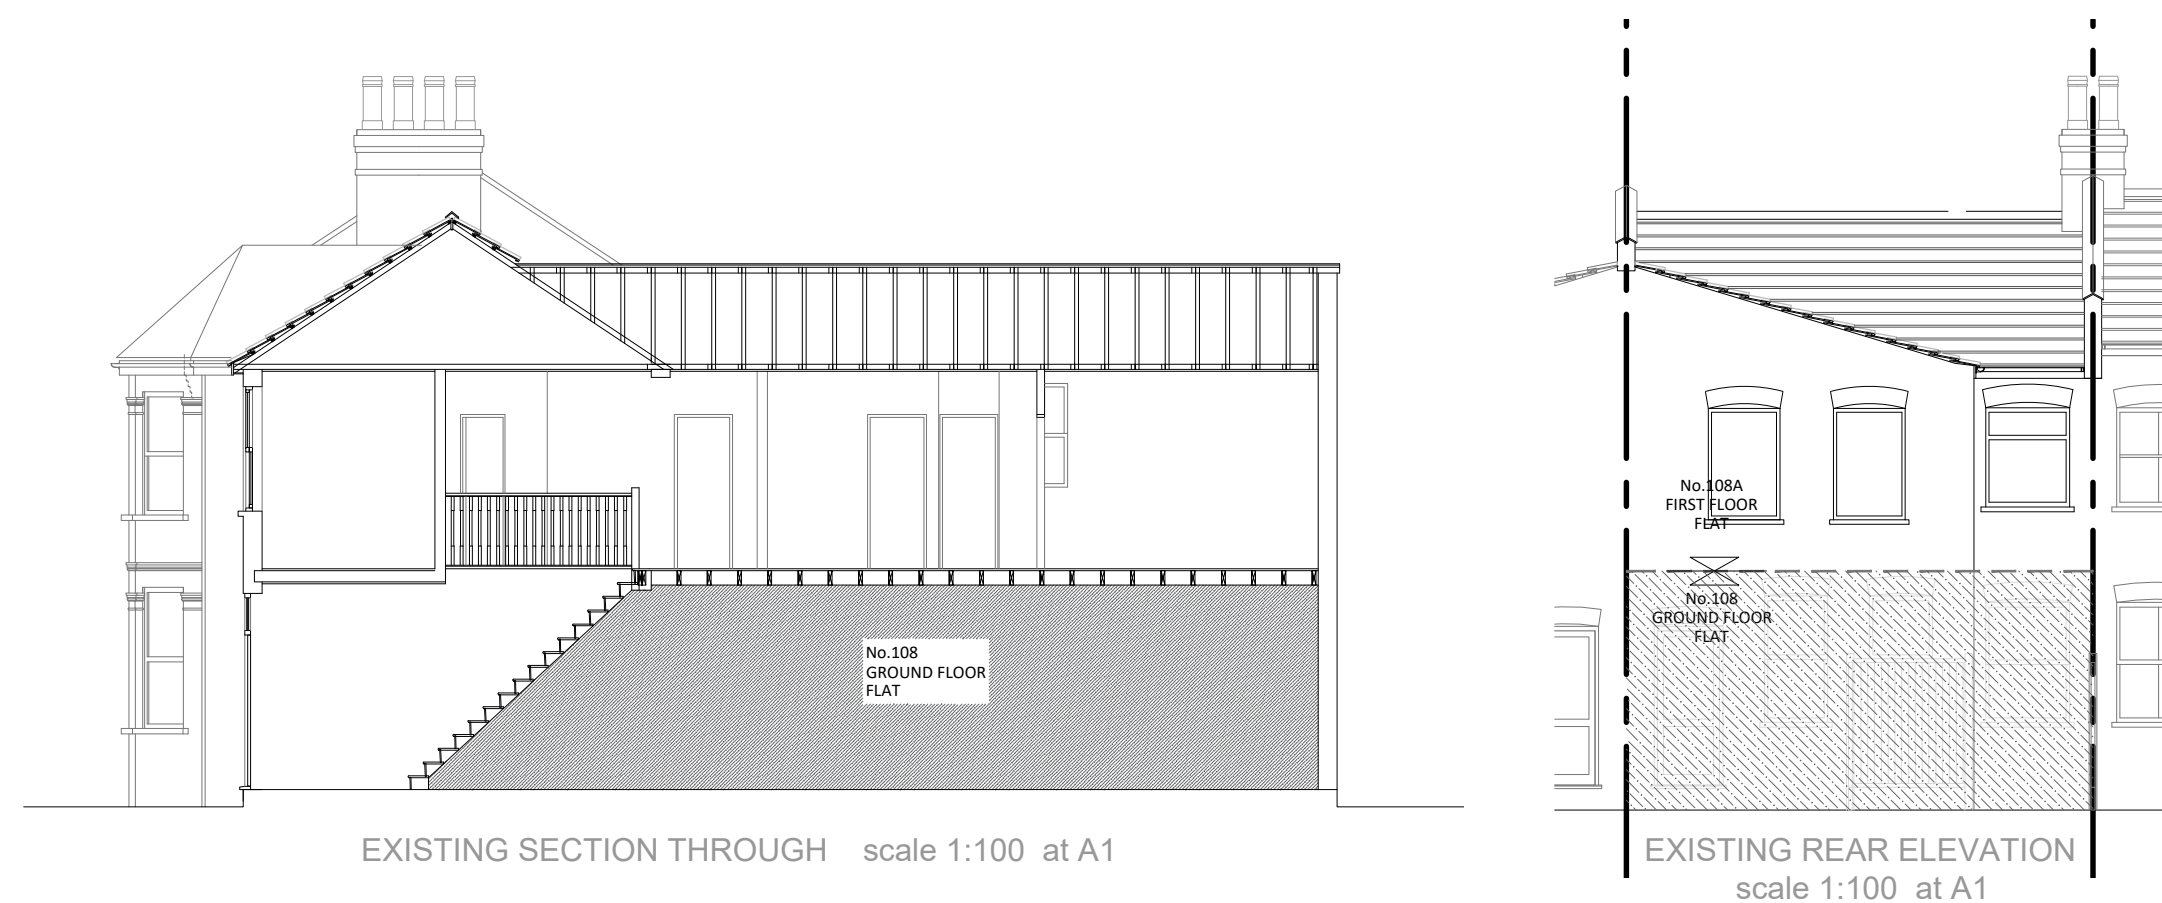

## Scale Bar

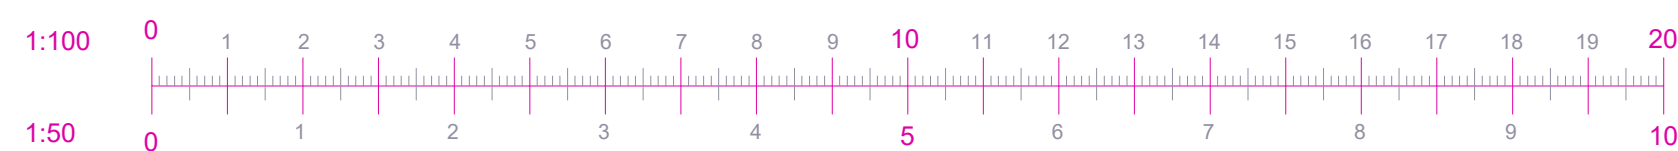

All dimensions to be confirmed on site before any work commences. Godden & Grimshaw Ltd. retain copyright of design, scheme & ownership of drawings. Drawing to be read in conjunction with the specification and all relevant drawings. We recommend approvals obtained from all statutory bodies prior to commencement of works. Any works undertaken without approval is done so at owners risk.

|                                                                 |   |                                                                     |                                                                 |
|-----------------------------------------------------------------|---|---------------------------------------------------------------------|-----------------------------------------------------------------|
| Address :<br>108A North View Road,<br>Crouch End, London N8 7LP | Project :<br>Loft Conversion with Rear Dormer and 3<br>Velux windows to front slope & 1 to rear<br>Drawing :<br>Existing and Proposed Plans, Sections &<br>Elevations | Scale :<br>1:50, 1:100 & 1:1250 at A1<br>Client :<br>Mr & Mrs Bjork | Date :<br>December 2022<br>Drawing Number :<br>N8-7LP-108A-101B |
|-----------------------------------------------------------------|---|---------------------------------------------------------------------|-----------------------------------------------------------------|

