



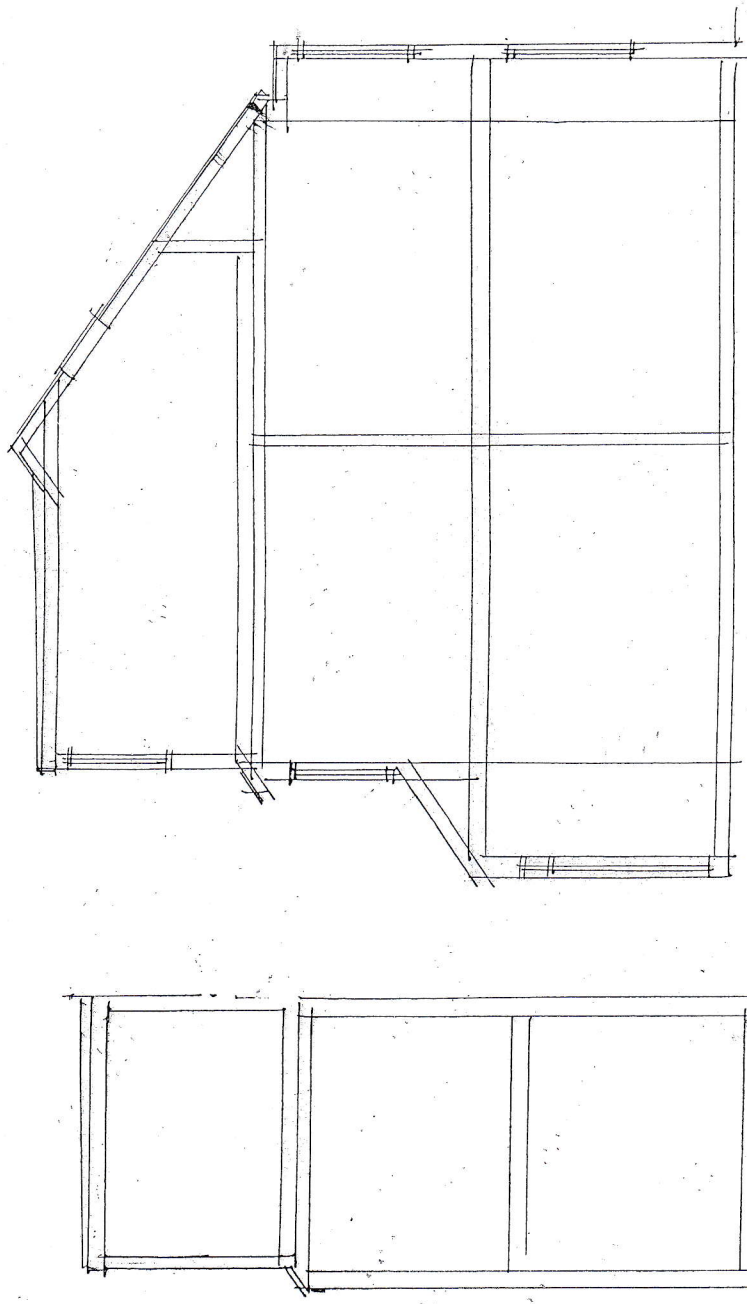

SECTION BB

SECTION AA

existing + proposed sections

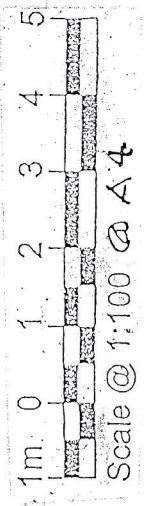

Notes:
1. No external changes

17 ST. PAULS ROAD
N17 0NB

use as 5 bed. HMO; C4
sections:

scale: 1:100
date: 10/06/22
job: 3451
drawn: [blank]
client: [blank]
dwg. no: 15

DAVID BARNARD
Town Planning Consultant + Building Designer
4 Barber Close, London, N21 1BE
Tel: 020 8245 1553