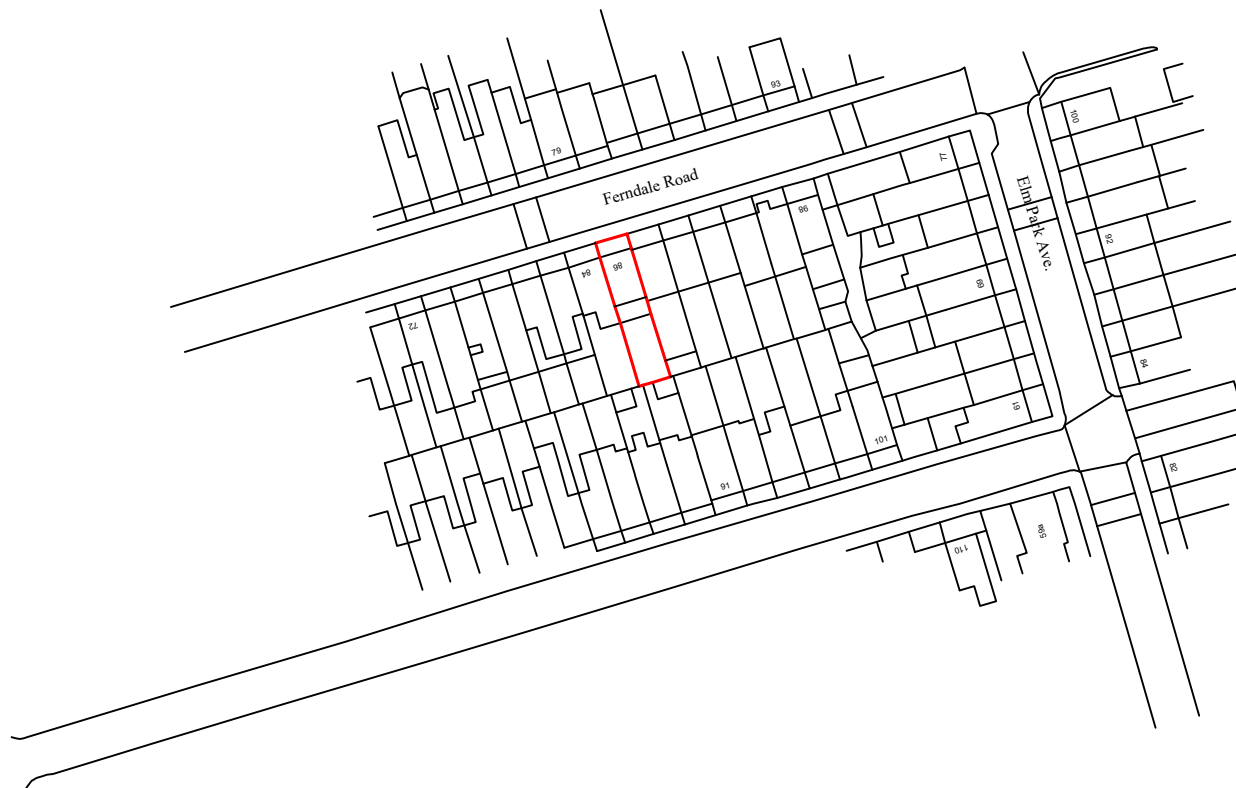


Licence number 100020449

Location Plan 1:1250

 Site

PROPERTY ADDRESS:
86 Ferndale Road
London N15 6UQ

TITLE:
Location Plan

SCALE: 1:1250 (A4)	DRAWING No: FR.86.LP
-----------------------	-------------------------

DATE: FEB 2021	DRAWN BY: S.S
-------------------	------------------

