


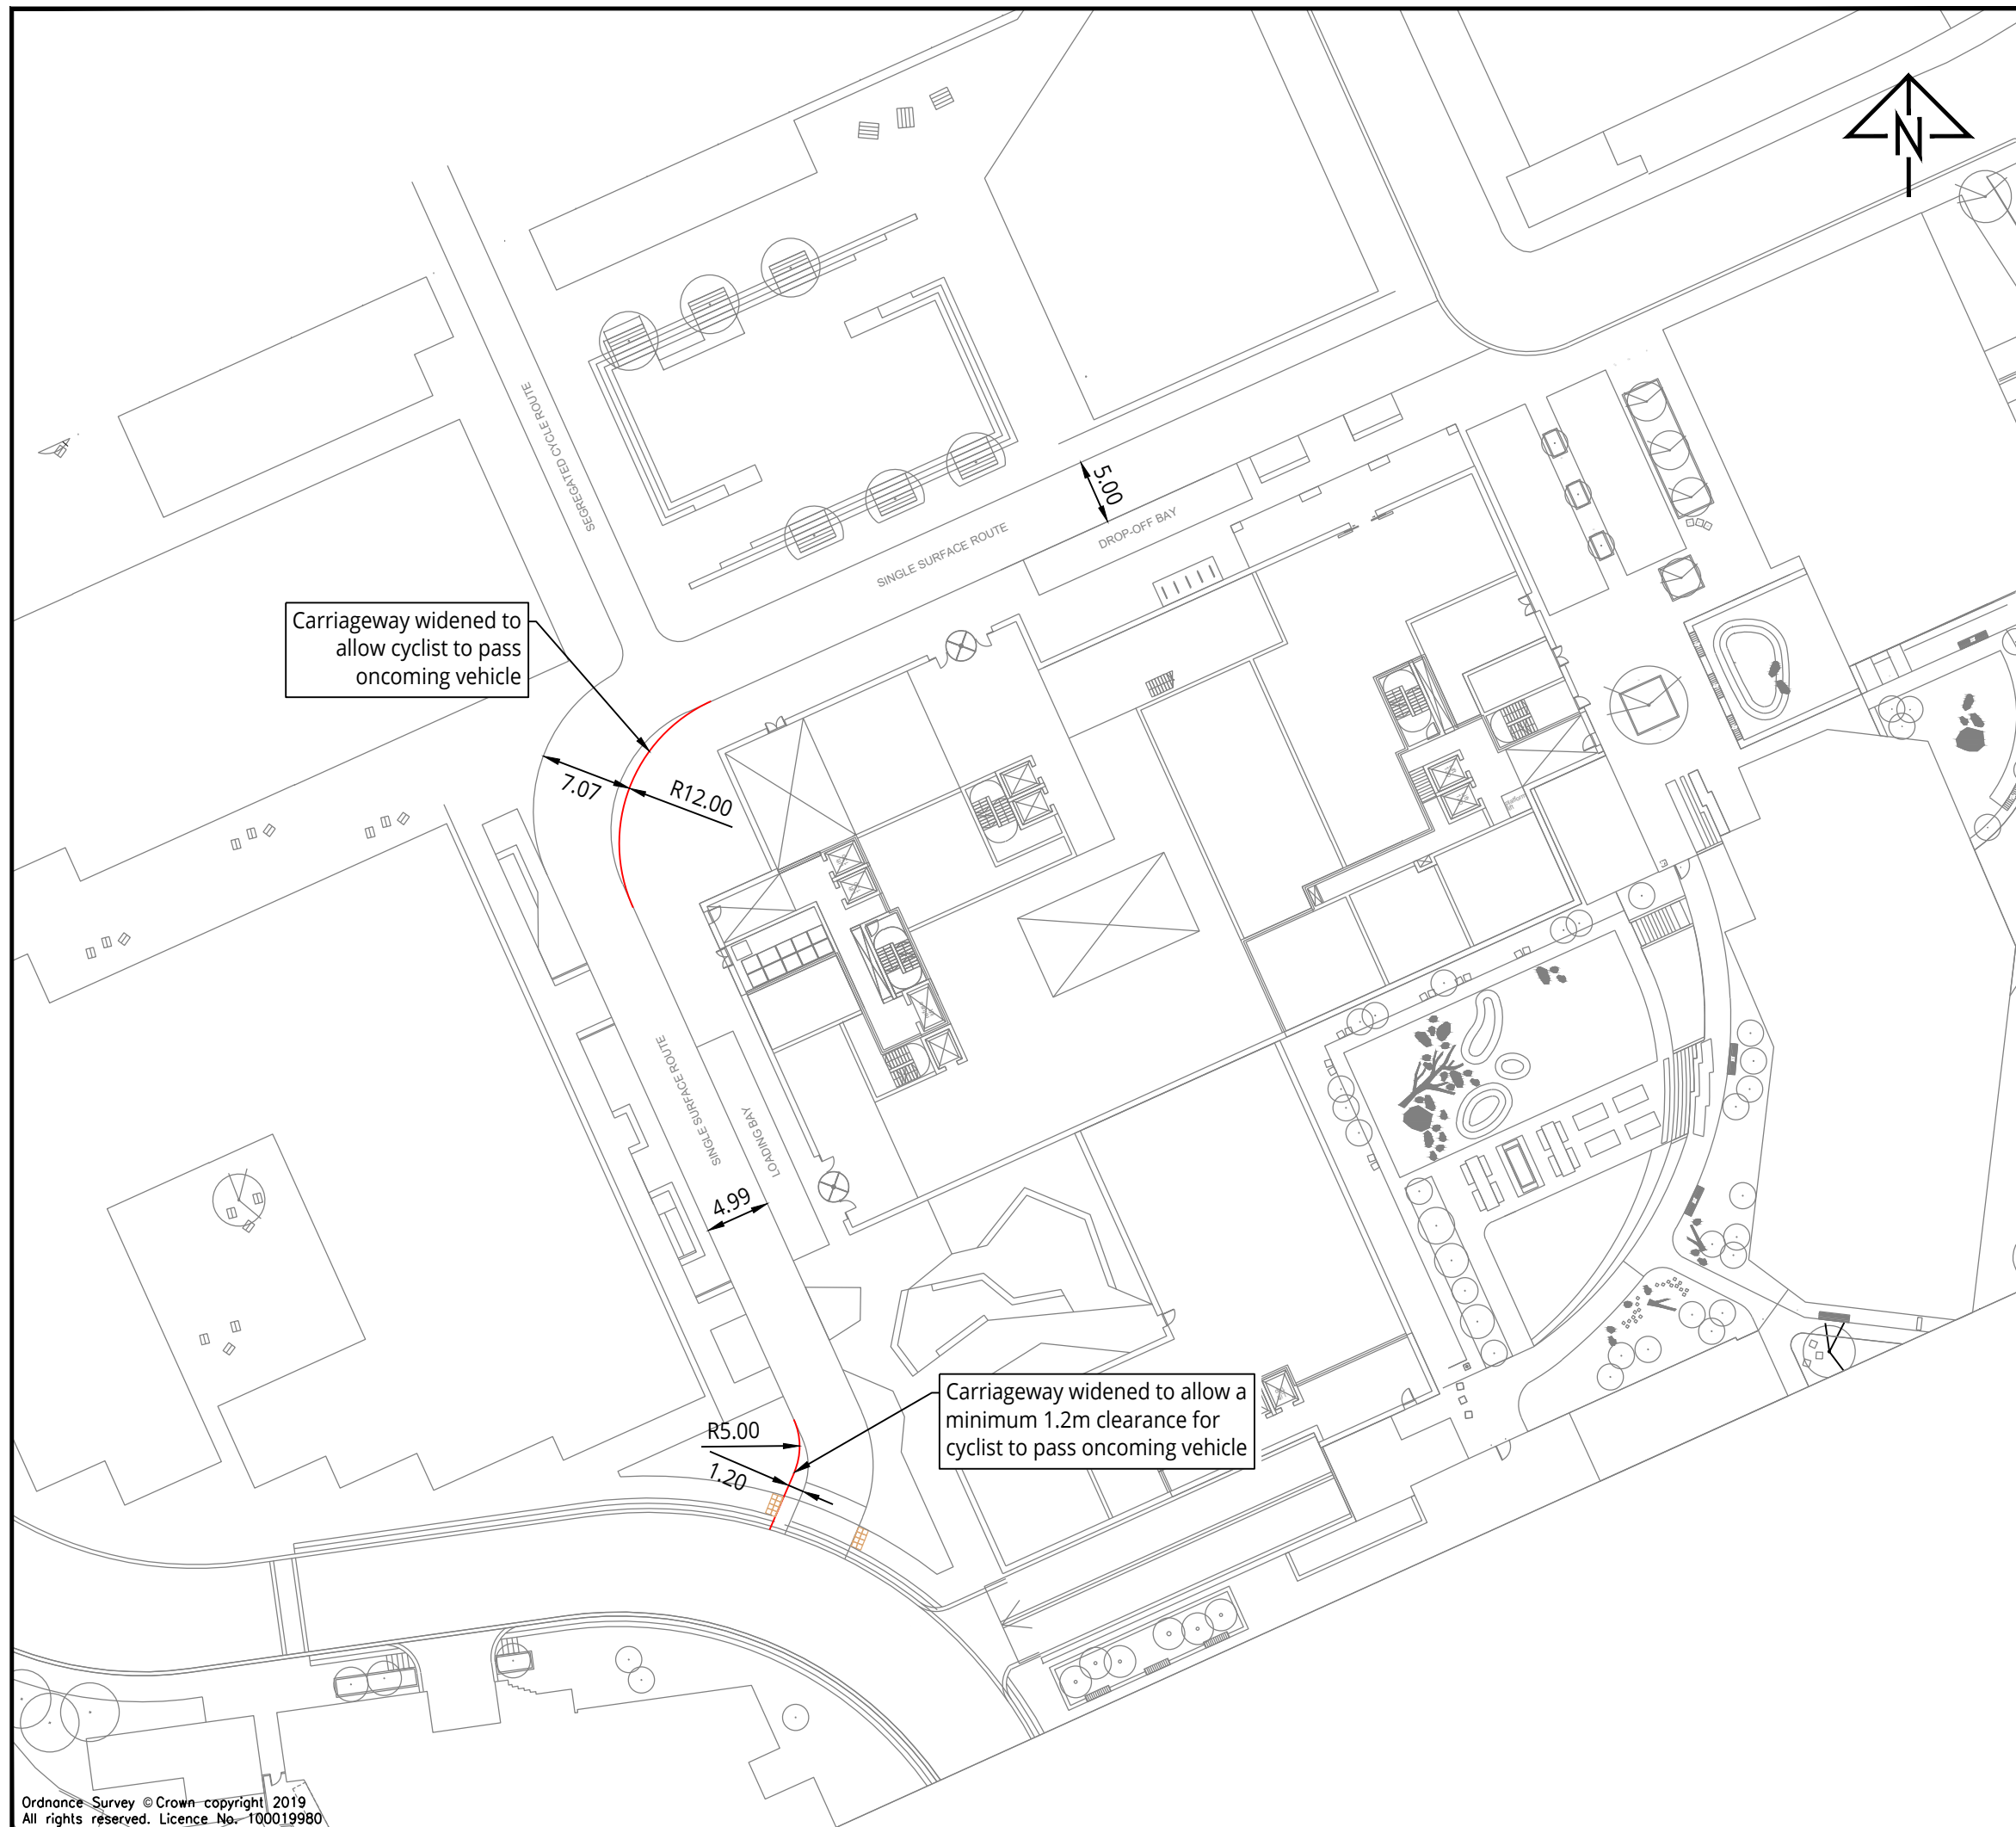

Notes:

- 1. This is not a construction drawing and is intended for illustrative purposes only.
- 2. White lining is indicative only.
- 3. Base on architects layout: 7262_Reserved Matters Clarendon_Landscape Layout DRAFT

REV.	DETAILS	DRAWN	CHECKED	DATE
-	-	-	-	-

CLIENT:

St William Homes LLP

PROJECT:

Clarendon Gas Works

DRAWING TITLE:

Widened Carriageway

SCALES:

1:500 at A3

DRAWN: PP **CHECKED:** MdC **DATE:** 30.03.2020



Network Building, 97 Tottenham Court Road, London W1T 4TP
t: 020 7580 7373 e: enquiries@vectors.co.uk

DRAWING NUMBER: 130935B/A/34 **REVISION:** -