



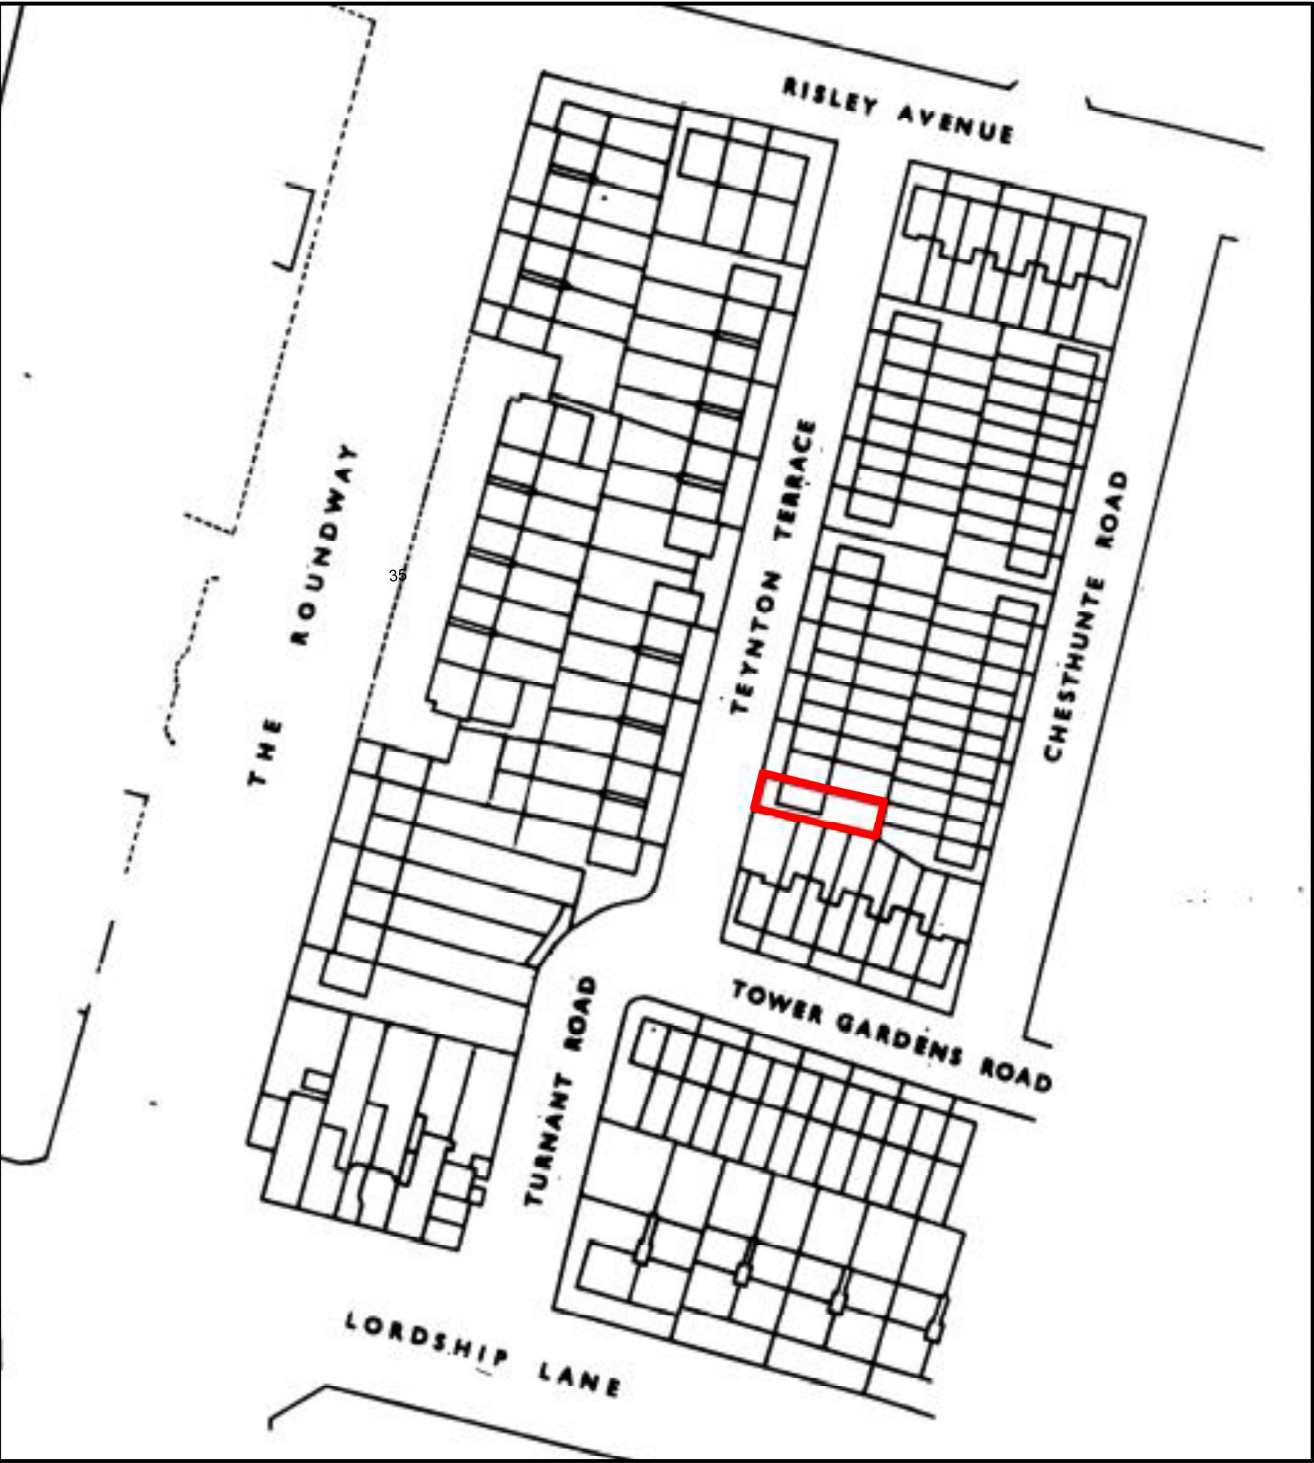

LOCATION PLAN
scale 1:1250

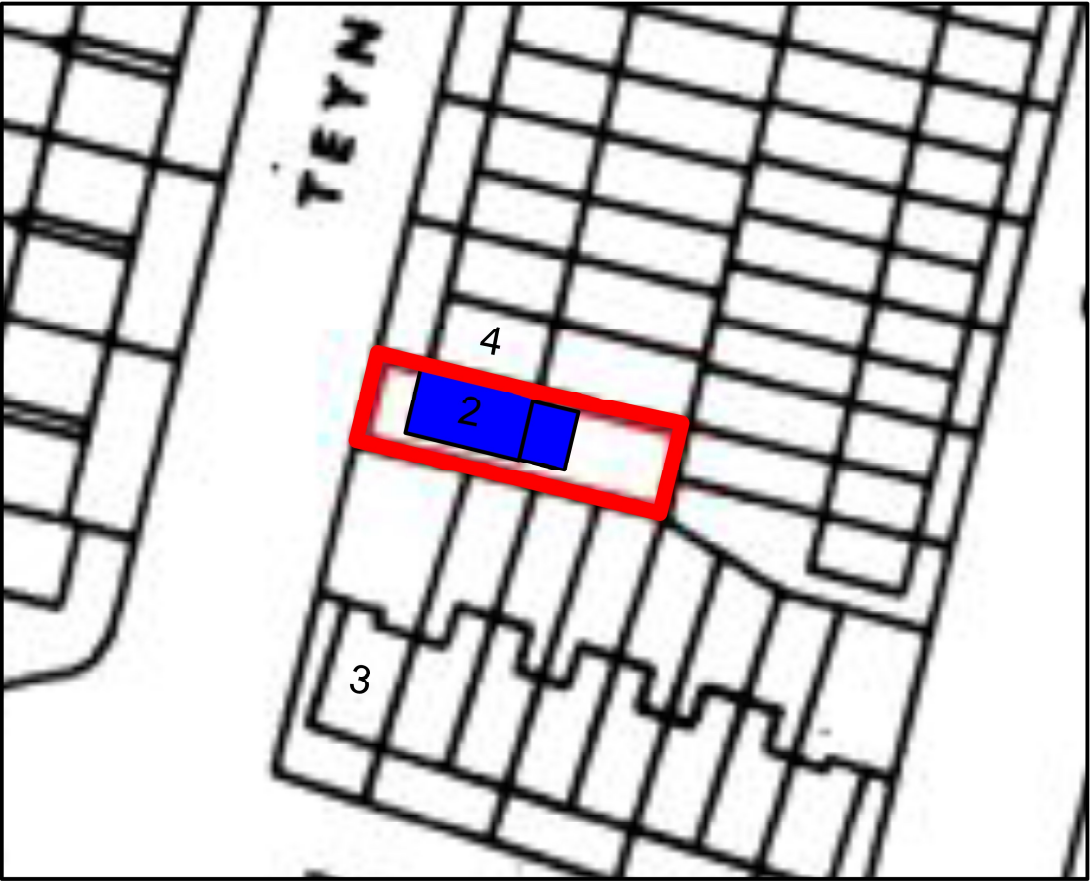

LOCATION BLOCK PLAN
scale 1:500

 153 ENGLEHEART RD LONDON SE8 2EU TEL: 07788508704 EMAIL: angelagreen@verdeinteriors.co.uk	Title 2 Teynton Terrace, N17 7PZ		
Drawing Location plan			Note This drawing is copyright and no portion should be used without consent.
Date 19.10.22	Scale 1:1250 @ A3	Drawn AG	
Job No. T.Avenue01	Drawing No. 100	Rev.	All dimensions and levels on this drawing are to be checked on site by contractor and any discrepancies reported to the designer prior to commencement of the work. This drawing is not to be scaled. Only figured dimensions to be used © 2020 Verde Interiors