


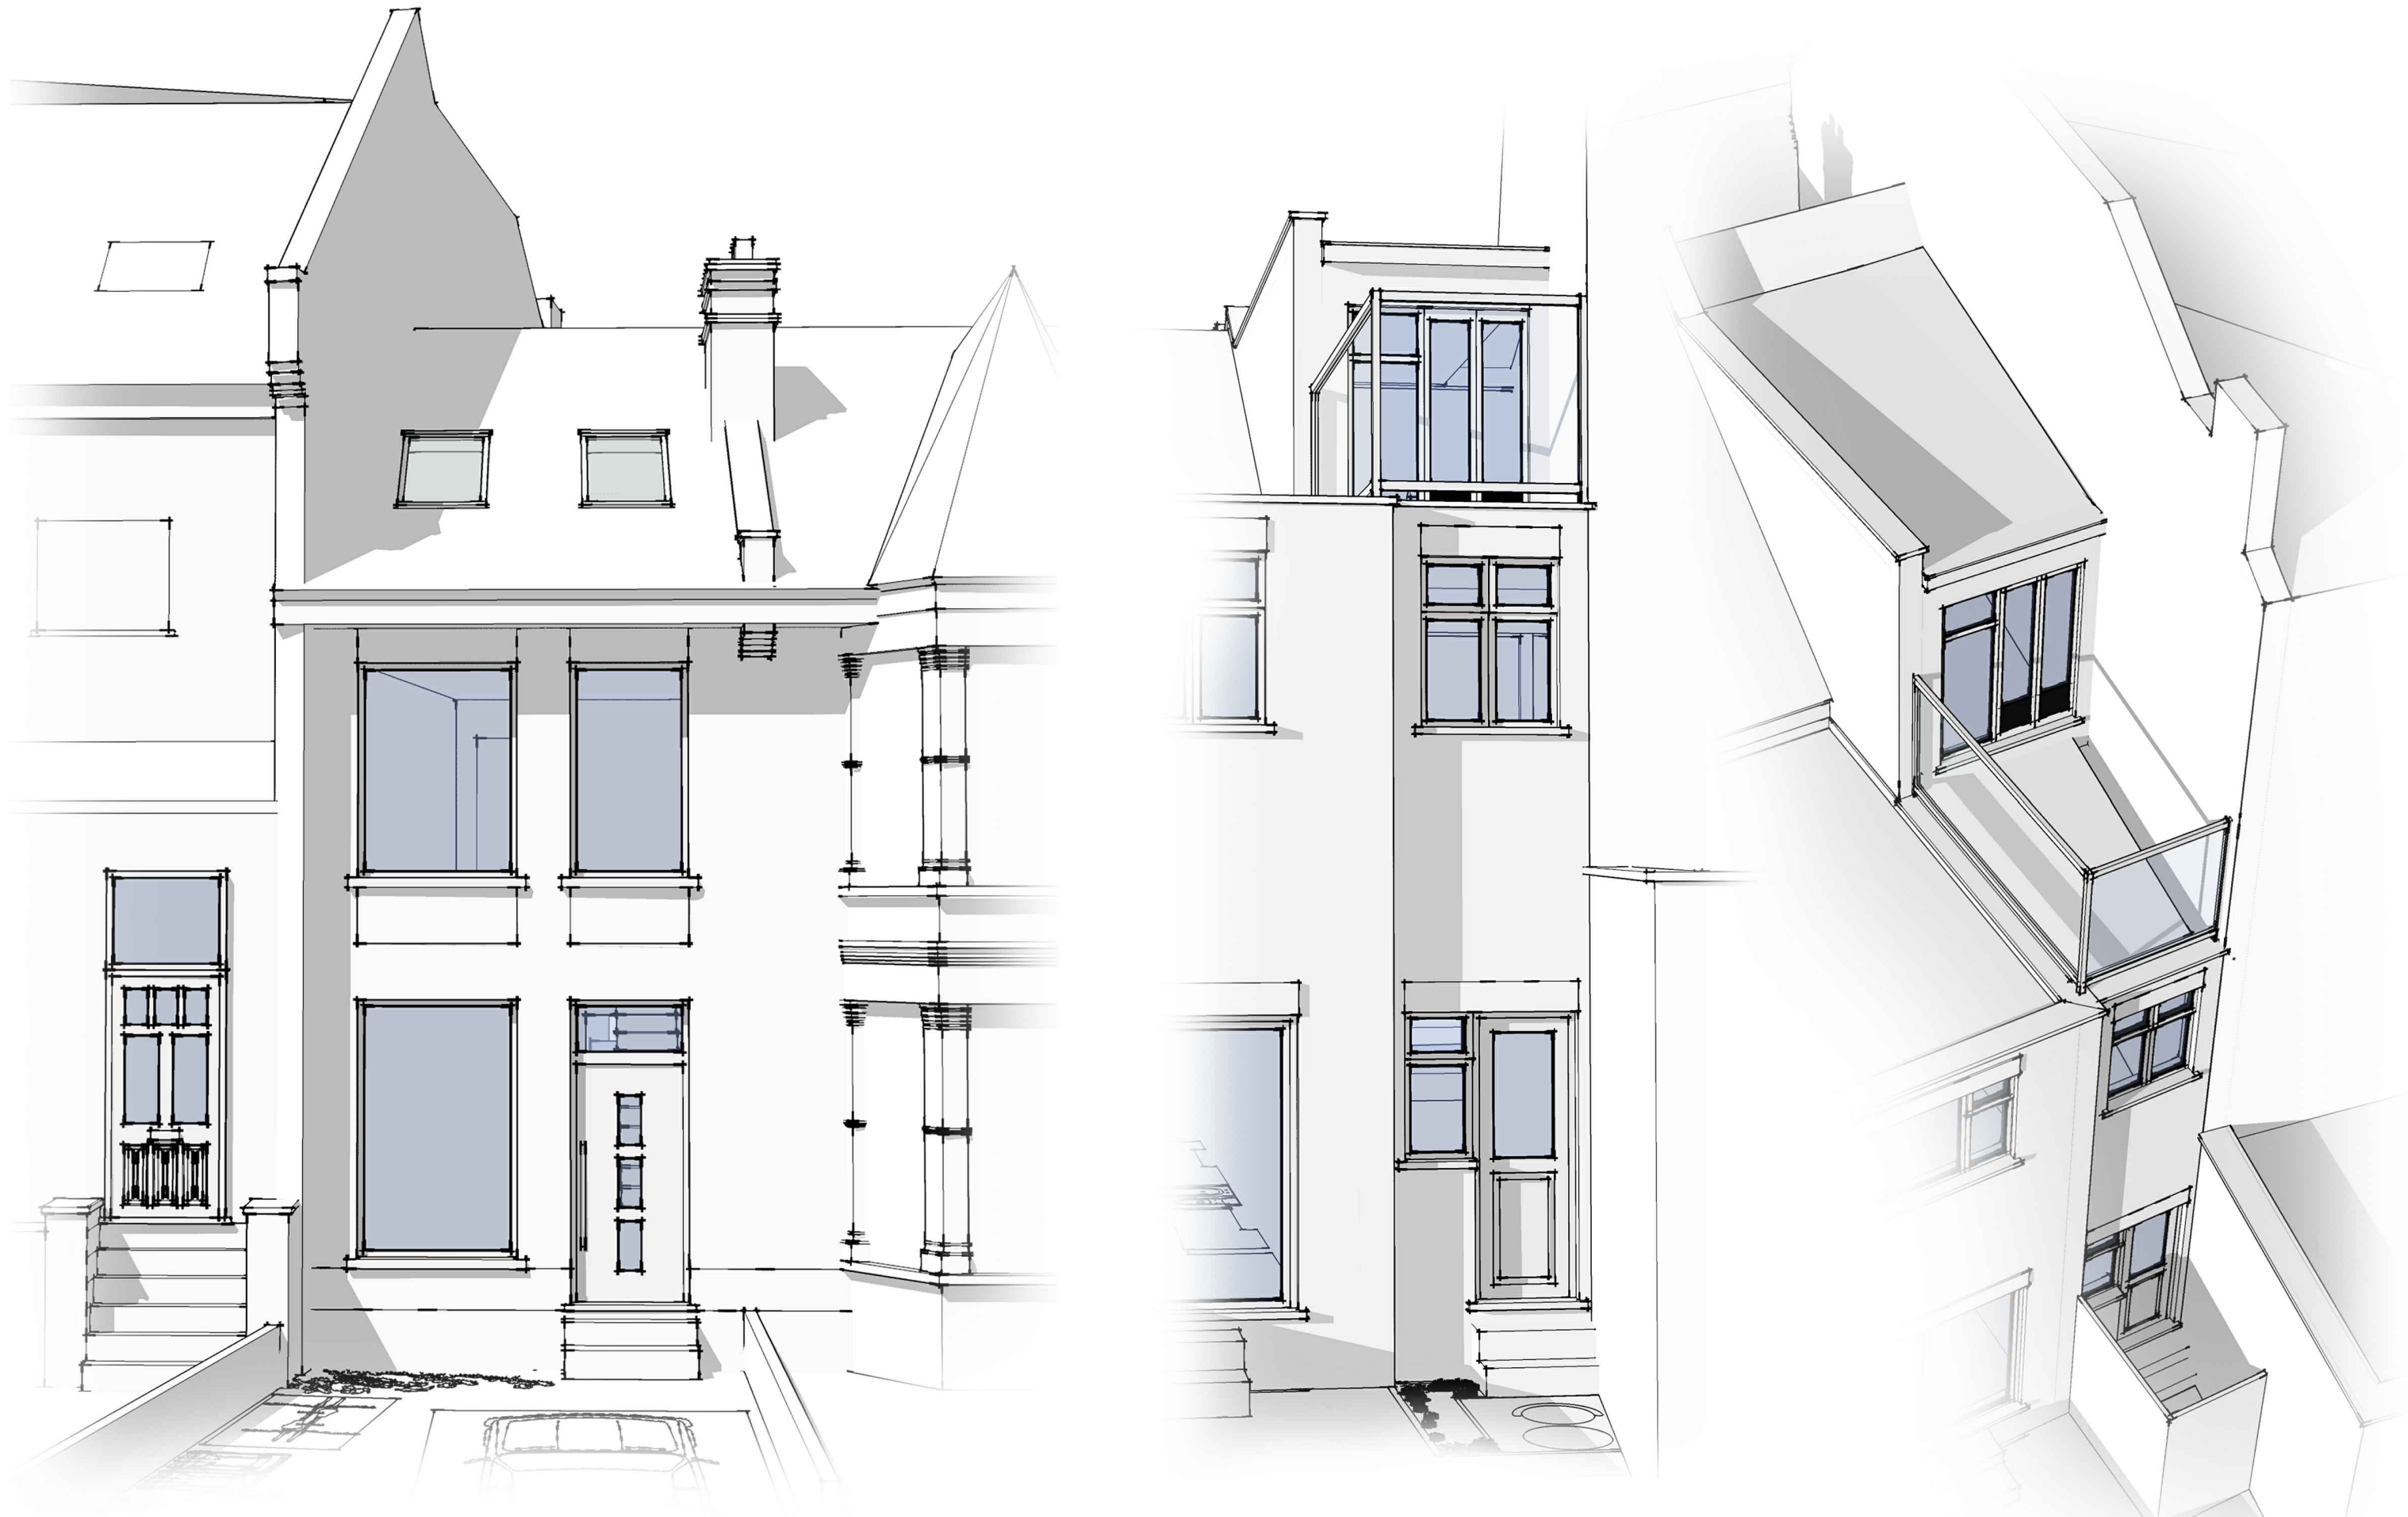

IMPORTANT NOTE
The specification is to be read in conjunction with the plans/section details, and other associated Structural details as may be provided.
All work is to be carried out to the Local Authority Planning and Building Regulations Approval, and the Codes of Practice and British Standards as necessary. All dimensions, levels, sizes, positions and locations of particulars as indicated on drawings are to be verified by the appointed Contractor on site prior to engaging in works. Any discrepancies must be reported to the Architect/Surveyor/Engineer or responsible person/s immediately.
The Contractor is responsible for ensuring compliance with the CDM Regulations, and appropriate Health & Safety on site precautions.
The Client/Building Owner must obtain any necessary PARTY WALL AGREEMENTS, prior to engaging in the works on site.

Rev.	Date	Comment
(1:50)		1m 2m
(1:100)		1m 2m 3m 4m 5m

Copyright ©

kdb
building designs

Chartered Architectural Technologist

020 3875 2000
plans@kdbdesigns.co.uk
www.kdbdesigns.co.uk

Client: MR S McCRAKEN		
Site Address: 70 TOTTENHAM LANE LONDON N8 7EE		
Project Title: INFILL EXTENSION AND LOFT CONVERSION TO FORM 3 STOREY DWELLING HOUSE		
Status: PLANNING APPLICATION		
Drawn: ND	Checked: KB	
Date: 08.09.2021	Scale: 1:100 @ A2	
Drawing Title: PERSPECTIVE 3D IMAGES		
Job No: TOTL70	Drawing No: PL - 05	Rev: