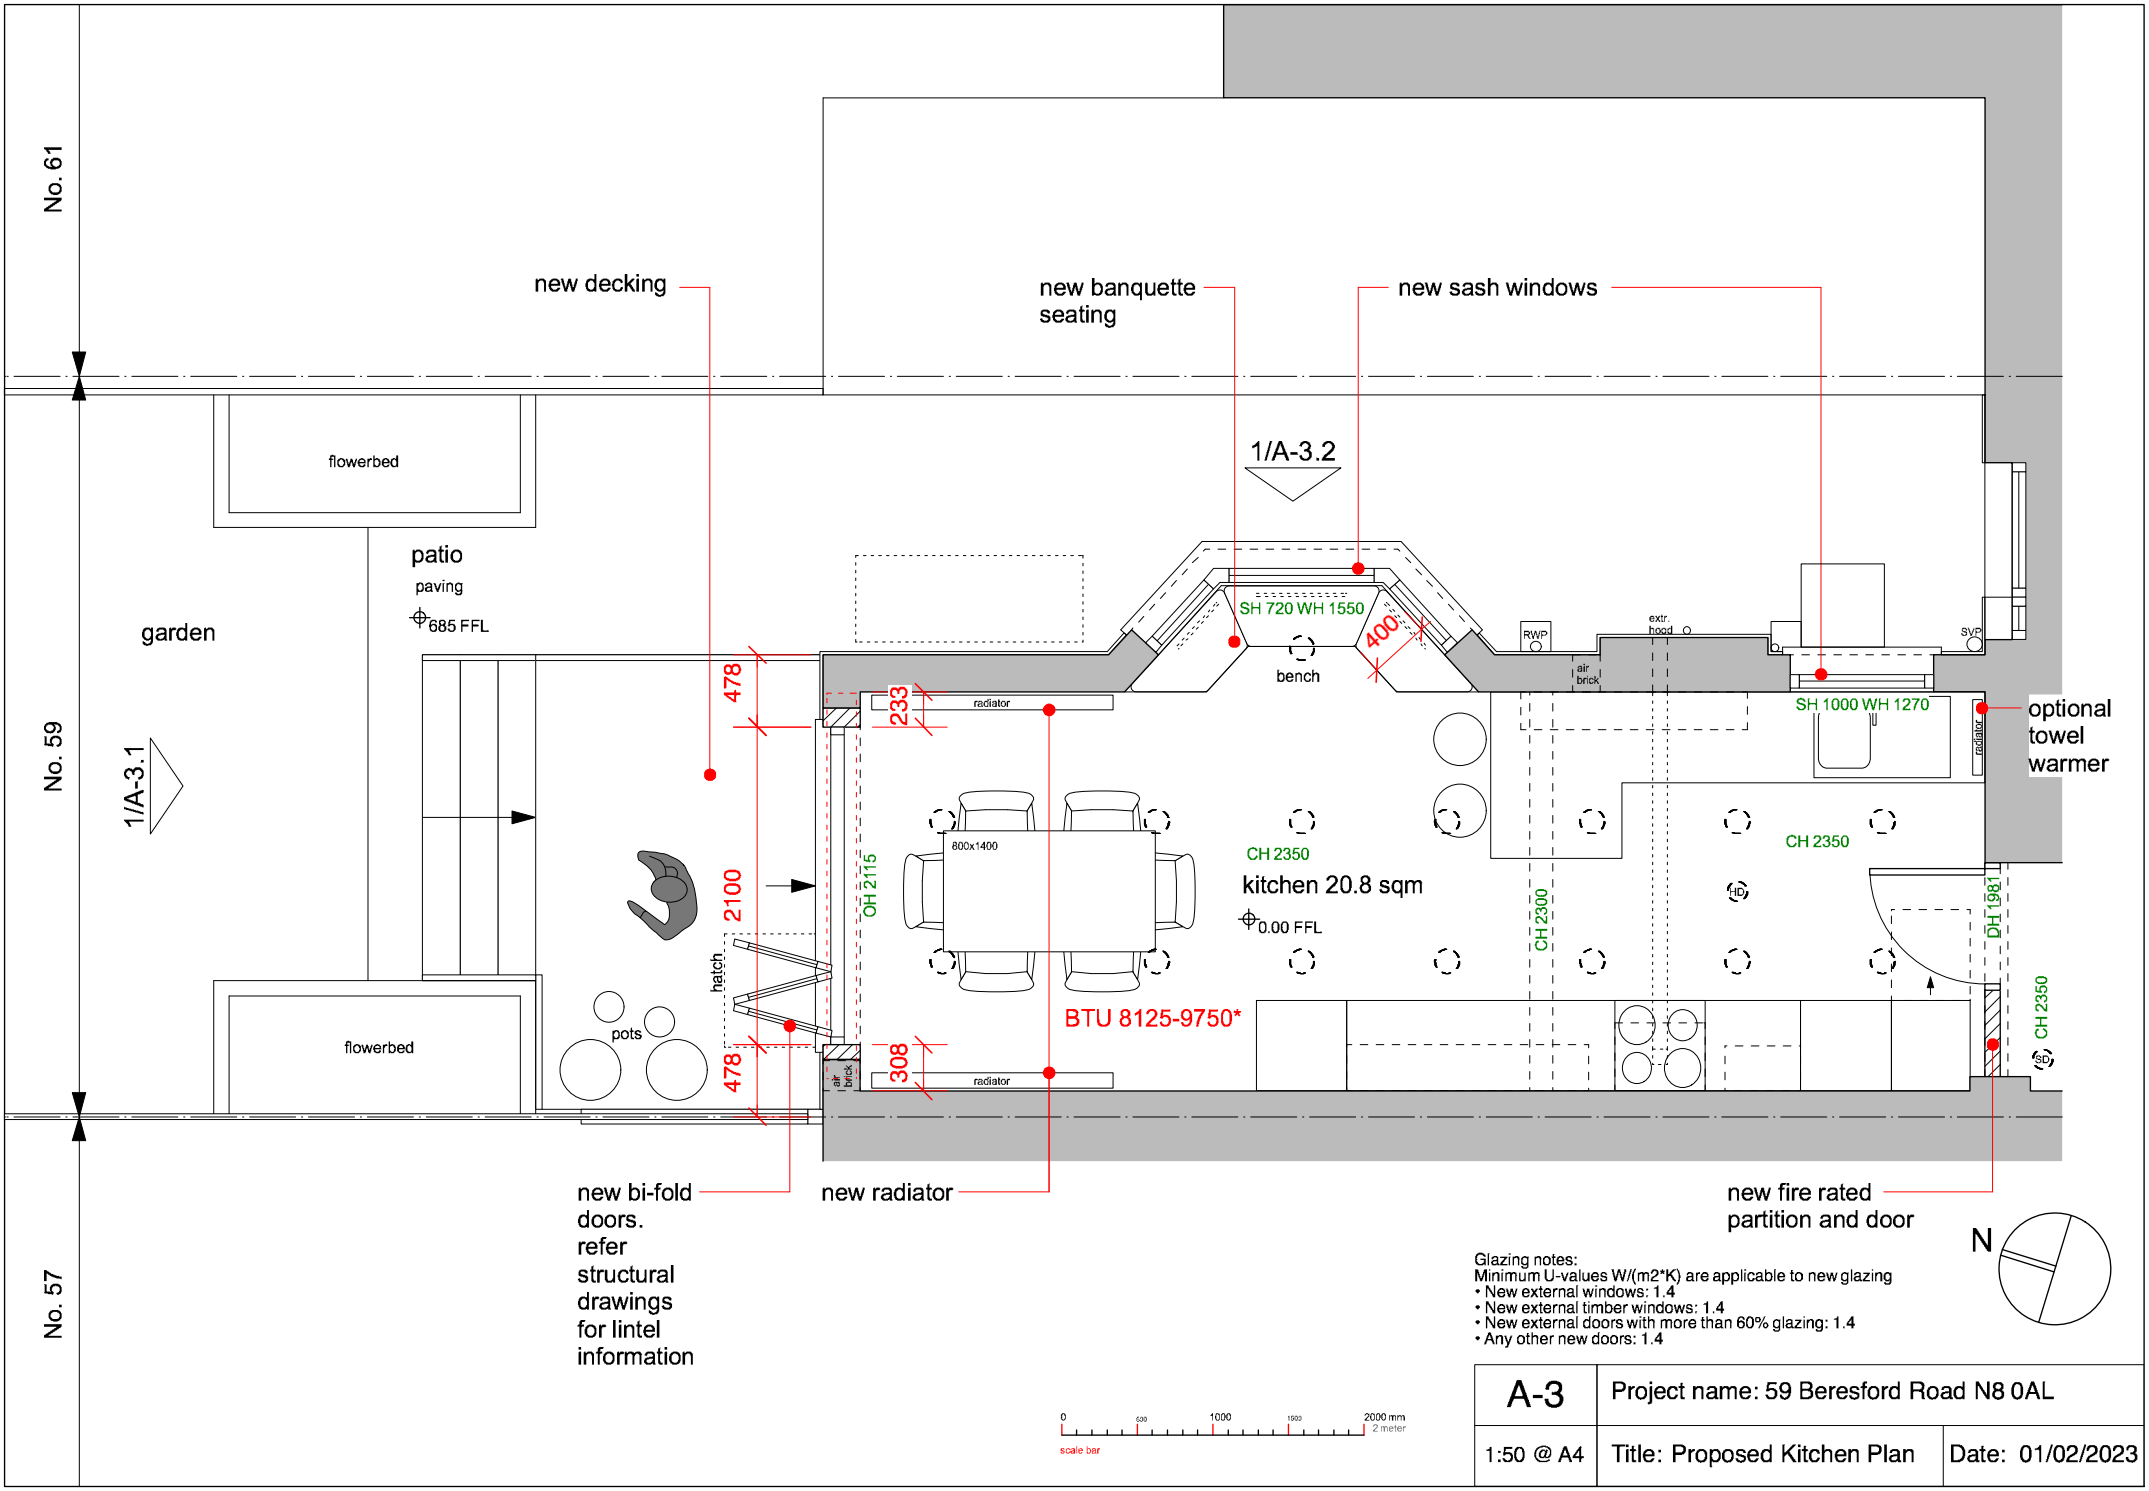


Glazing notes:
Minimum U-values W/(m2*K) are applicable to new glazing
- New external windows: 1.4
- New external timber windows: 1.4
- New external doors with more than 60% glazing: 1.4
- Any other new doors: 1.4

A-3	Project name: 59 Beresford Road N8 0AL	
1:50 @ A4	Title: Proposed Kitchen Plan	Date: 01/02/2023