




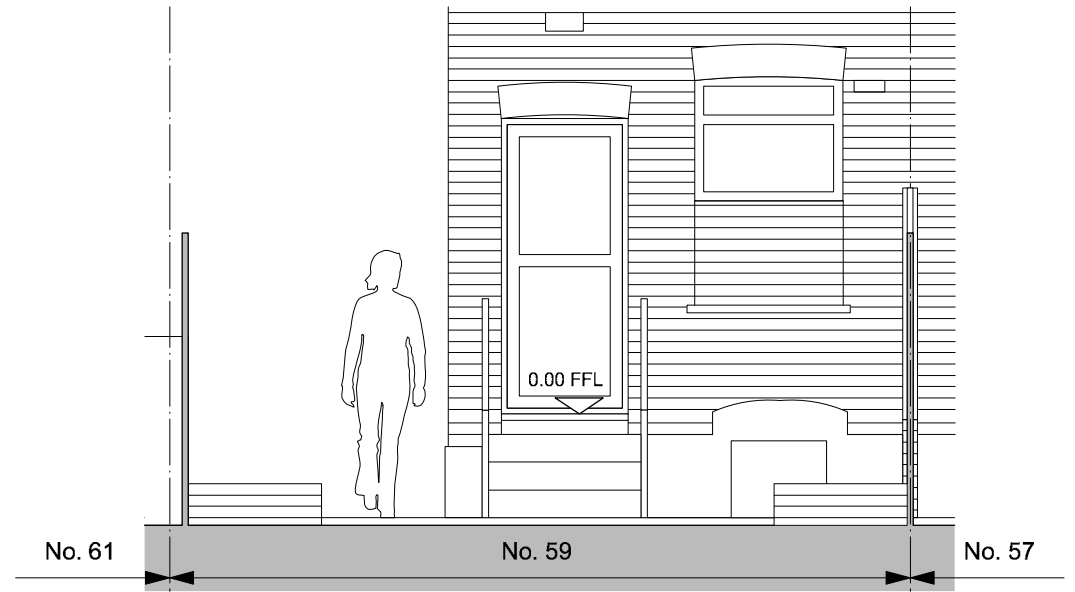

1 Existing Part Elevation
Scale: 1:50

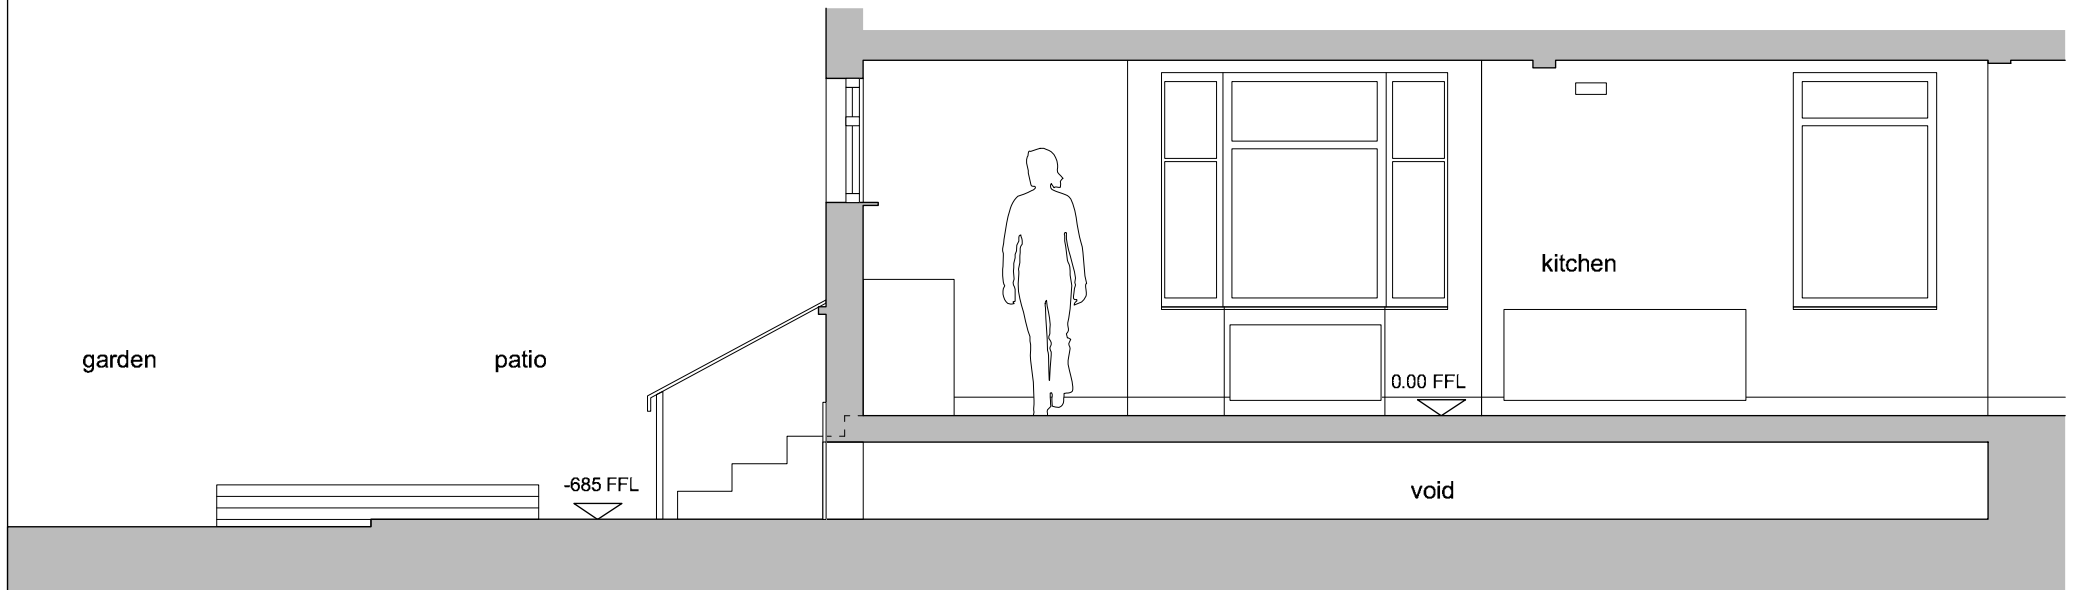

2 Existing Internal Section
Scale: 1:50

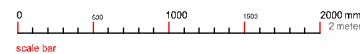

A-2	Project name: 59 Beresford Road N8 0AL	
1:50 @ A4	Title: Exist. Elevation-Section	Date: 01/02/2023