



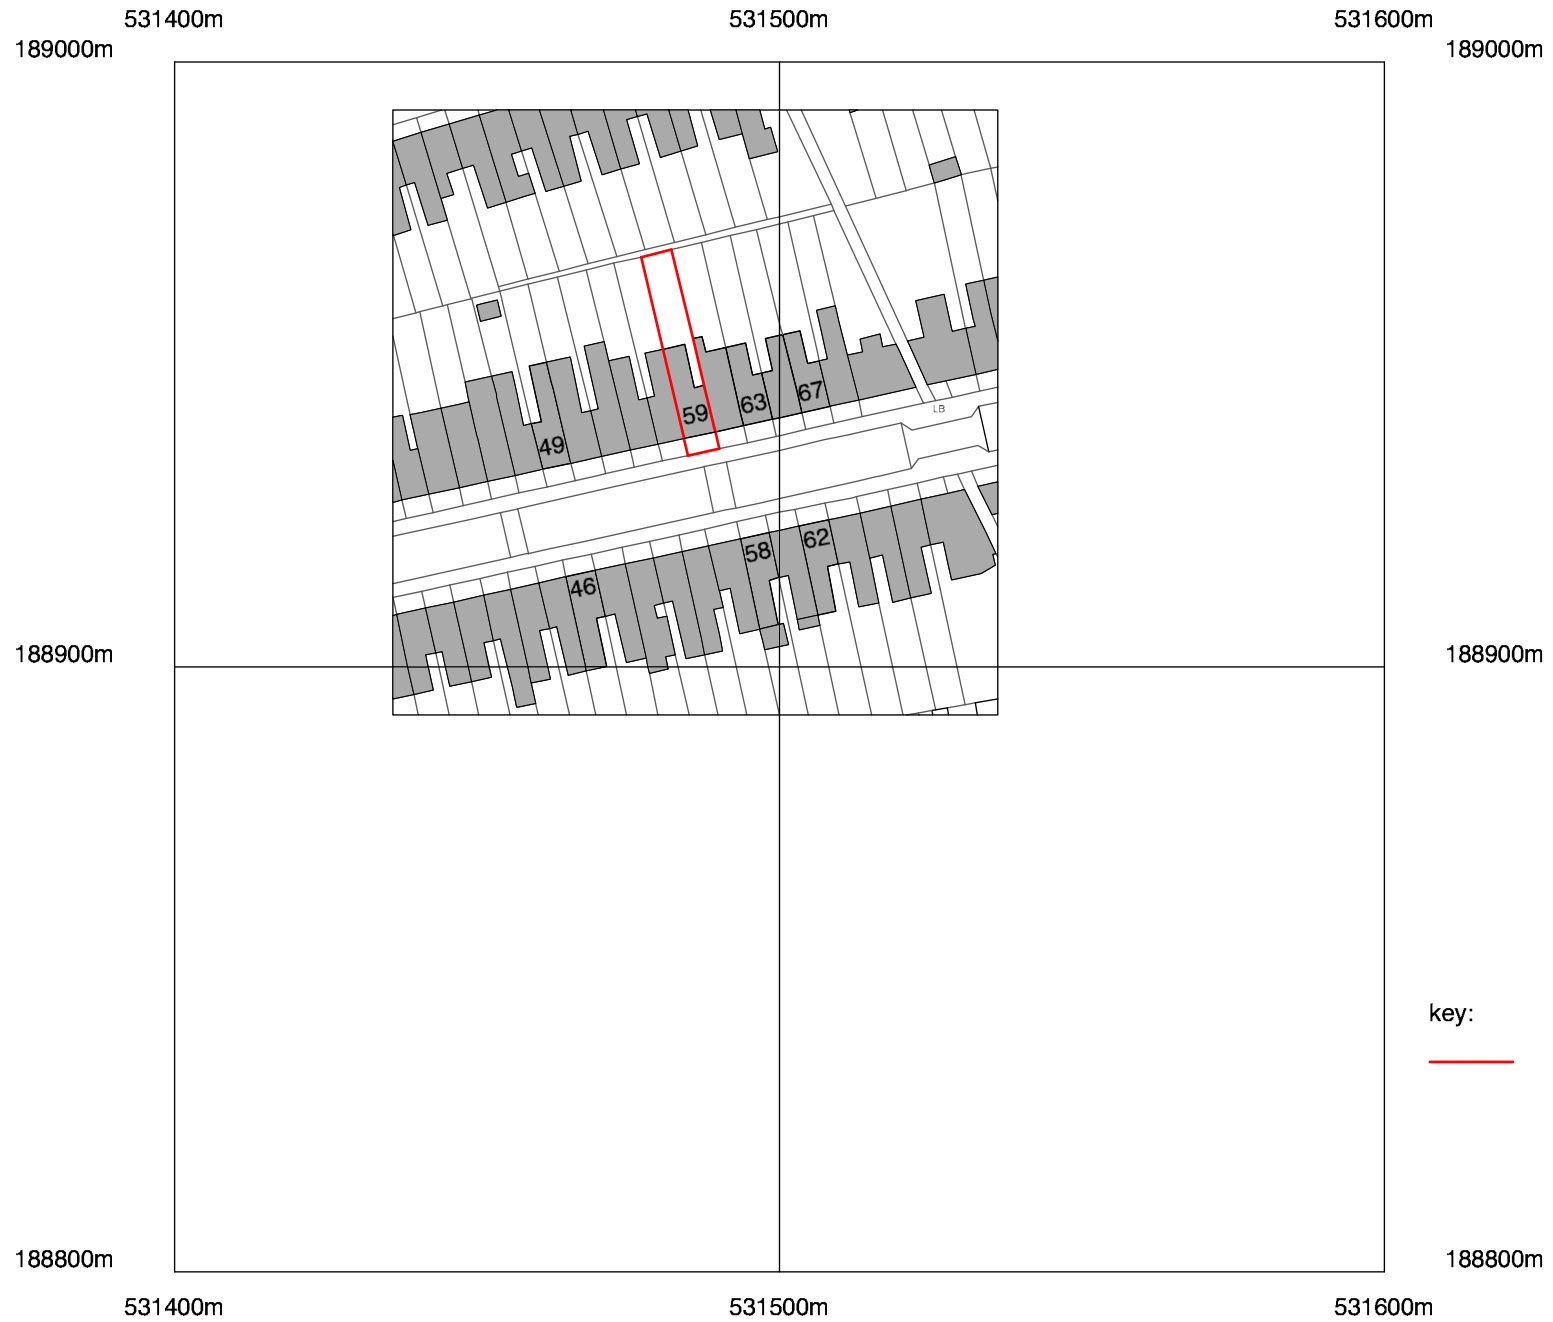

©Crown Copyright and database rights 2023 OS Licence no. AC0000849896

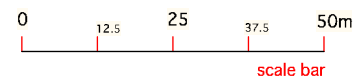

A-0	Project name: 59 Beresford Road N8 0AL	
1:1250 @ A4	Title: Location Plan	Date: 01/02/2023