



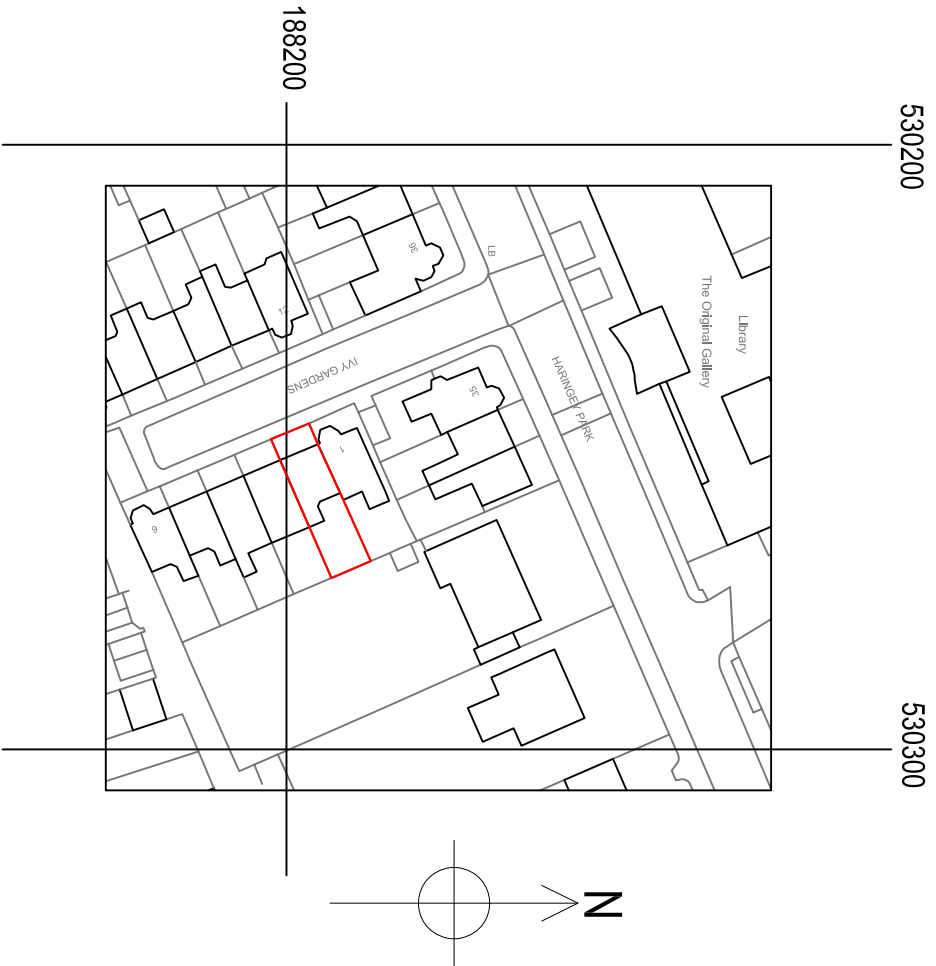

Crown Copyright and database rights 2023 OS Licence no. 100041041


Location Plan
1:1250

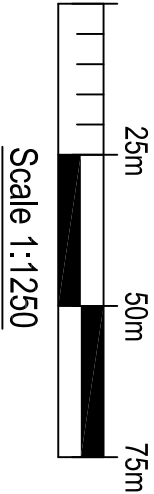

Scale 1:1250



Block Plan
1:500

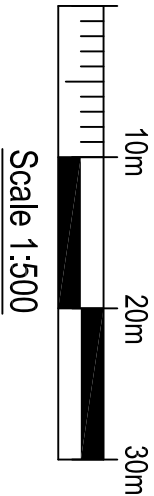

Scale 1:500



Repair Solutions Design Office,
Solent House, 1460 Parkway,
Whiteley, Hampshire PO15 7AF

JOB ID
Freedman

SITE ADDRESS

2 Ivy Gardens
London
N8 9JE

REFERENCE

6872821

DRG No.

102

DRG SIZE

A3