


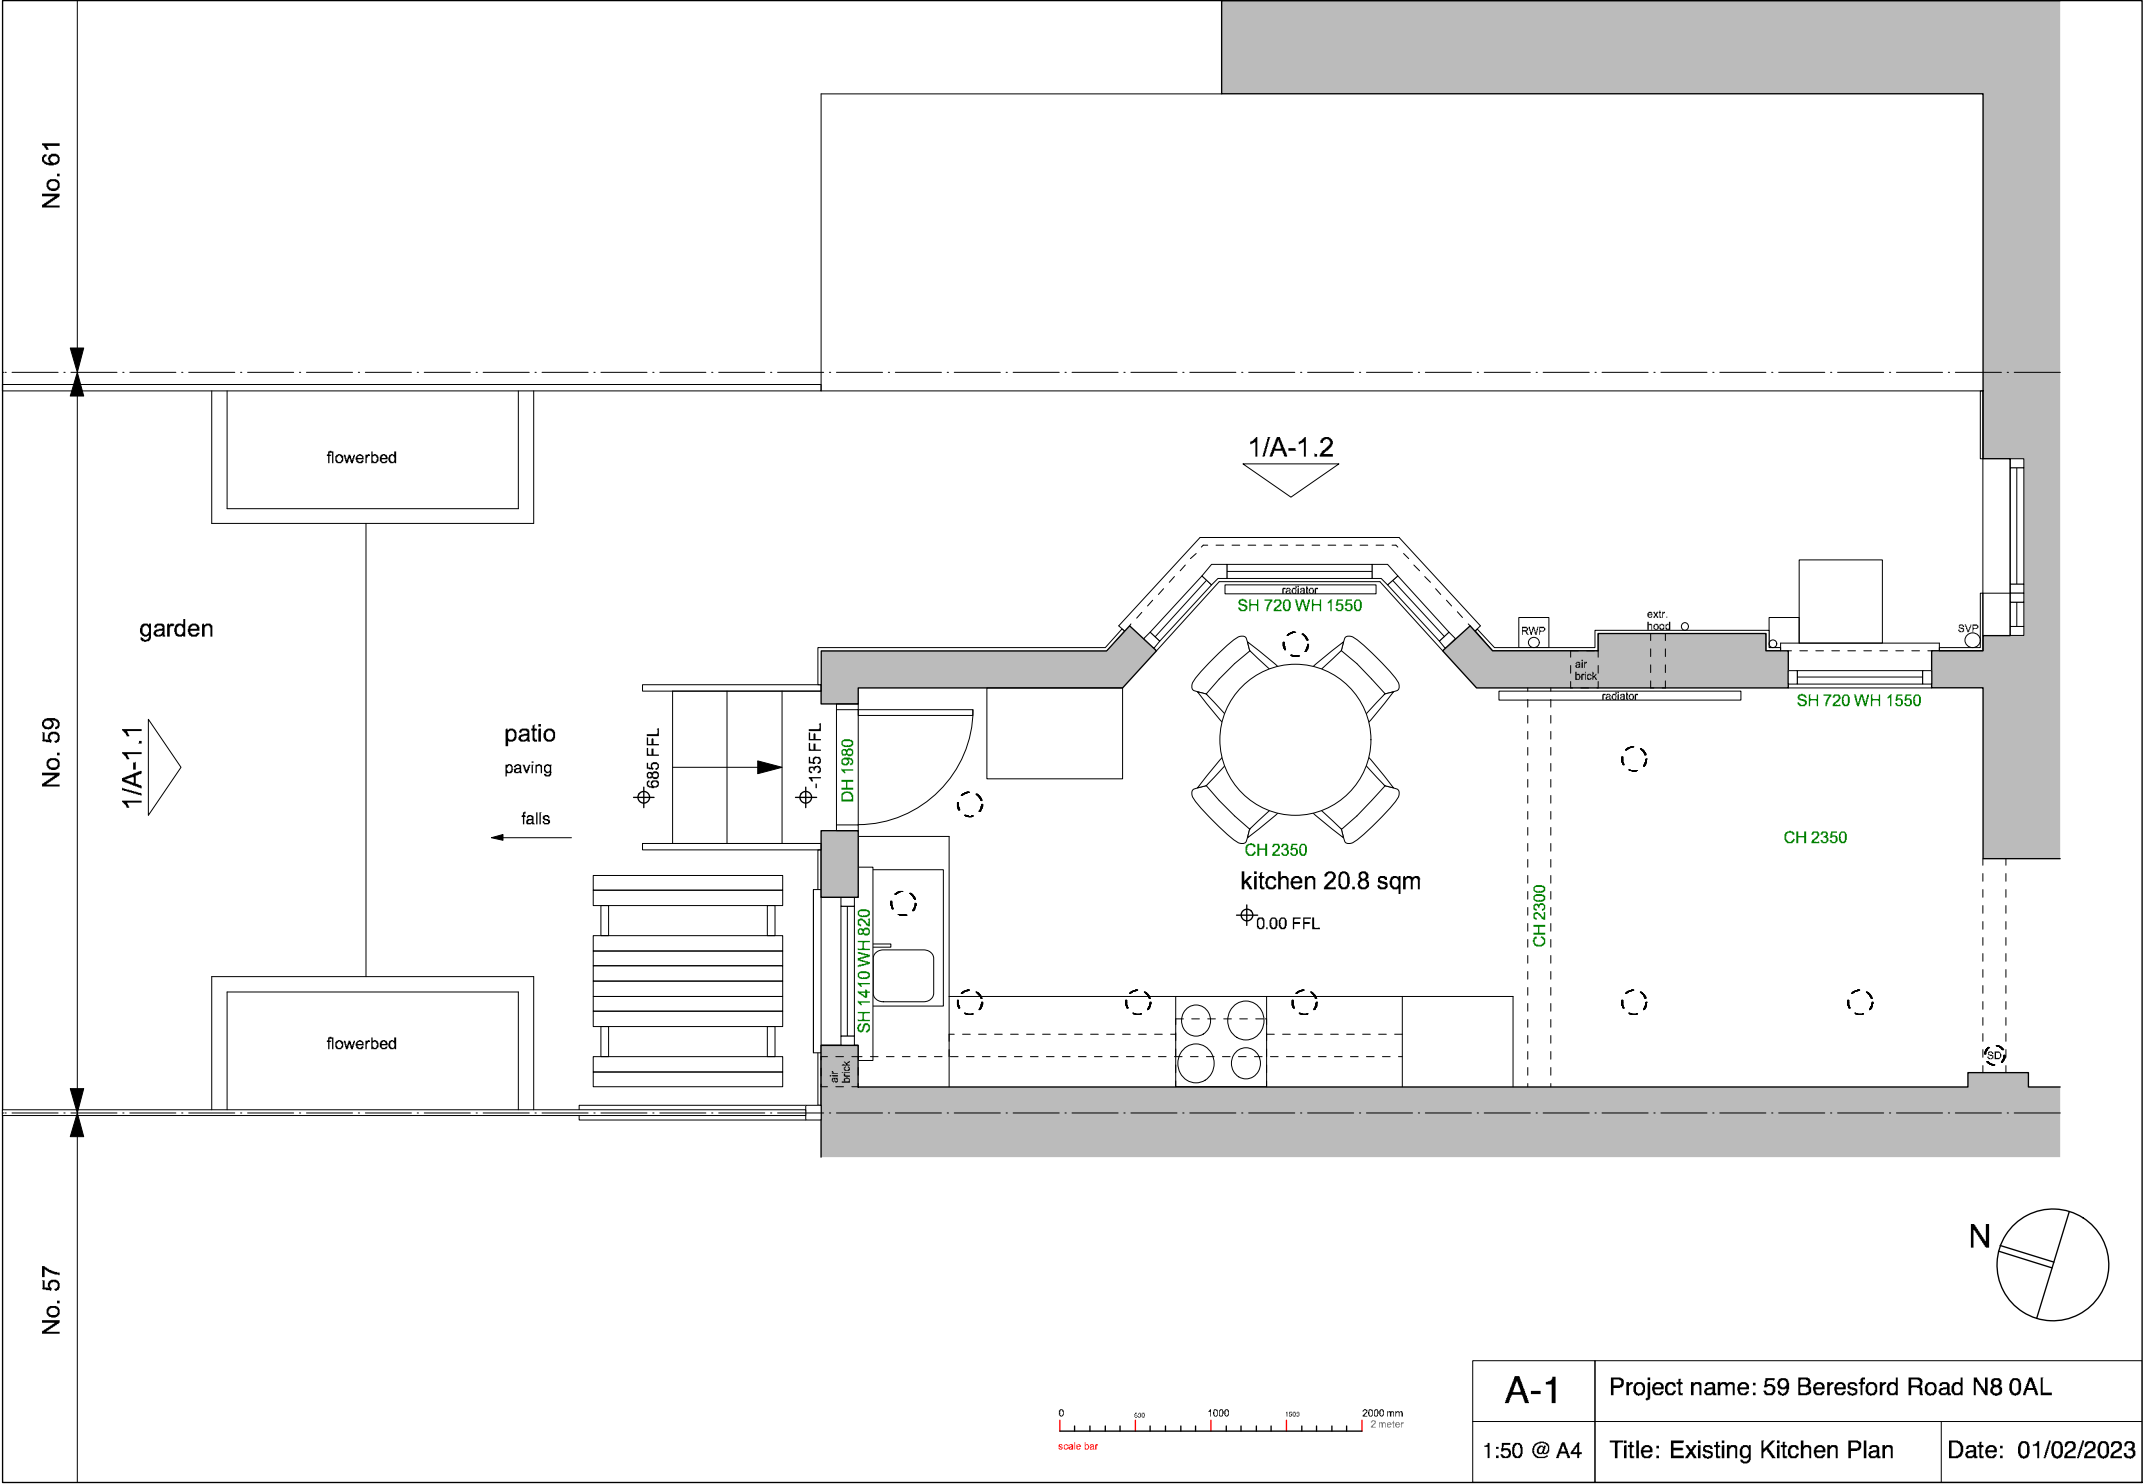

A-1

Project name: 59 Beresford Road N8 0AL

1:50 @ A4

Title: Existing Kitchen Plan

Date: 01/02/2023