


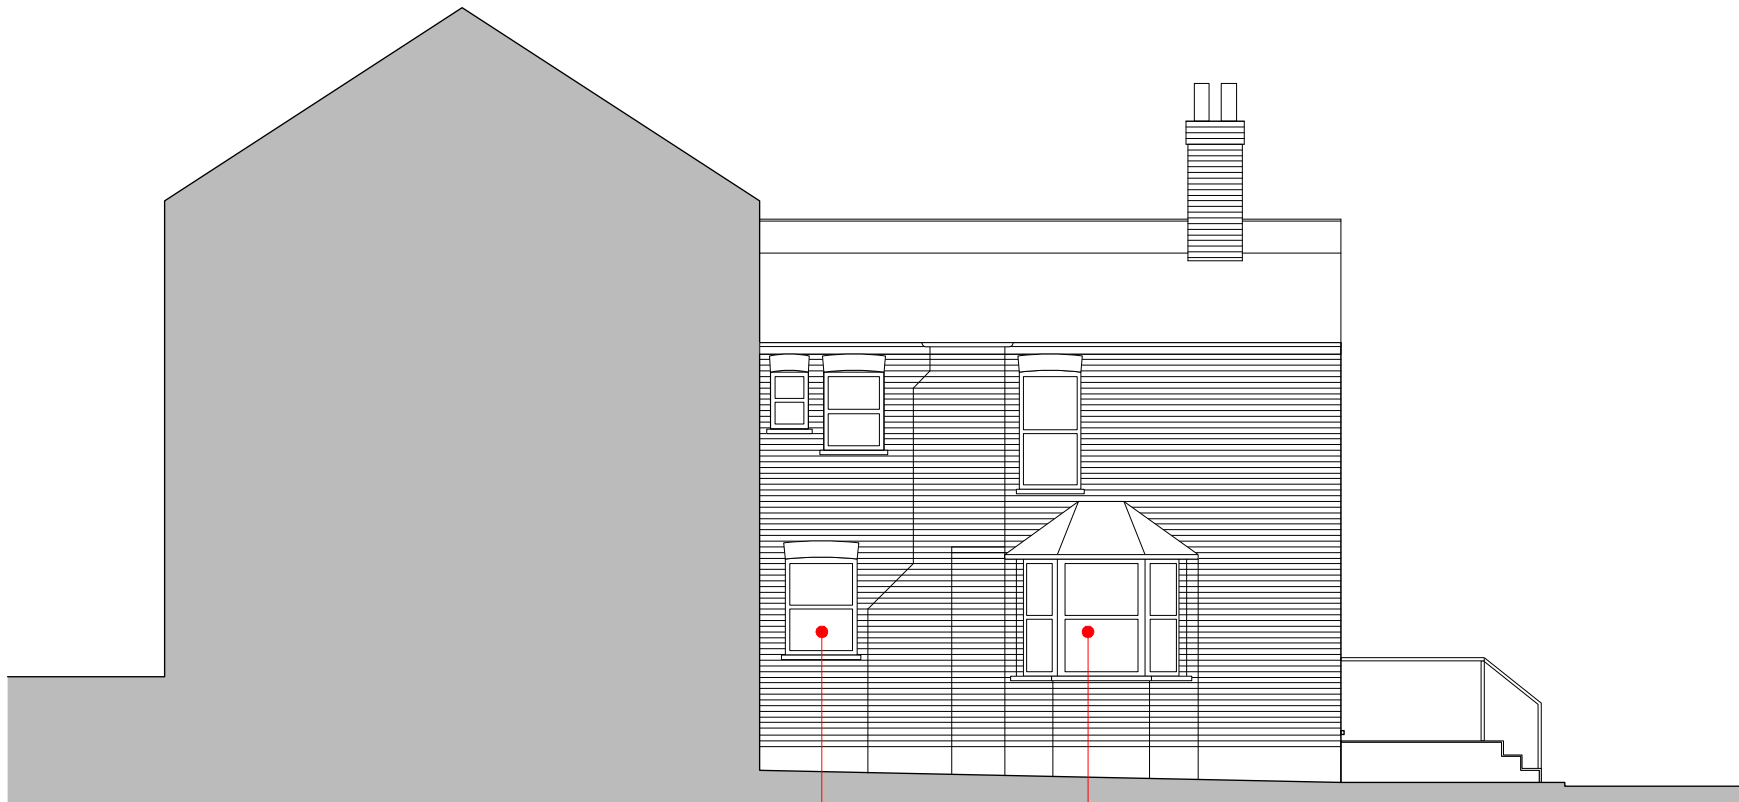

1 Proposed Side Elevation
Scale: 1:50

new sash
windows



A-3.2	Project name: 59 Beresford Road N8 0AL	
1:100 @ A4	Title: Proposed Side Elevation	Date: 01/02/2023