


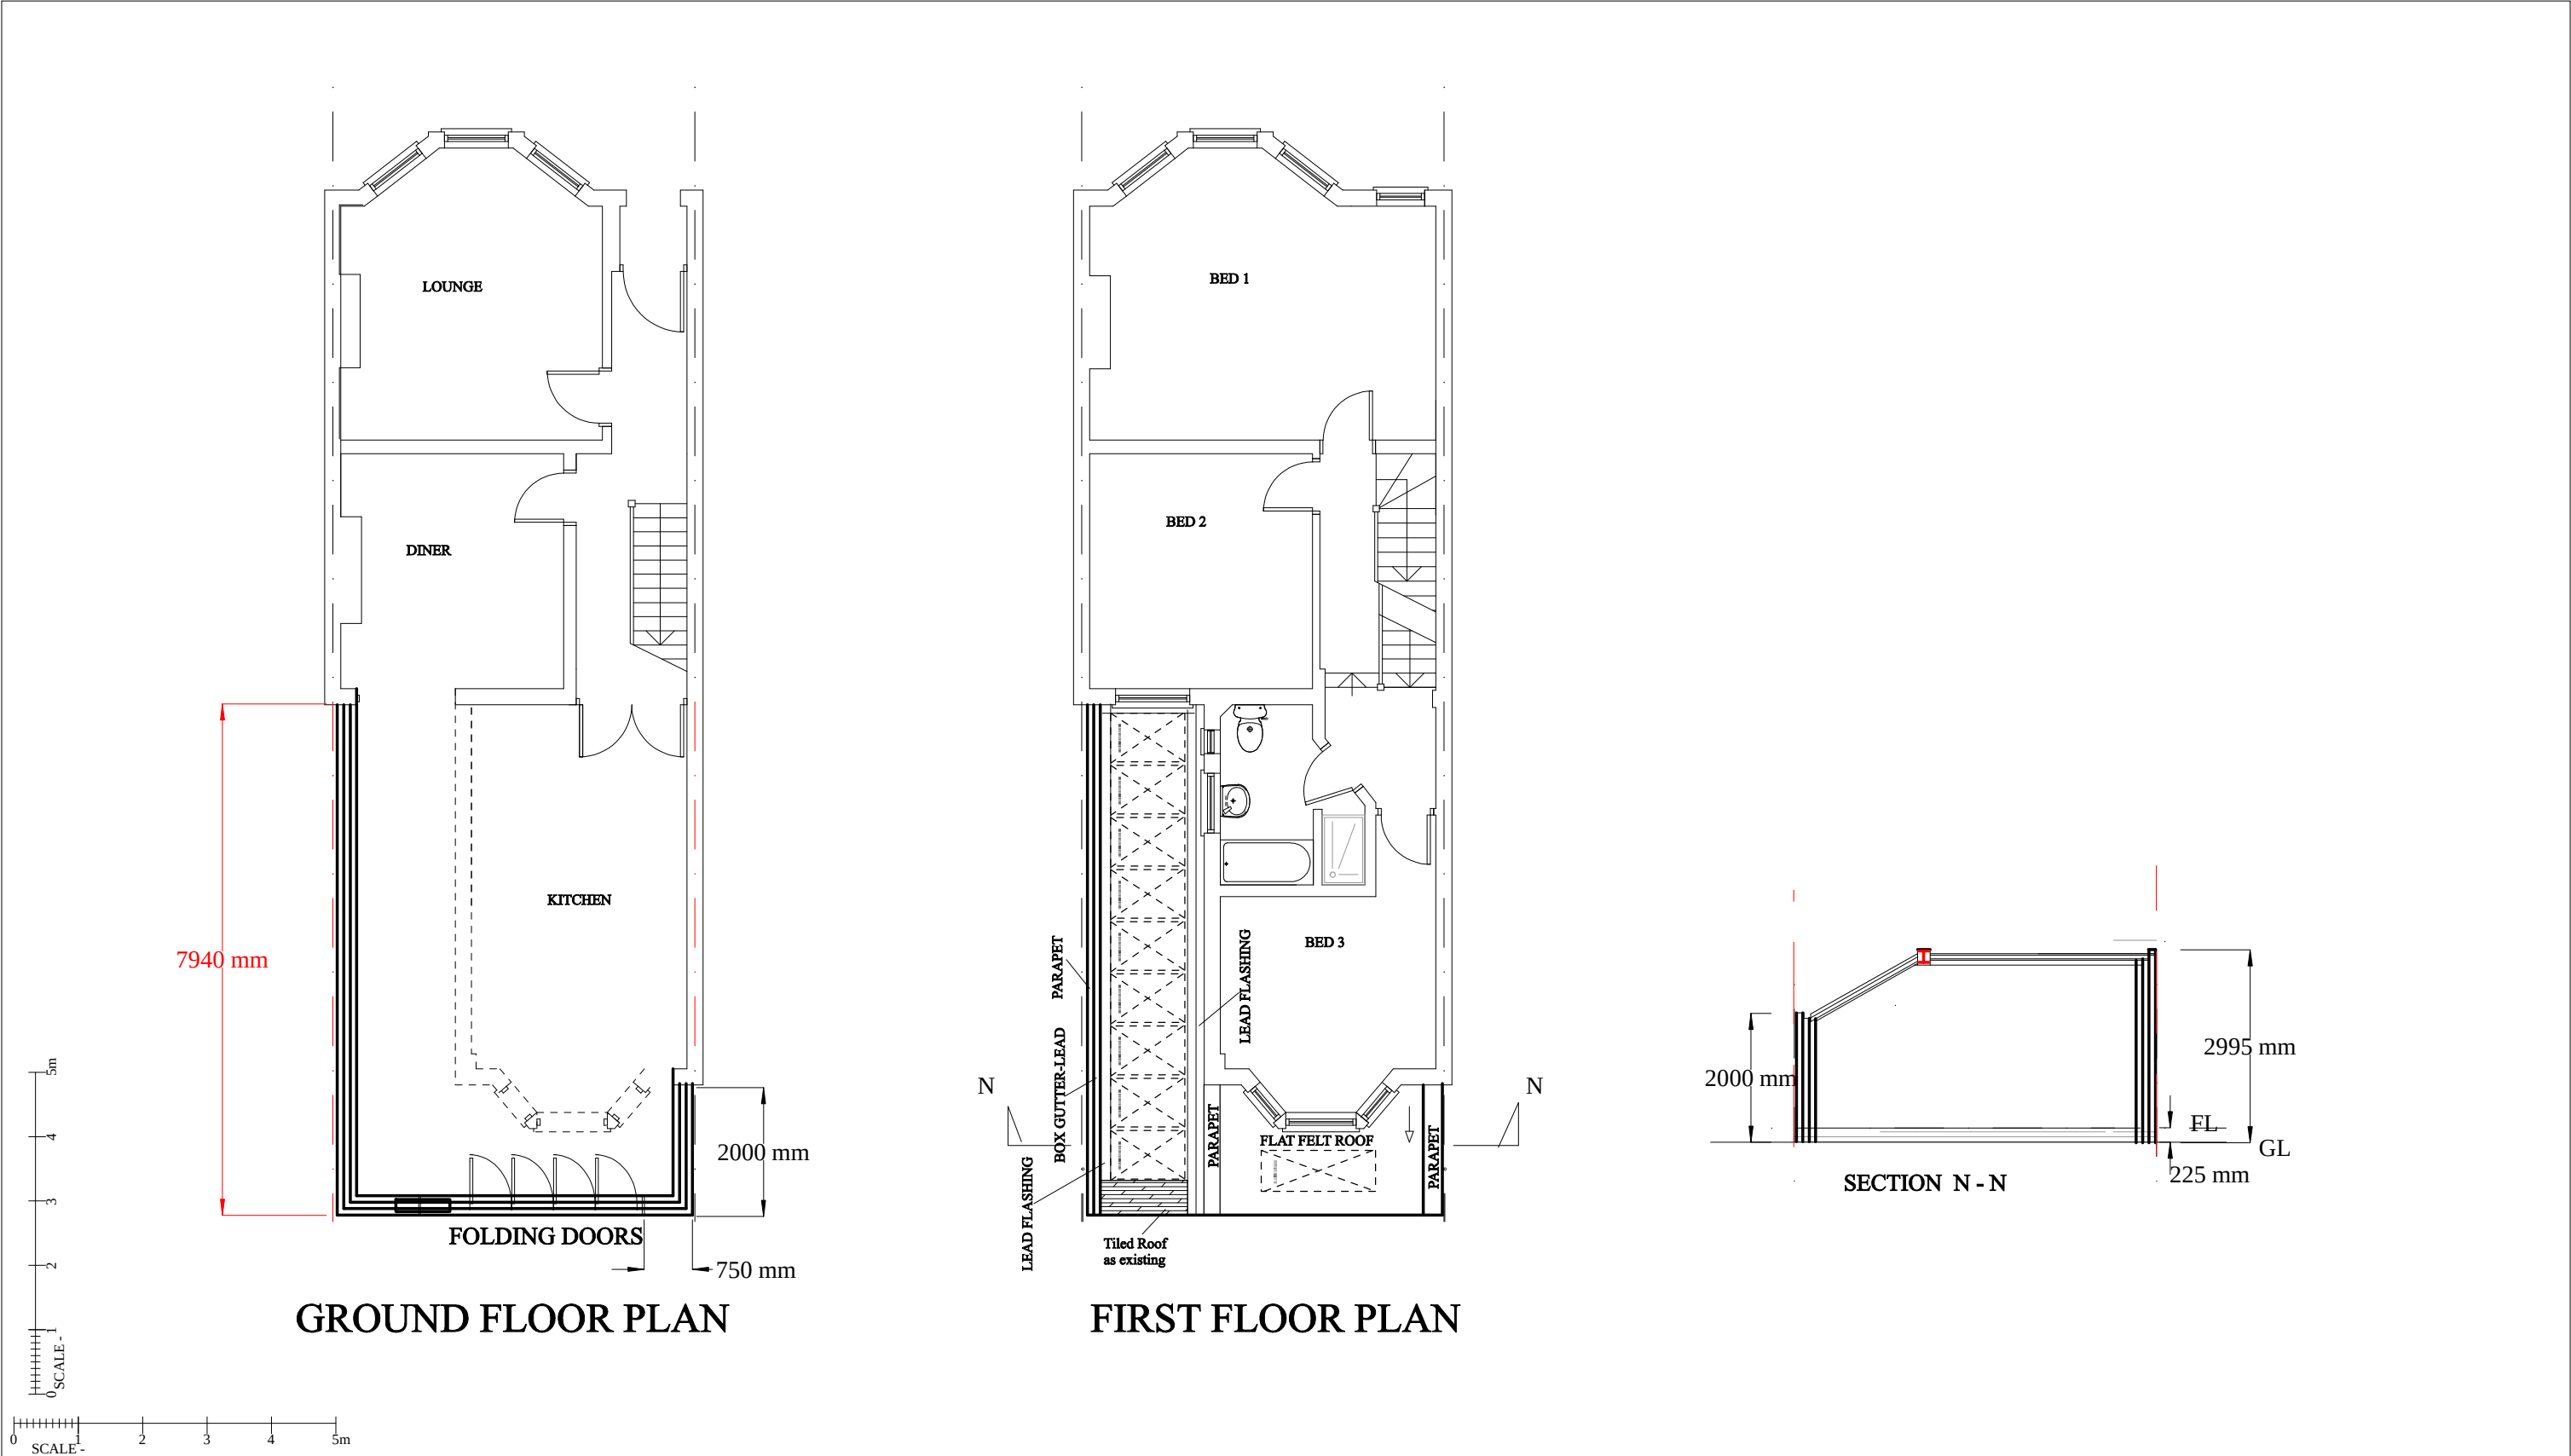

REVISIONS DATE	All dimensions must be checked on site. The Contractor shall be responsible for taking all necessary site dimensions and levels and for all exploratory works to verify the existing structure before commencement of works.	Where new work is on/near boundary line/party wall the property owner is to serve party wall notice to the adjoining property/land owner in accordance with the requirements of the 'Party Wall etc.' Act 1996.	CA(UK)LTD CHARTERED CIVIL ENGINEERS & ARCHITECTURAL DESIGNERS C. ARNAOUTI, BSc(Eng)Hon,PhD,MICE,CEng	TITLE: EXISTING PLANS 214 BOUNDARY ROAD LONDON N22 6AJ	
	All details to comply with current building regulations and Local Authority approvals. Work not to commence before final approval of plans by Local Authority.	IDENTIFY DRAINS ON SITE BEFORE ANY WORKS START COMMENCES. INFORM WATER BOARD IF FOUNDATIONS ARE OVER OR CLOSE TO DRAINS.		DRAWN BY: CA DATE:15/01/2023	
				DRAWING No: JONNY 214.102 EXG PLANS SCALE: 1:100	
				2 BATCHELDOR GARDENS BROMHAM BEDS NK43 8SP TEL 07956 635 515	