



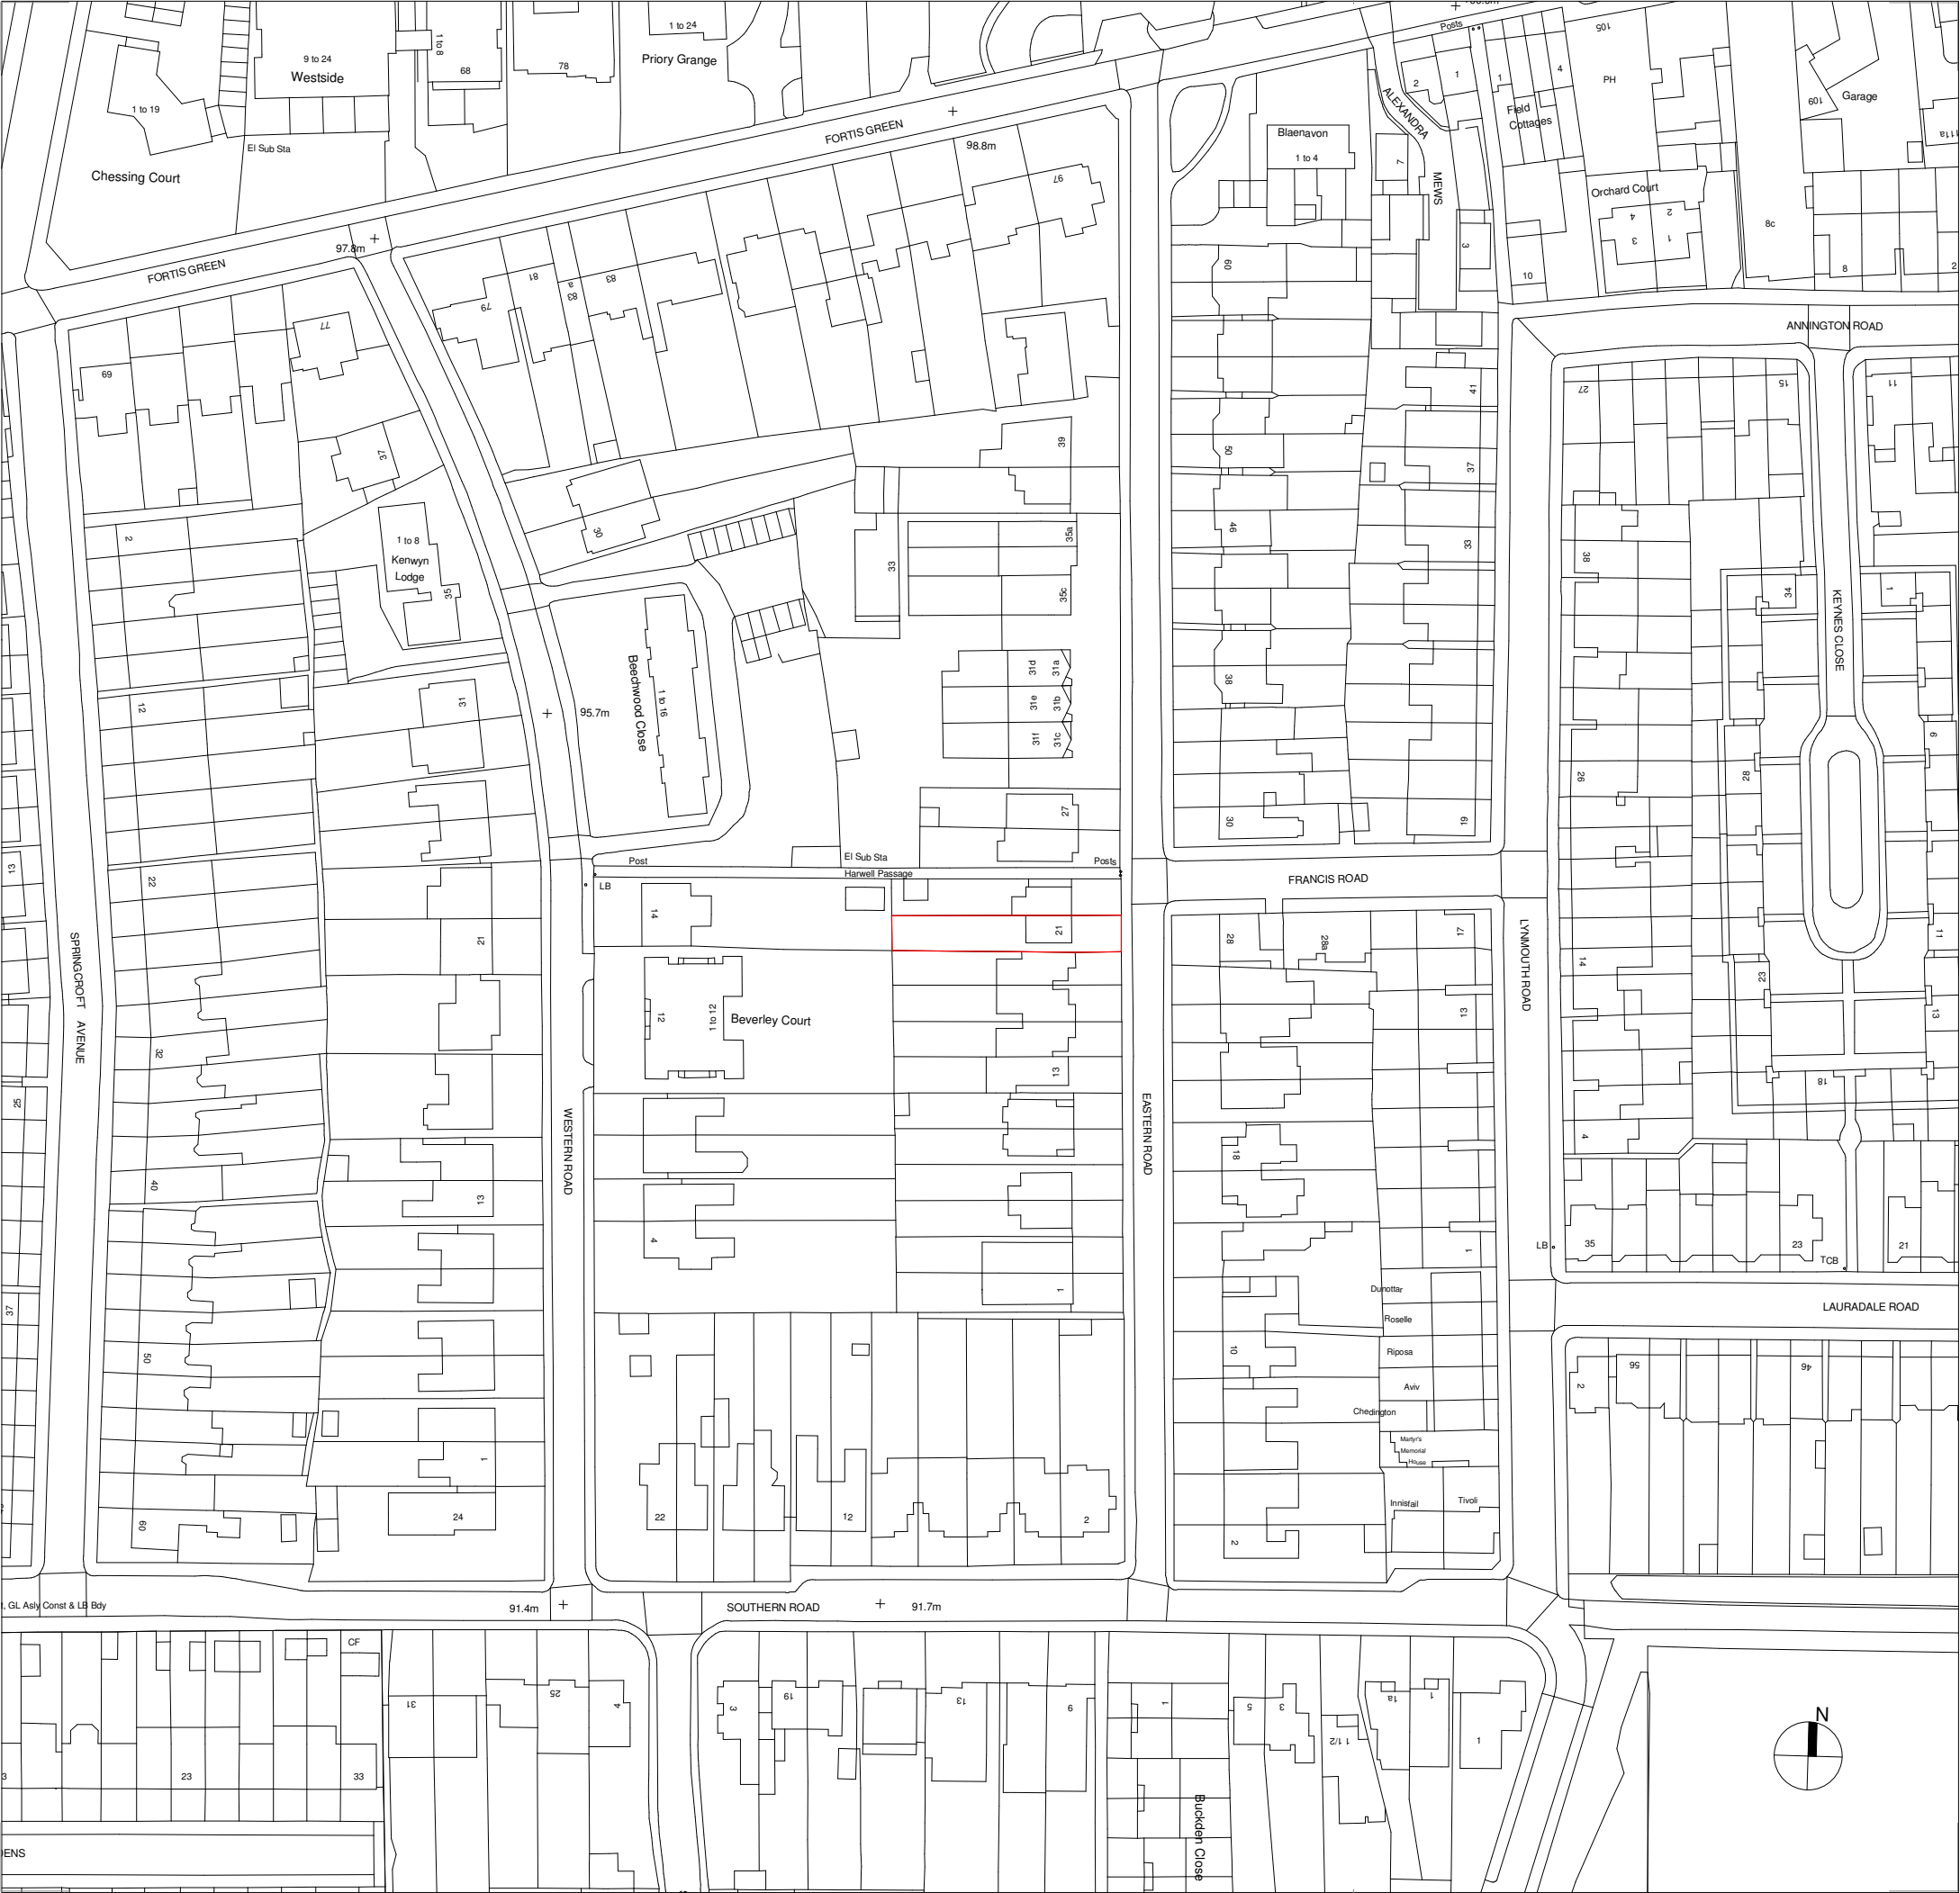

NOTES

ORIGINAL A3

DO NOT SCALE FROM THIS DRAWING.
(DRAWING MAY BE SCALED FOR LOCAL AUTHORITY & PLANNING PURPOSES ONLY)
ALL DIMENSIONS TO BE CHECKED ON SITE .
COPYRIGHT PROTECTED.

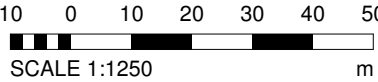

3-00	24/11/22	ISSUED TO PLANNING	CDO/RP
Rev	Date	Revision Description	Drw/Chk
IDL: Architects LONDON 17 Blackfriars Lane St Paul's, London EC4V 6ER +44 (0)20 7248 1234 idl.group Registered in England No.7111665 RIBA Accreditation No.20014346 PRAGUE The Forum, Fifth Floor, Wenceslas Square 19 Prague, 110 00 +42 (0) 72 0279 588			
Project Mr. K Robinson 21 Eastern Road, East Finchley Proposed Extension & Remodel			
Drawing Title SITE LOCATION PLAN			
Project No 22-2484			
Scale @A3 1 : 1250		Drawn by CDO	Checked by RP
File Identifier 2484-IDL-ZZ-ZZ-DR-A-00000		[Status -Revision] [3-00]	
Purpose of Issue PLANNING ISSUE			