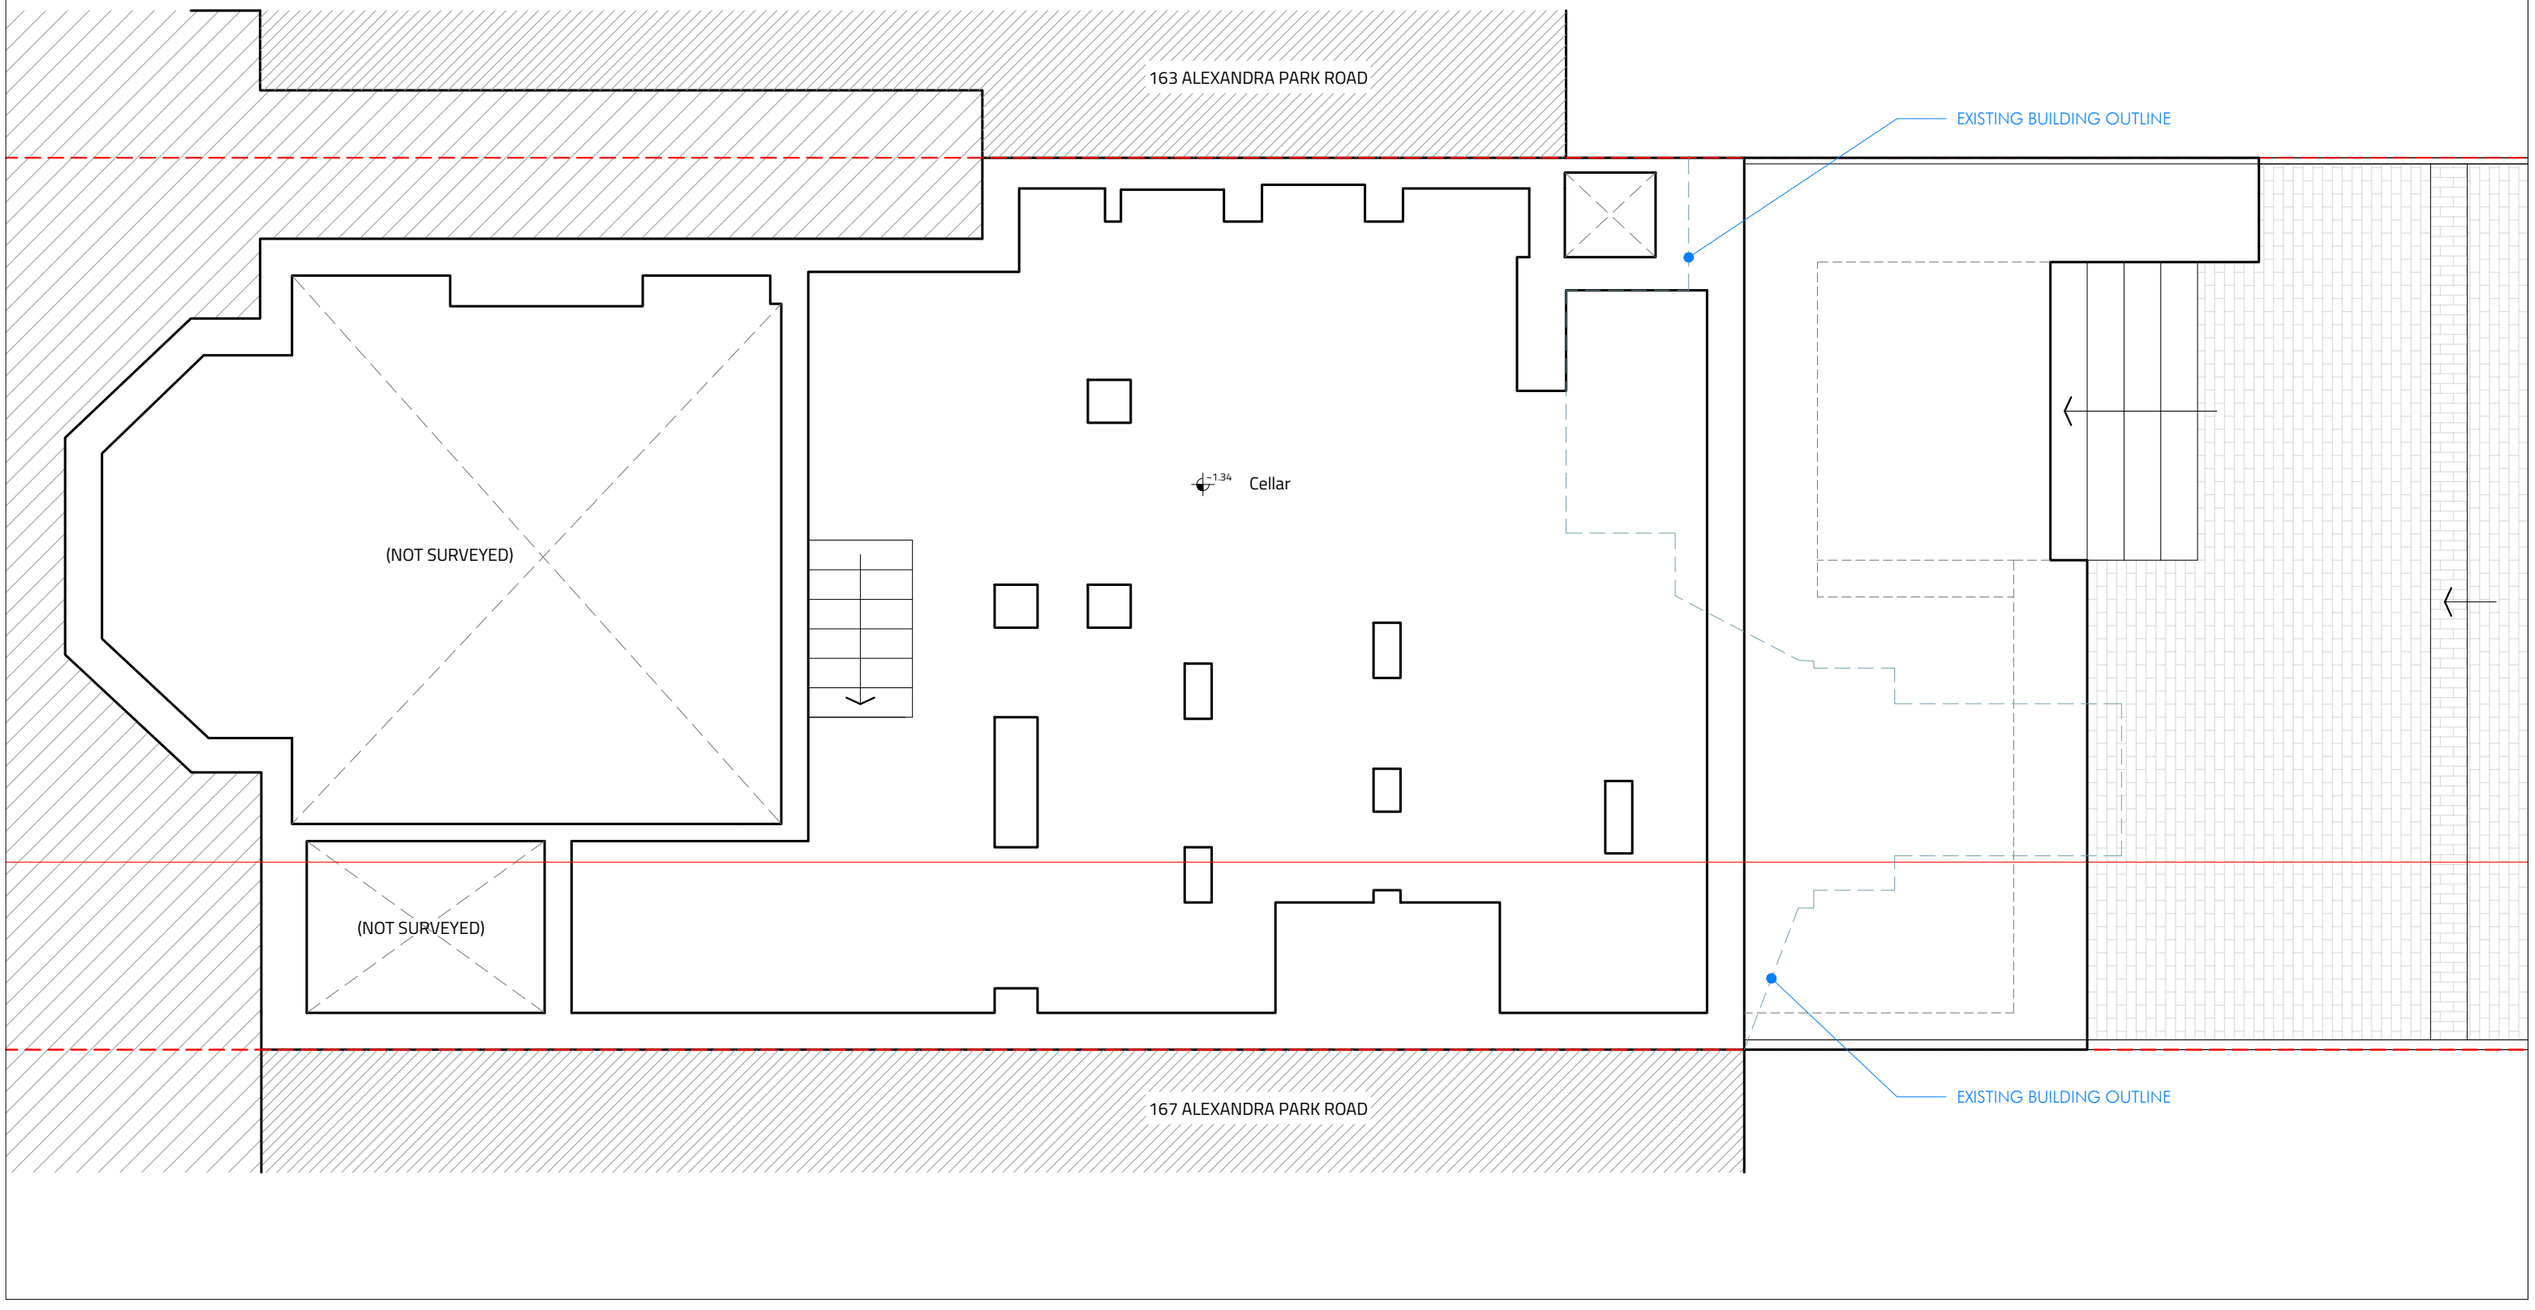


PROJECT	165 Alexandra Park Road N22 7UL, Haringey	DRAWING NO.	P01
		SCALE	1:50@ A3
DRAWING TITLE	Proposed Cellar	DATE	Feb 2023
		REVISION	A

1:50 0 0,5 1 1,5 2,0 2,5m

N

Note:
Not for construction purposes.

All dimensions to be confirmed on site before any work commences.
Yellow Cloud Studio ltd. retain copyright of design, scheme & ownership of drawings.

+44 (0) 744 5203532
+44 (0) 208 5332946
170 Glyn Road, London E50JE

info@yellowcloudstudio.com
www.yellowcloudstudio.com

YELLOW CLOUD STUDIO