


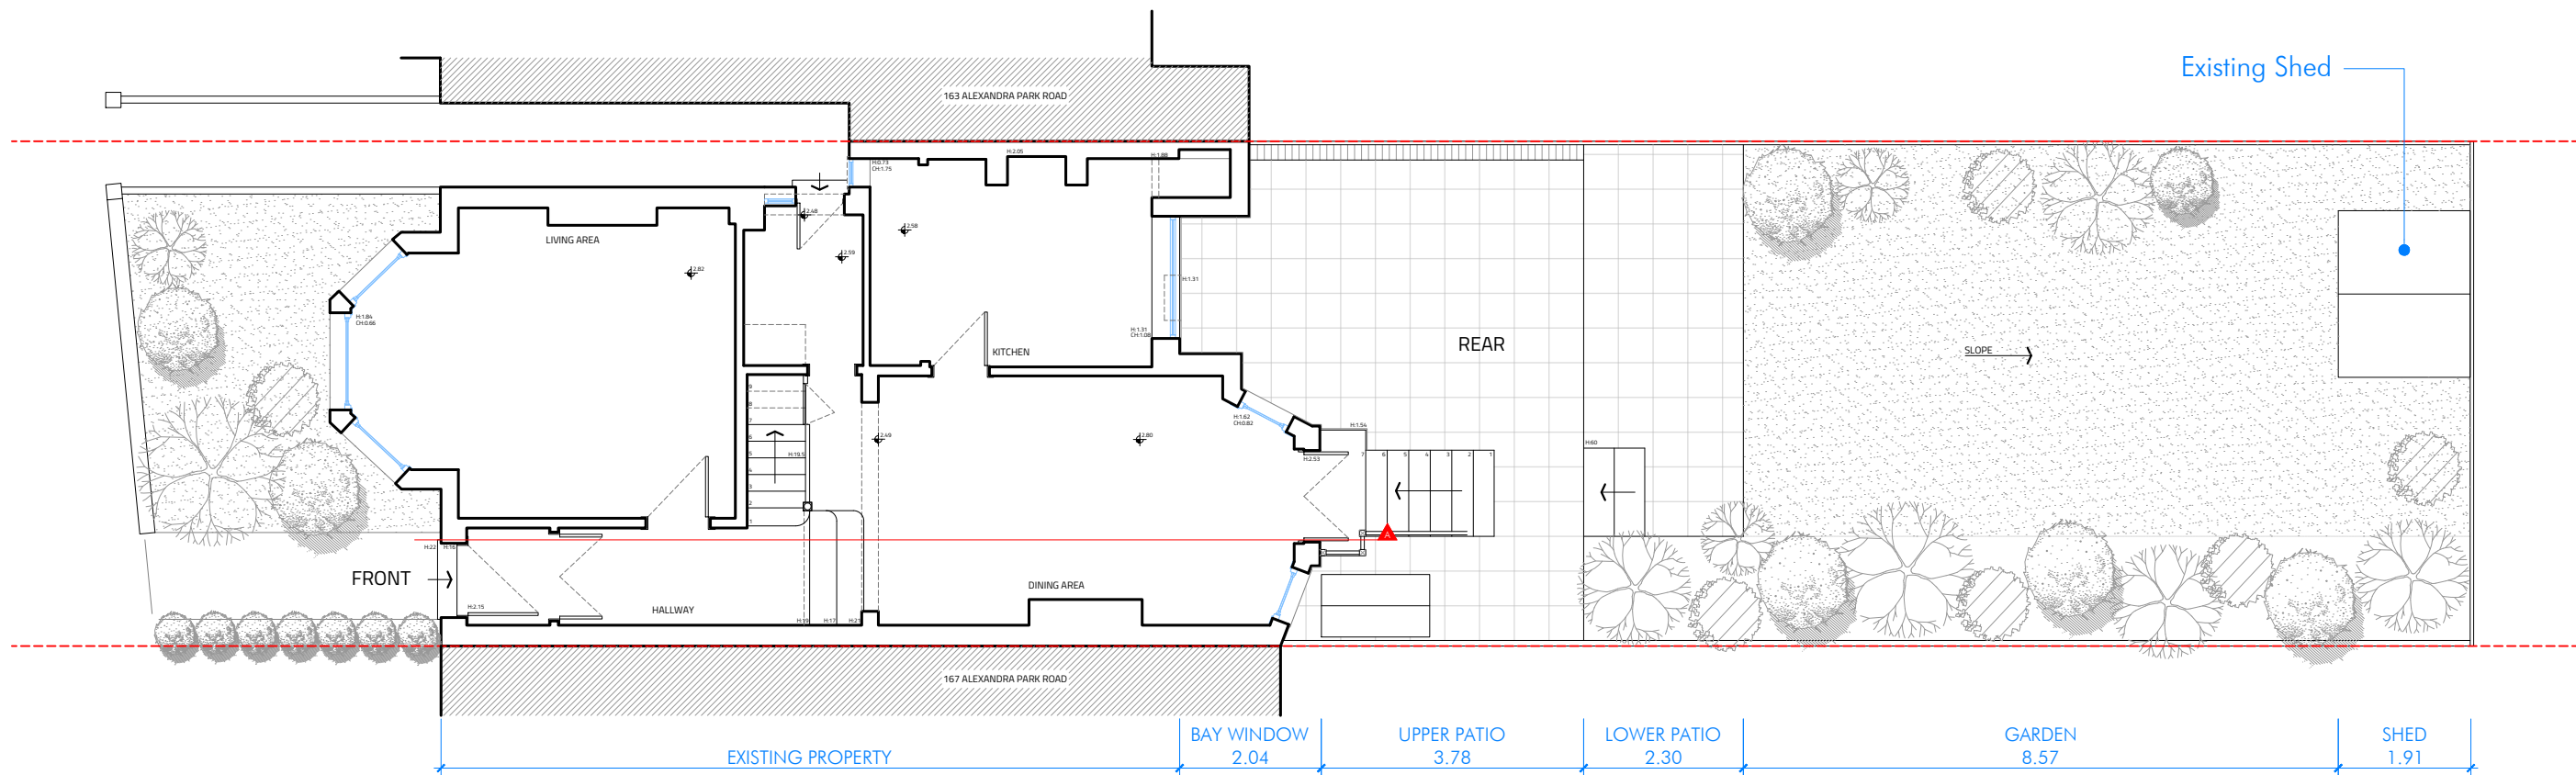

PROJECT	165 Alexandra Park Road N22 7UL, Haringey	DRAWING NO.	E09	1:100 0 1 2 3 4 5m Note: Not for construction purposes. All dimensions to be confirmed on site before any work commences. Yellow Cloud Studio Ltd. retain copyright of design, scheme & ownership of drawings.		+44 (0) 744 5203532 +44 (0) 208 5332946 170 Glyn Road, London E50JE info@yellowcloudstudio.com www.yellowcloudstudio.com 
		SCALE	1:100@ A3			
DRAWING TITLE	Existing Ground Floor Full Plot	DATE	Jan 2023			
		REVISION	A			