


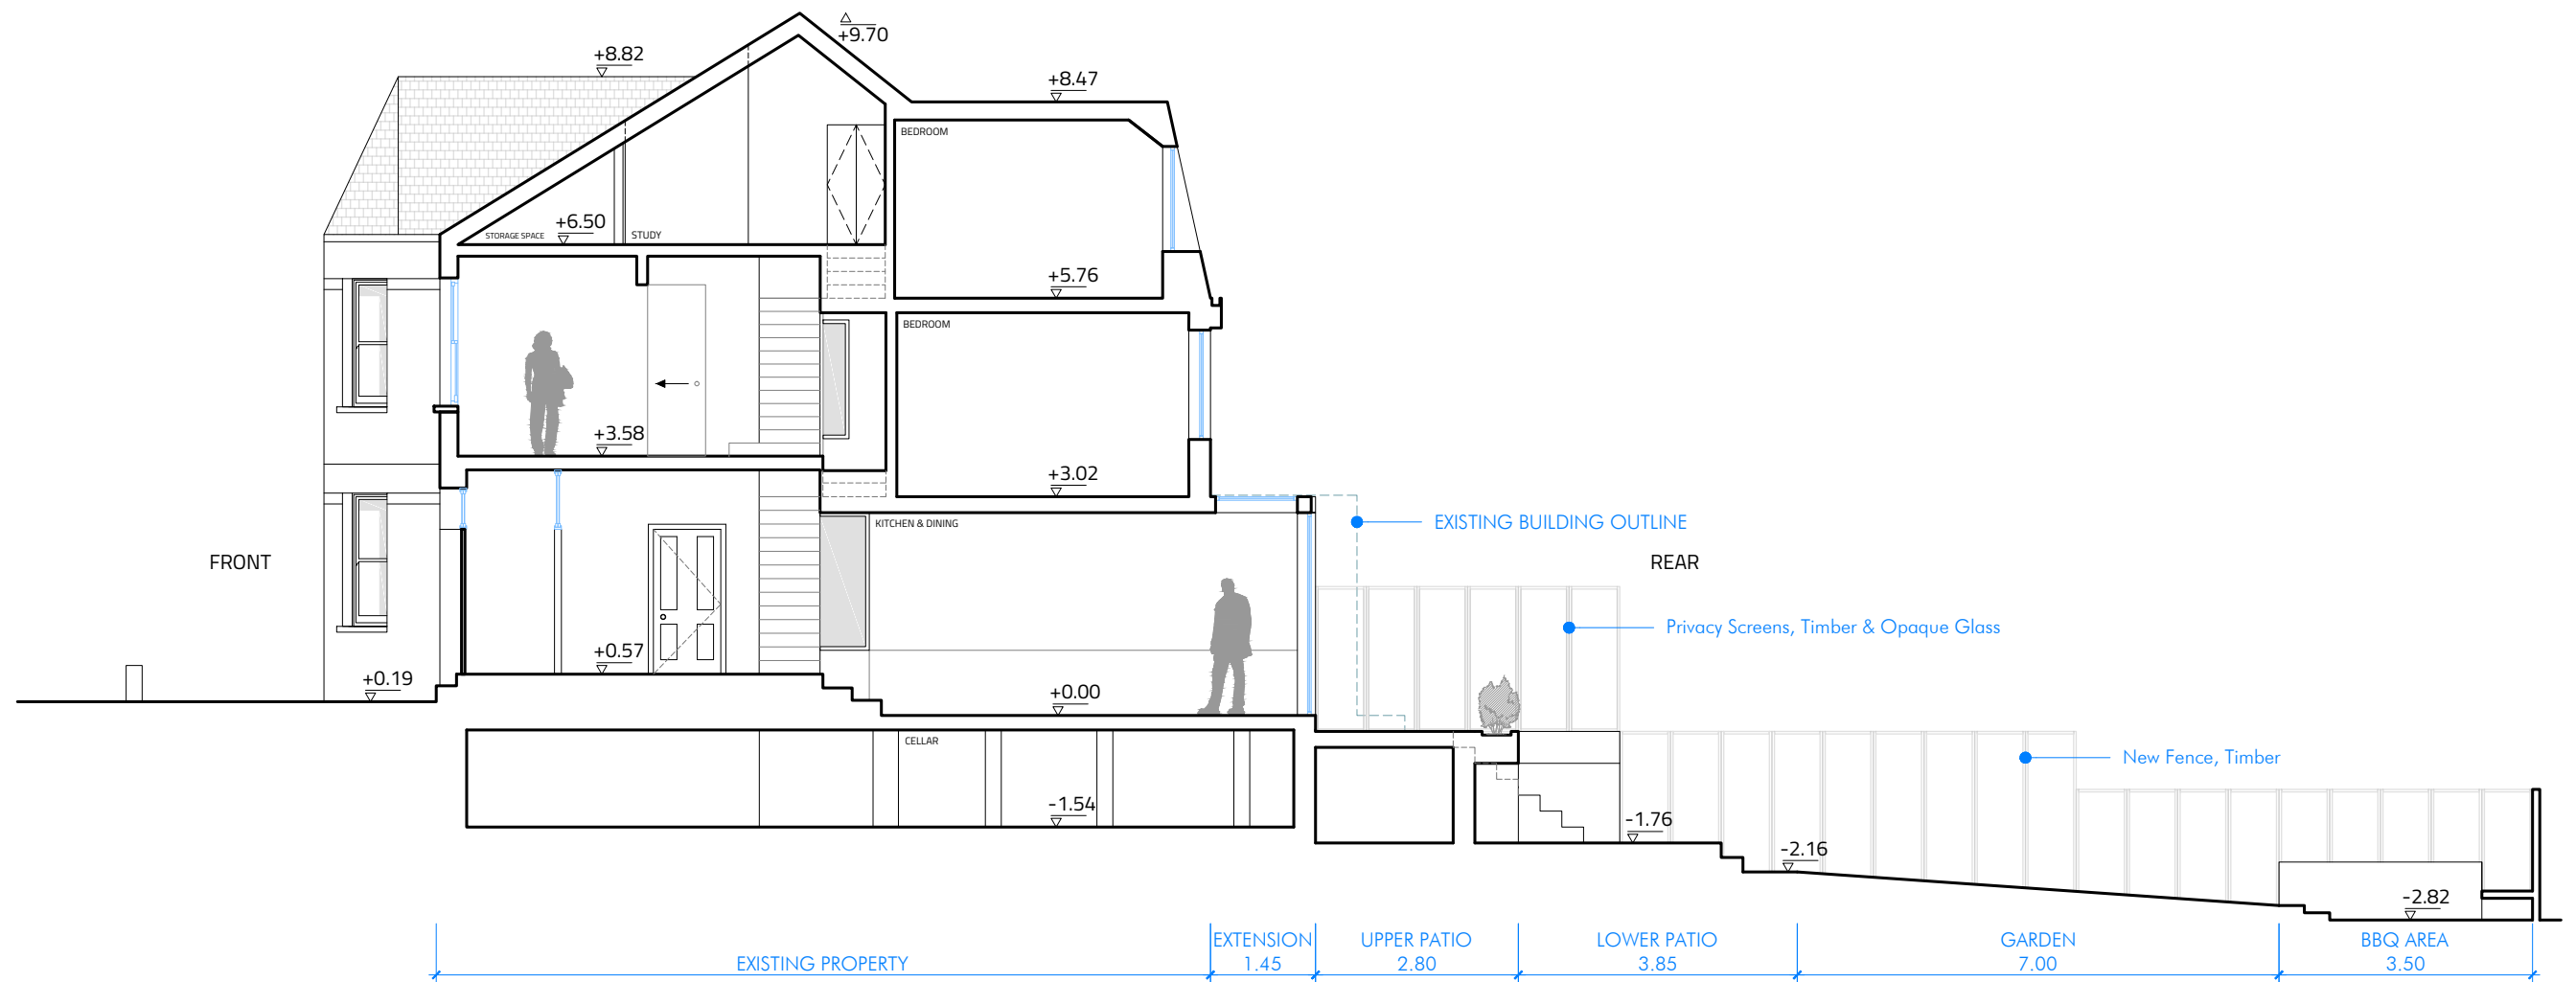

PROJECT	165 Alexandra Park Road N22 7UL, Haringey	DRAWING NO.	P08	1:100  Note: Not for construction purposes. All dimensions to be confirmed on site before any work commences. Yellow Cloud Studio Ltd. retain copyright of design, scheme & ownership of drawings.	+44 (0) 744 5203532 +44 (0) 208 5332946 170 Glyn Road, London E50JE info@yellowcloudstudio.com www.yellowcloudstudio.com 
		SCALE	1:100 @ A3		
DRAWING TITLE	Proposed Section AA	DATE	Feb 2023		
		REVISION	A		