


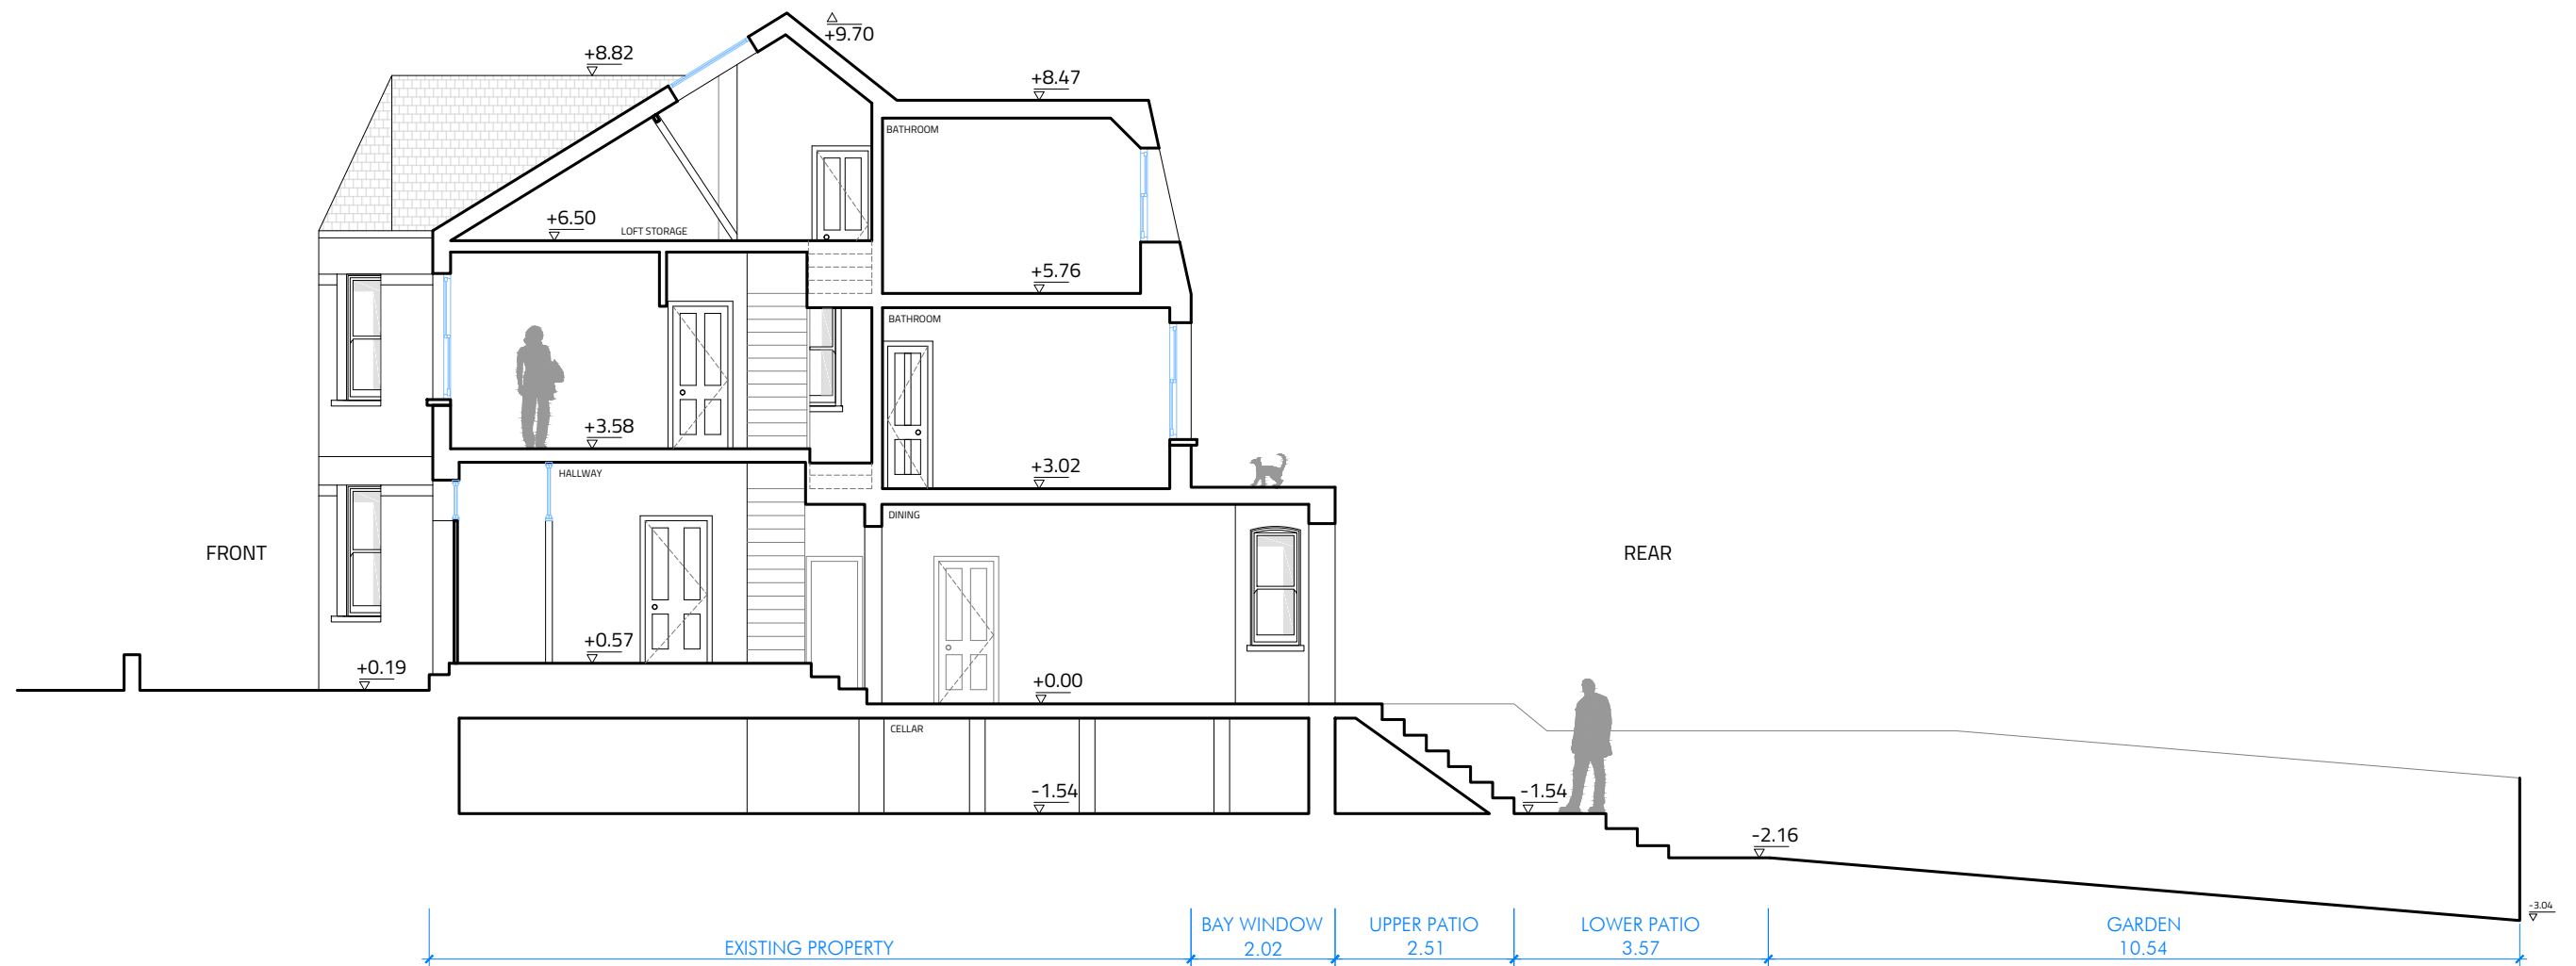

PROJECT	165 Alexandra Park Road N22 7UL, Haringey	DRAWING NO.	E08	1:50 0 0,5 1 1,5 2,0 2,5m Note: Not for construction purposes. All dimensions to be confirmed on site before any work commences. Yellow Cloud Studio Ltd. retain copyright of design, scheme & ownership of drawings.	+44 (0) 744 5203532 +44 (0) 208 5332946 170 Glyn Road, London E50JE info@yellowcloudstudio.com www.yellowcloudstudio.com YELLOW CLOUD STUDIO
		SCALE	1:50 @ A3		
DRAWING TITLE	Existing Section AA	DATE	Feb 2023		
		REVISION	A		