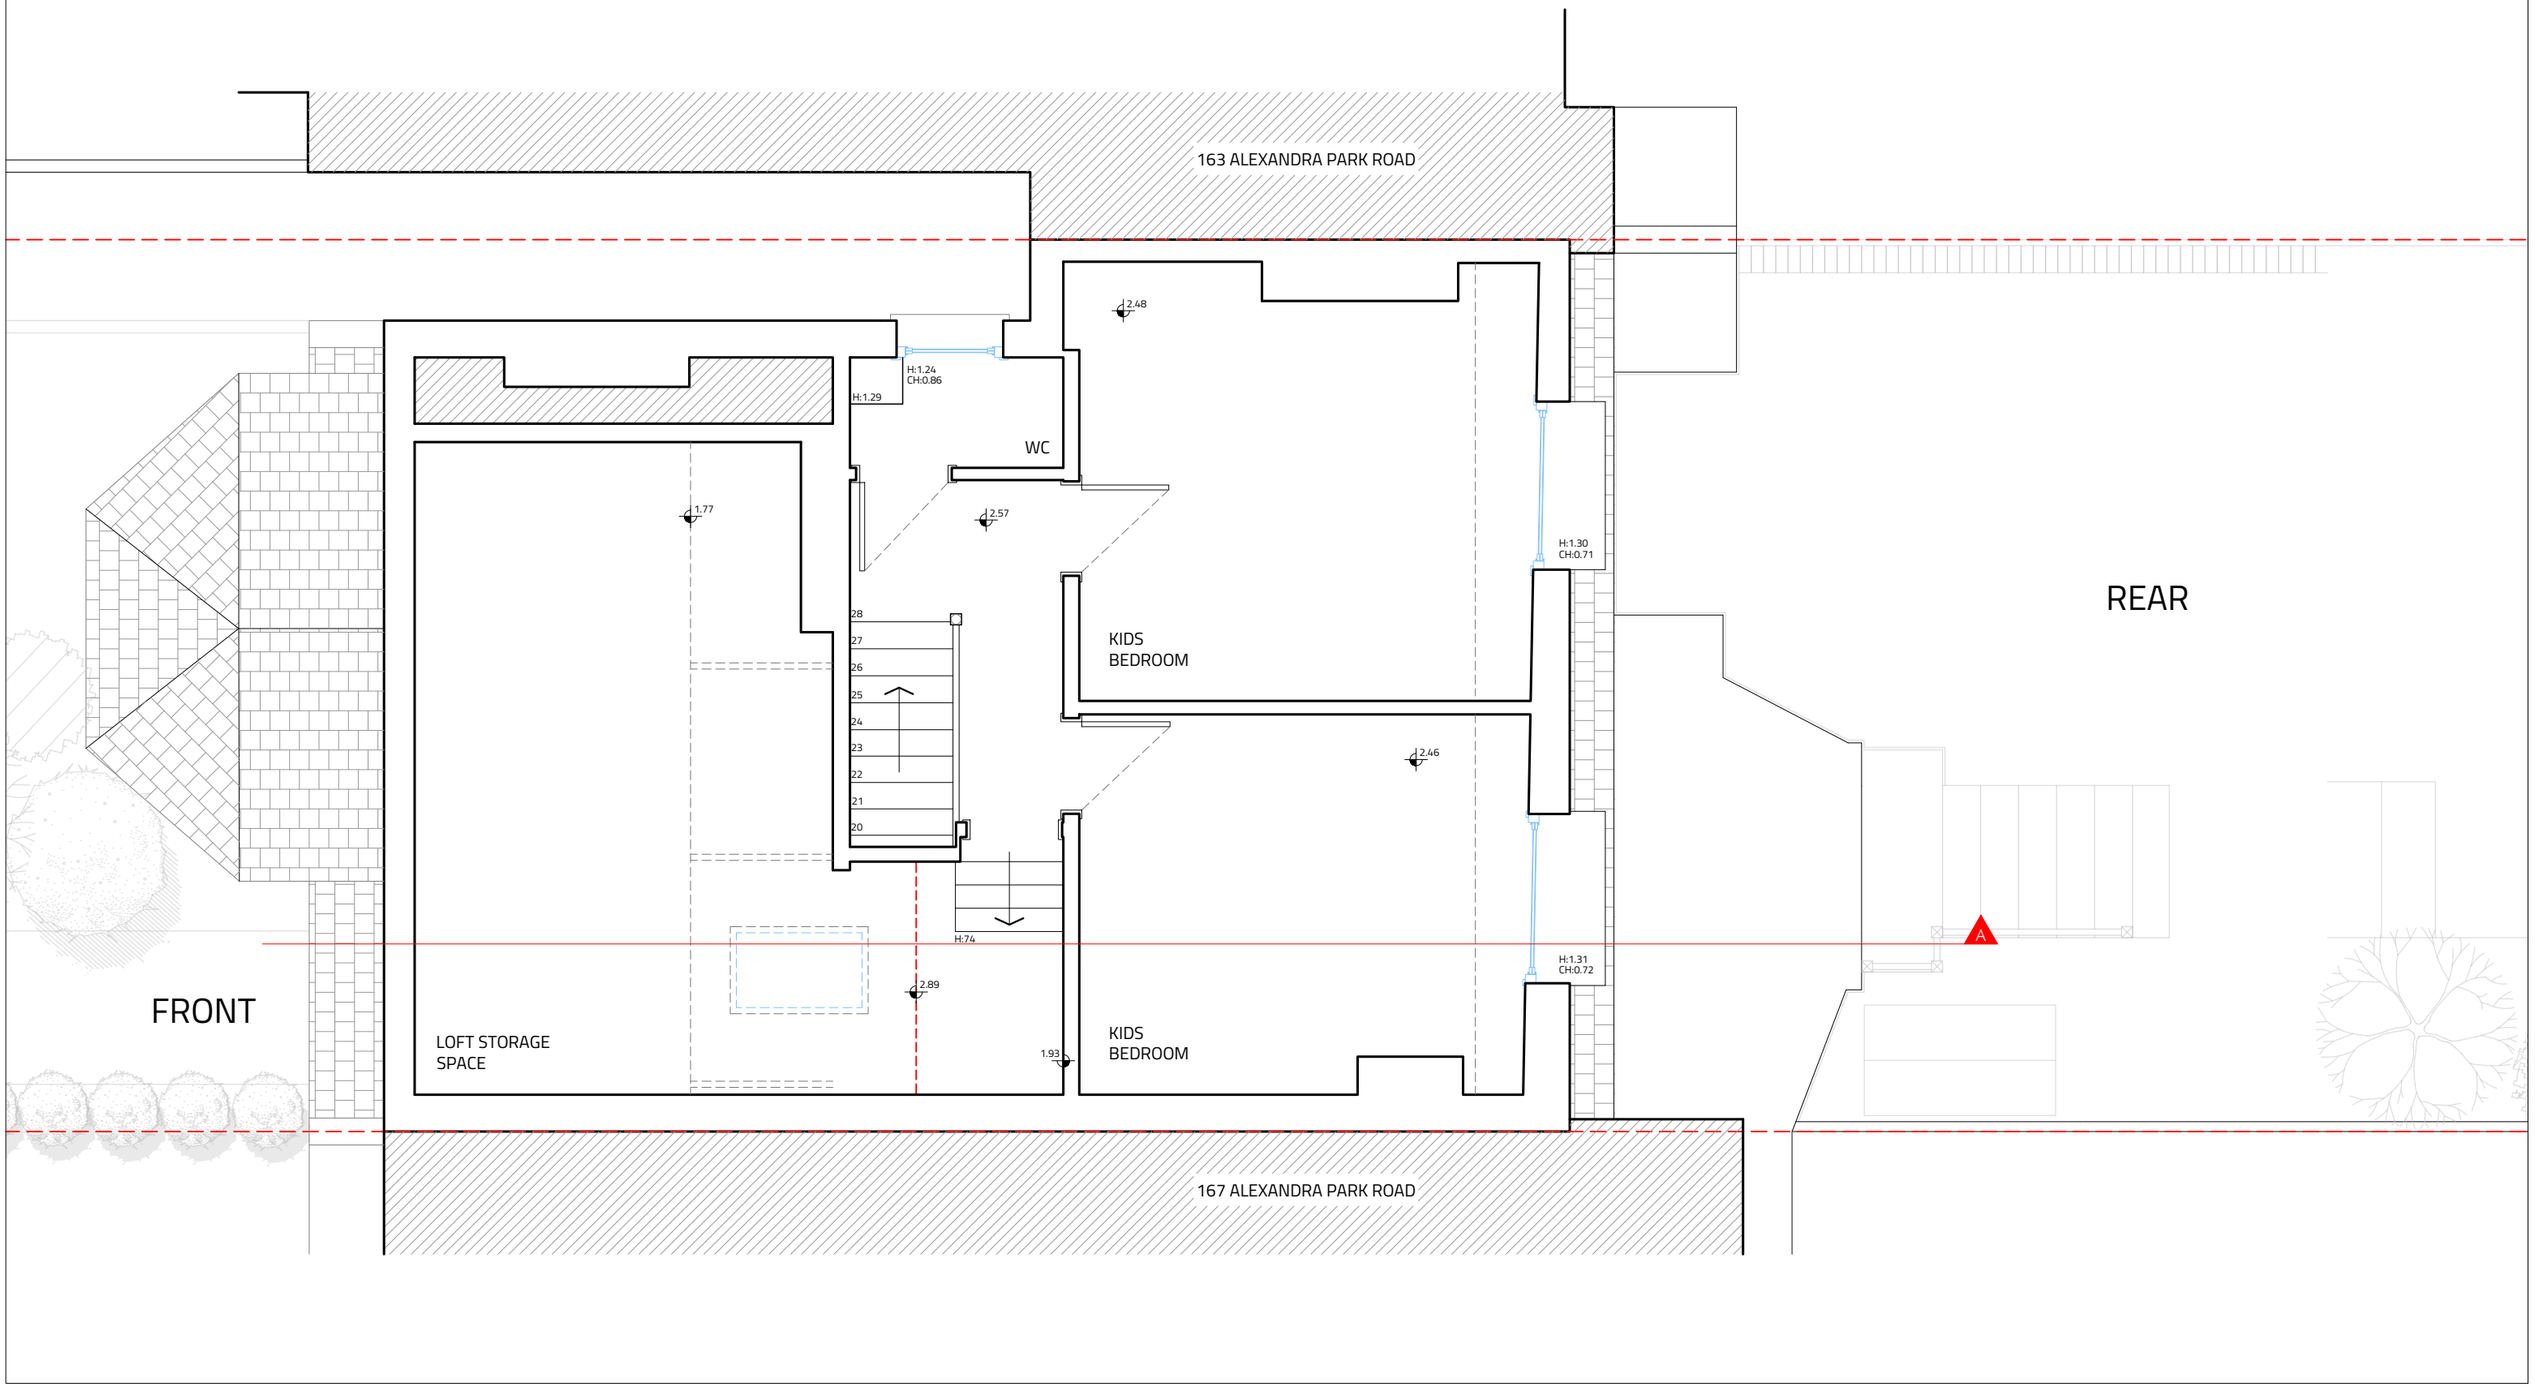



| | | | |
|---|---|---|---|
| PROJECT | 165 Alexandra Park Road<br>N22 7UL, Haringey | DRAWING NO. | E04 |
| | | SCALE | 1:50@ A3 |
| DRAWING TITLE | Existing<br>Second Floor | DATE | Jan 2023 |
| | | REVISION | A |

1:50 0 0,5 1 1,5 2,0 2,5m

N

Note:
Not for construction purposes.

All dimensions to be confirmed on site before any work commences.
Yellow Cloud Studio ltd. retain copyright of design, scheme & ownership of drawings.

+44 (0) 744 5203532
+44 (0) 208 5332946
170 Glyn Road, London E50JE

info@yellowcloudstudio.com
www.yellowcloudstudio.com