


EXISTING

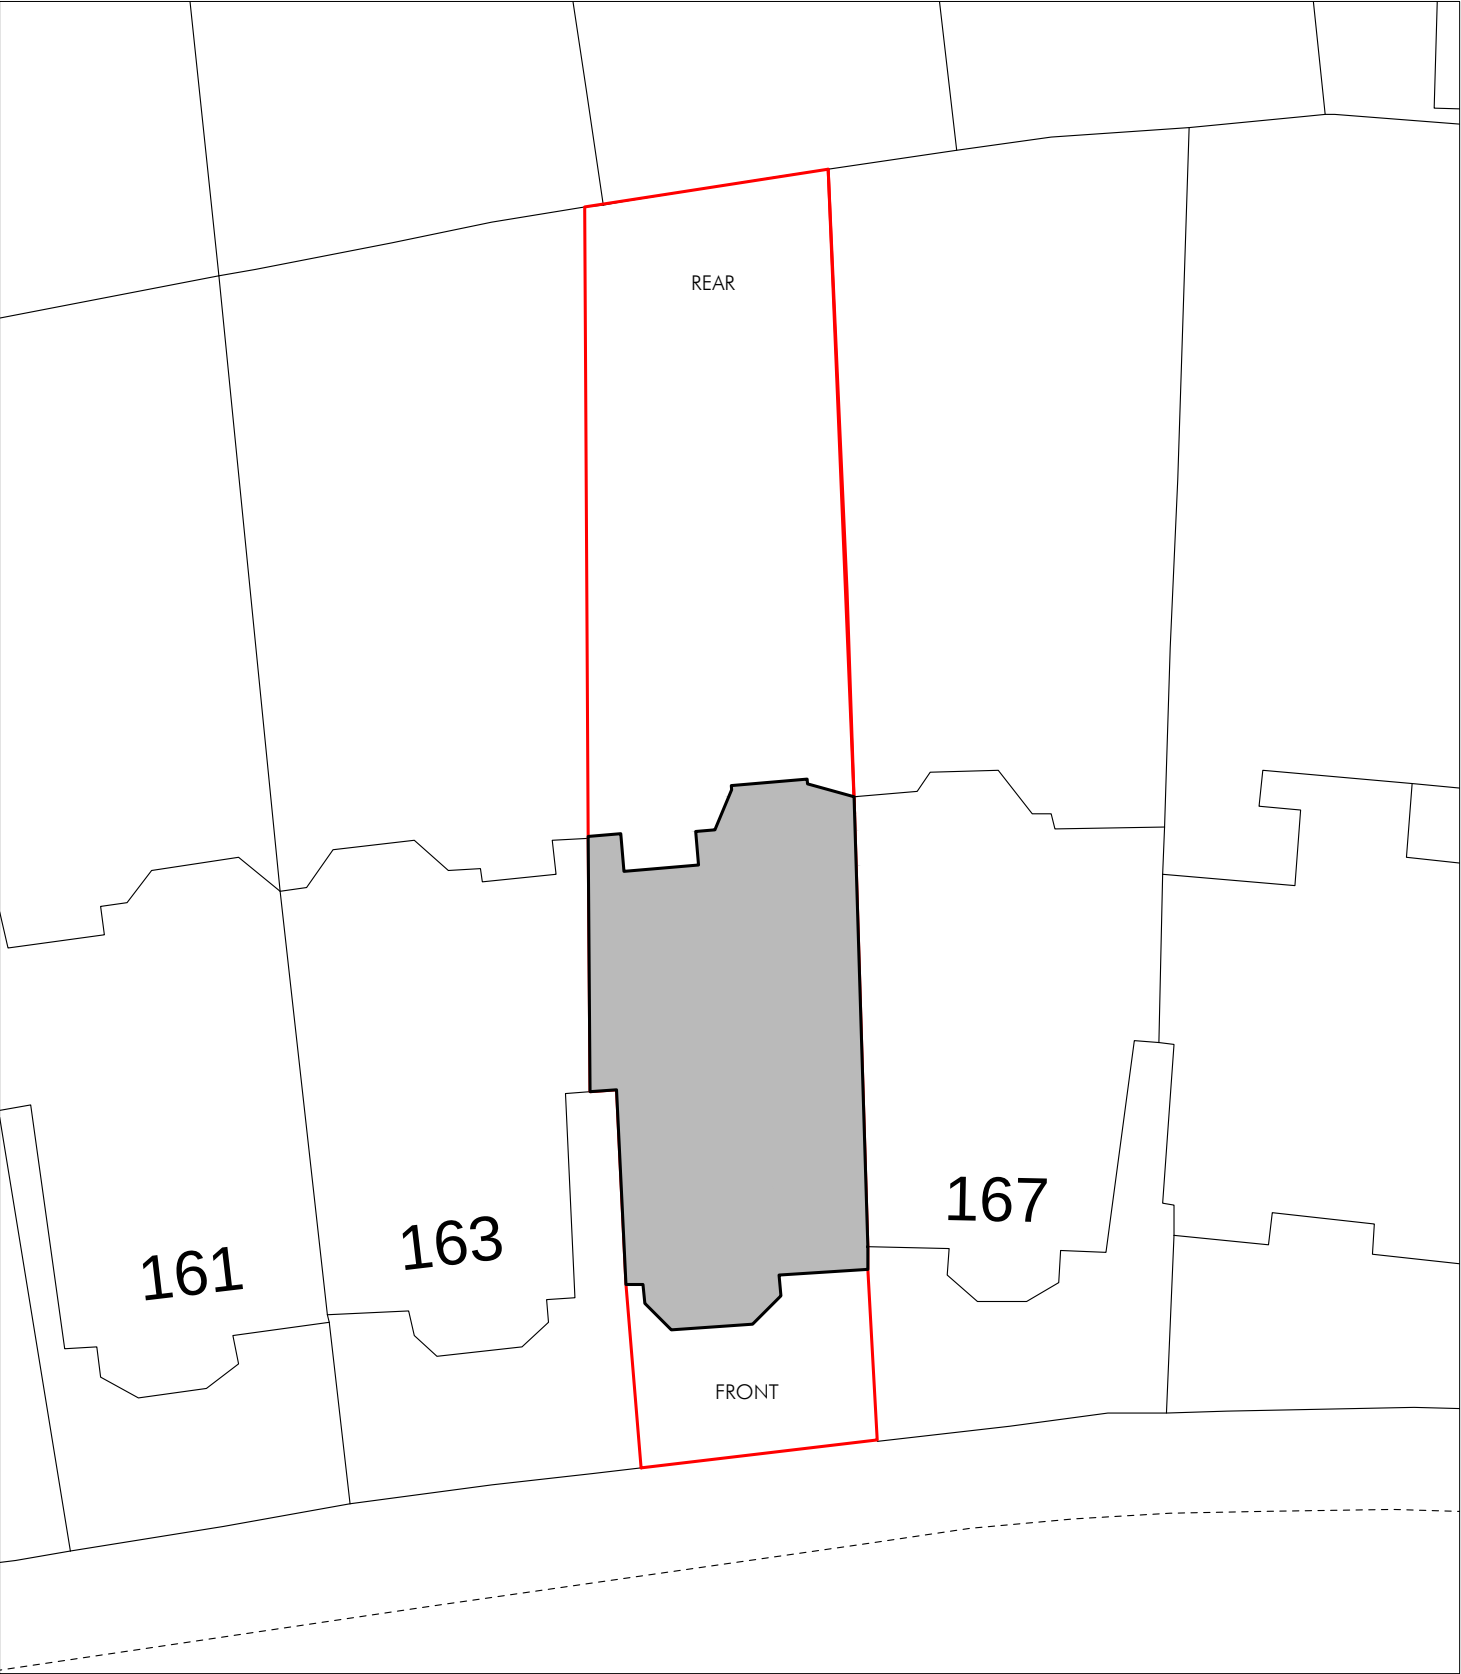

PROPOSED



|               |                                    |             |                |   |                    |                  |              |   |
|---------------|------------------------------------|-------------|----------------|---|--------------------|------------------|--------------|---|
| PROJECT       | 165 Alexandra Park Road<br>N22 7UL | DRAWING NO. | L02 Block Plan | 1:200   | <div>012510m</div> | <div>1:200</div> | <div>N</div> | <div>+44 (0) 744 5203532<br/>+44 (0) 208 5332946<br/>170 Glyn Road, London E50JE<br/><br/>info@yellowcloudstudio.com<br/>www.yellowcloudstudio.com</div> <div><div></div><div>YELLOW CLOUD STUDIO</div></div> |
|               |                                    | SCALE       | 1:200 @ A3     |   |                    |                  |              |   |
| DRAWING TITLE | Block Plan<br>Existing & Proposed  | DATE        | Feb 2023       | Note:<br>Not for construction purposes.<br>Do not scale from this drawing.<br>All dimensions to be confirmed on site before any work commences.<br>Yellow Cloud Studio Ltd. retain copyright of design, scheme & ownership of drawings. |                    |                  |              |   |
|               |                                    | REVISION    | A              |   |                    |                  |              |   |