


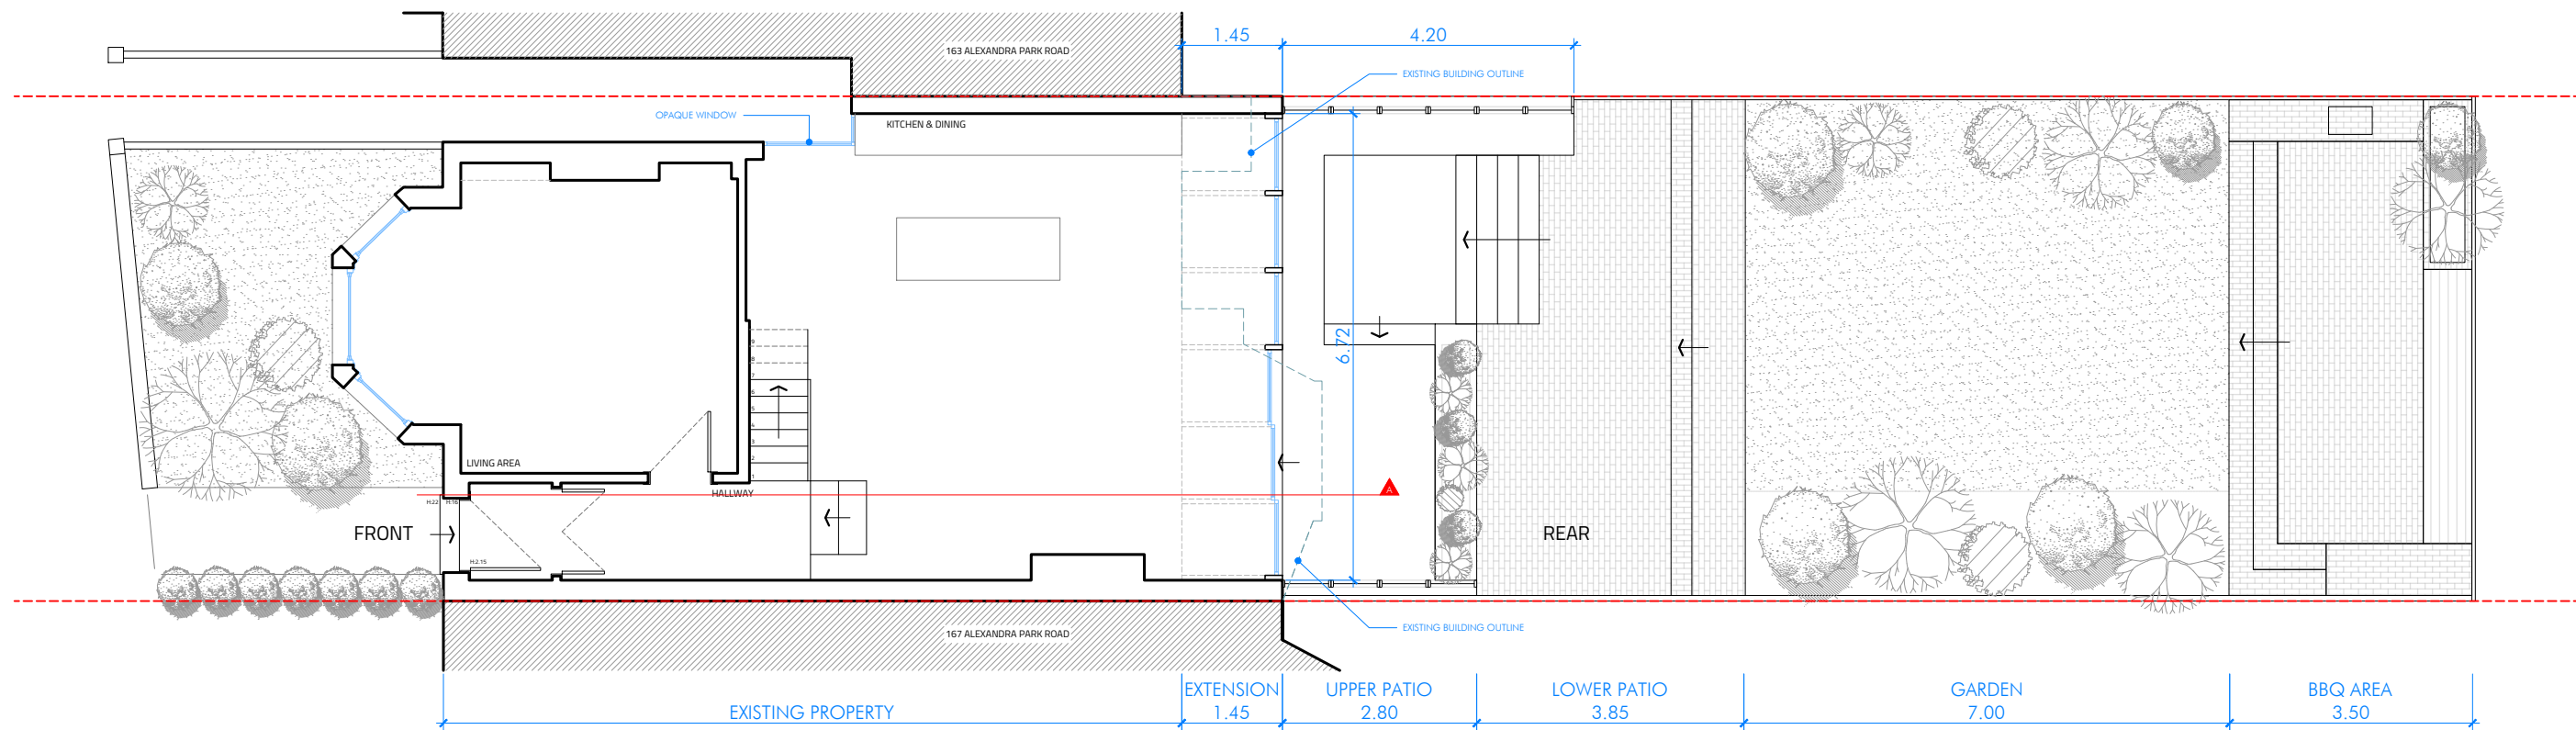

PROJECT	165 Alexandra Park Road N22 7UL, Haringey	DRAWING NO.	P09	1:1000 012345m 1:100 Note: Not for construction purposes. All dimensions to be confirmed on site before any work commences. Yellow Cloud Studio Ltd. retain copyright of design, scheme & ownership of drawings. N
		SCALE	1:100@ A3	
DRAWING TITLE	Proposed Ground Floor Full Plot	DATE	Jan 2023	+44 (0) 744 5203532 +44 (0) 208 5332946 170 Glyn Road, London E50JE info@yellowcloudstudio.com www.yellowcloudstudio.com YELLOW CLOUD STUDIO
		REVISION	A	