



NOTES

1. All dimensions and levels are to be checked on site by the Main Contractor before work commences. The Architect is to be informed immediately of any discrepancies.

2. Do not scale this drawing, use written dimensions only.

3. All dimensions are in millimetres unless otherwise stated.

Copyright of Lacey Architects.

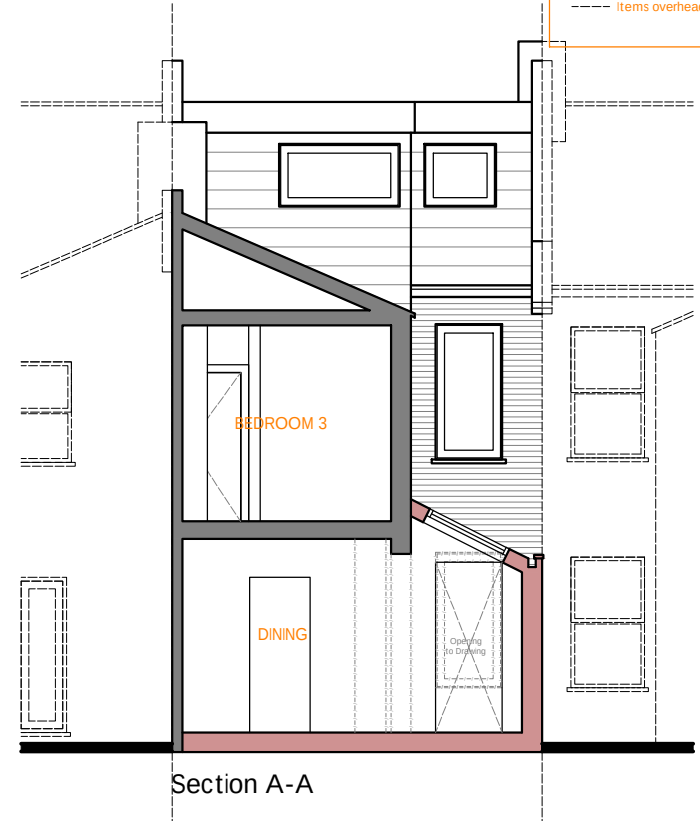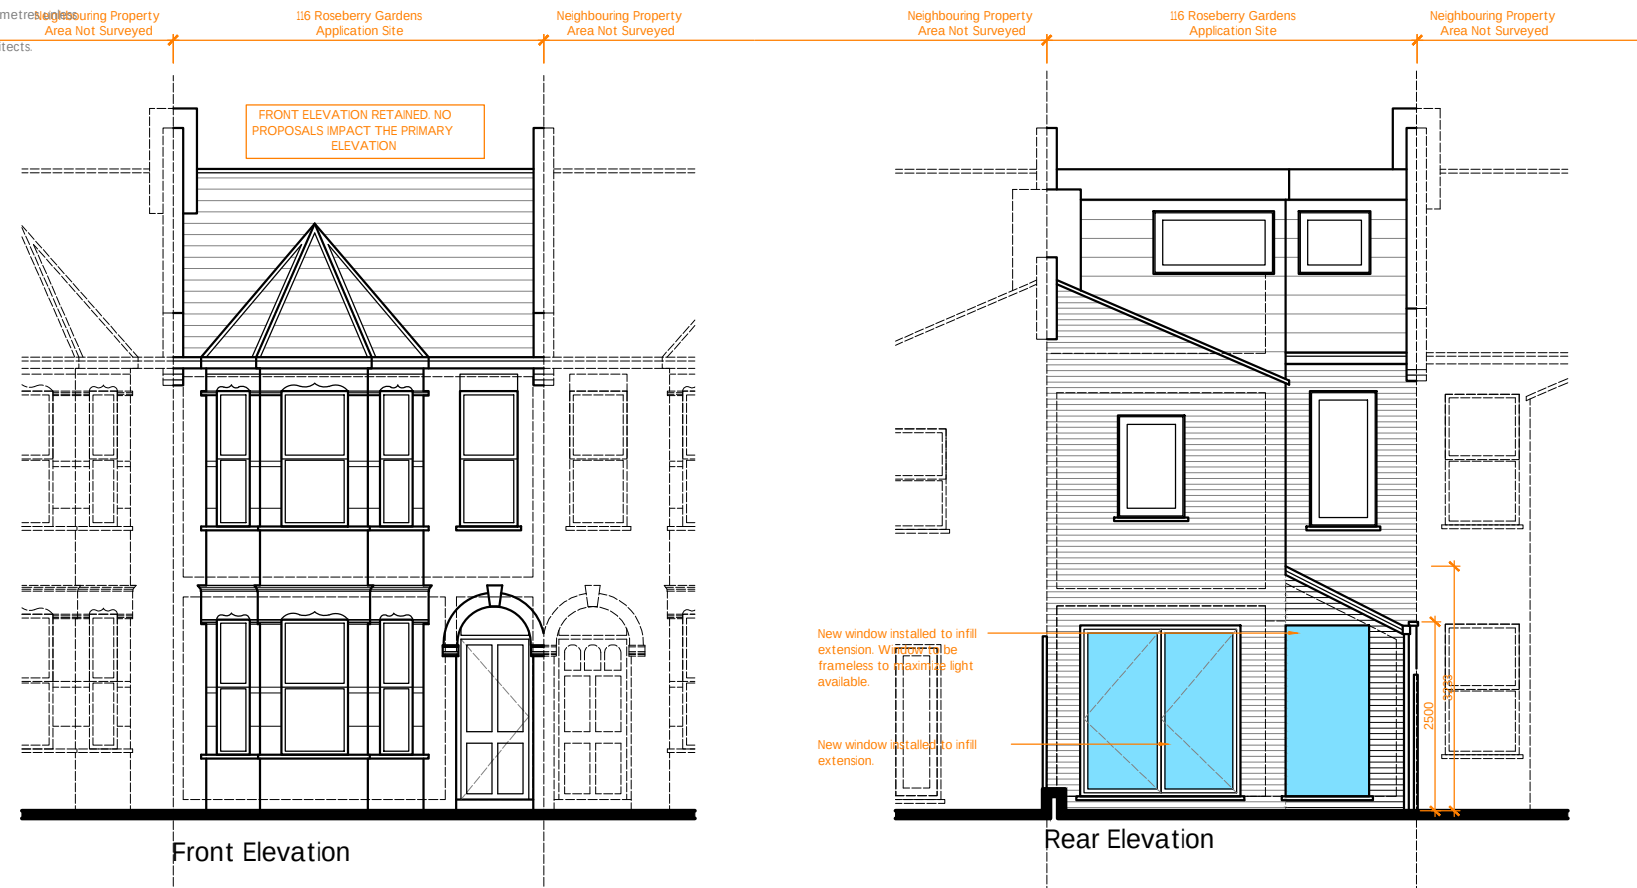

Section B-B - Side Elevation

Rev	Date	Description
0		
1		
2		
3		

Status: Planning

Title: Proposed Elevations & Sections

Drawing Ref: 23_01-P32 Rev: .

Scale: 1:100 @ A3 Date: Jan '23

Client: Mr Solomon

Address: 116 Roseberry Gardens, London N4 1JL

LACEY
ARCHITECTS

t: 07791702089
e: stephen@LaceyArchitects.com