
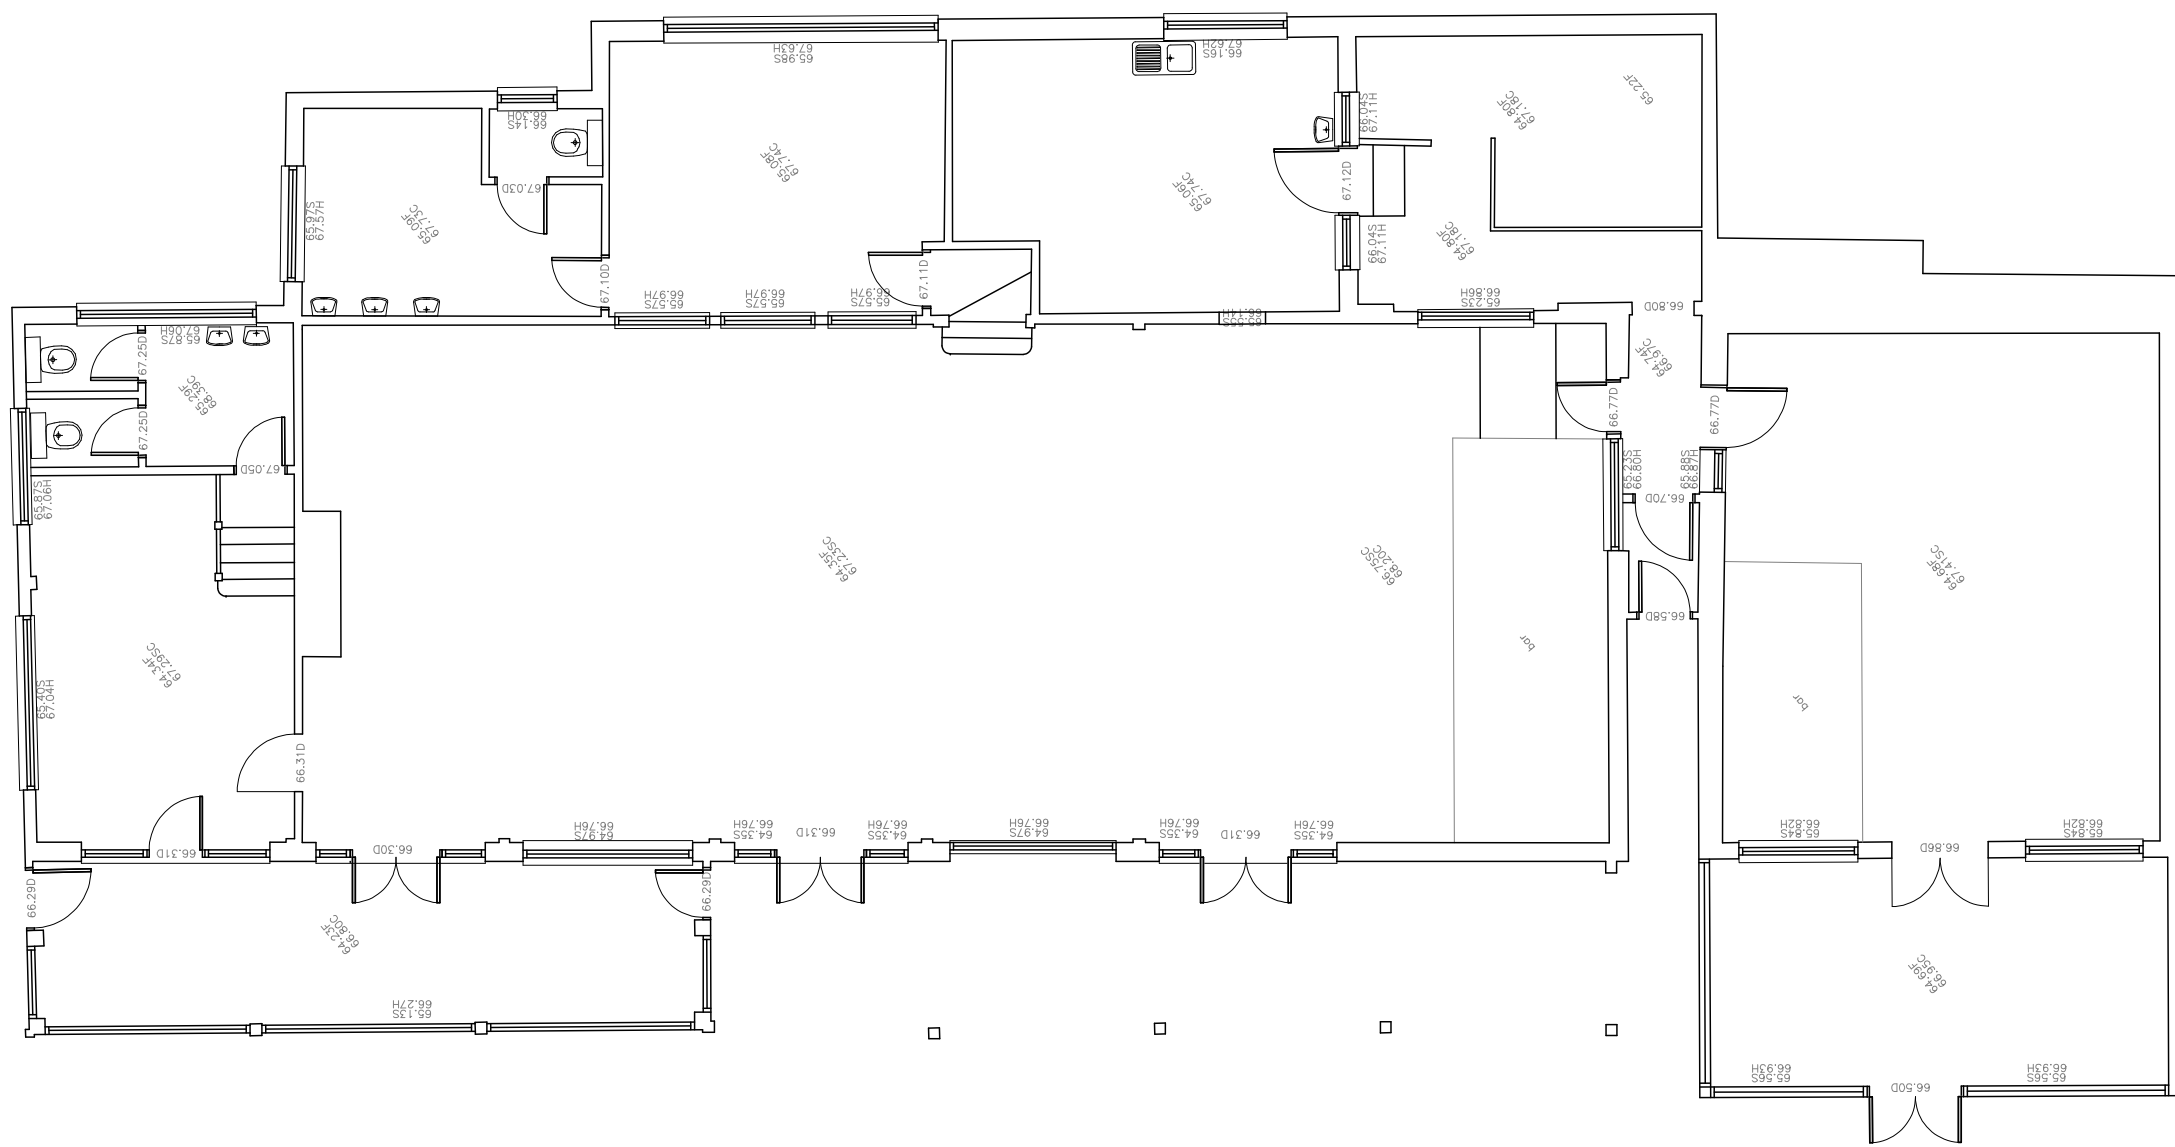


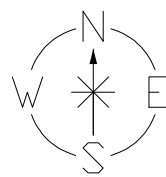

LEGEND

A	ARCH HEAD LEVEL	BCU	BABY CHANGING UNIT	F	FLOOR LEVEL	HT	LEVEL OF EXISTING FEATURE	PT	CEILING PITCH	SW	ISOLATOR/ ELECTRIC SWITCH
AL	ALARM/ SENSOR	BT	TELECOM	FA	FIRE ALARM	HWS	DIRECT HOT WATER SYSTEM	R	EXTERNAL ROOF LEVEL	TB	BEAM TOP
ATM	CASH POINT/ PAYMENT POINT	C	CEILING LEVEL	FR	FLAT ROOF LEVEL	LS	LIGHT SWITCH	S	WINDOW SILL LEVEL	TD	TOP OF OVERHEAD DUCT
AUX	HARD OF HEARING POINT	D	DOOR HEAD LEVEL	GV	GAS VALVE	OHP	OVER HEAD PIPE	SC	SUSPENDED CEILING LEVEL	TH	THERMOSTAT
AV	TV/CABLE POINT	DP	DRAIN PIPE	H	WINDOW HEAD LEVEL	P	PARAPET LEVEL	SD	SMOKE DETECTOR	UV	INSECT ULTRA VIOLET TRAP
B	BEAM SOFFIT LEVEL	EXT	EXTRACTOR/ VENT	HD	HAND DRYER	PP	POWER POINT	SP	ARCH SPRING LEVEL	WL	WALL MOUNTED LIGHT

NOTES

1. All level values shown are absolute unless stated otherwise.
2. Layout and features are to existing surfaces at time of survey.
3. Every effort has been made to show all features, however those hidden or obscured at the time of survey cannot be shown.
4. Ensure scale bar accuracy when scaling and plotting.

DATUM
LEVELS - ORDNANCE SURVEY (OSGM15)

<