

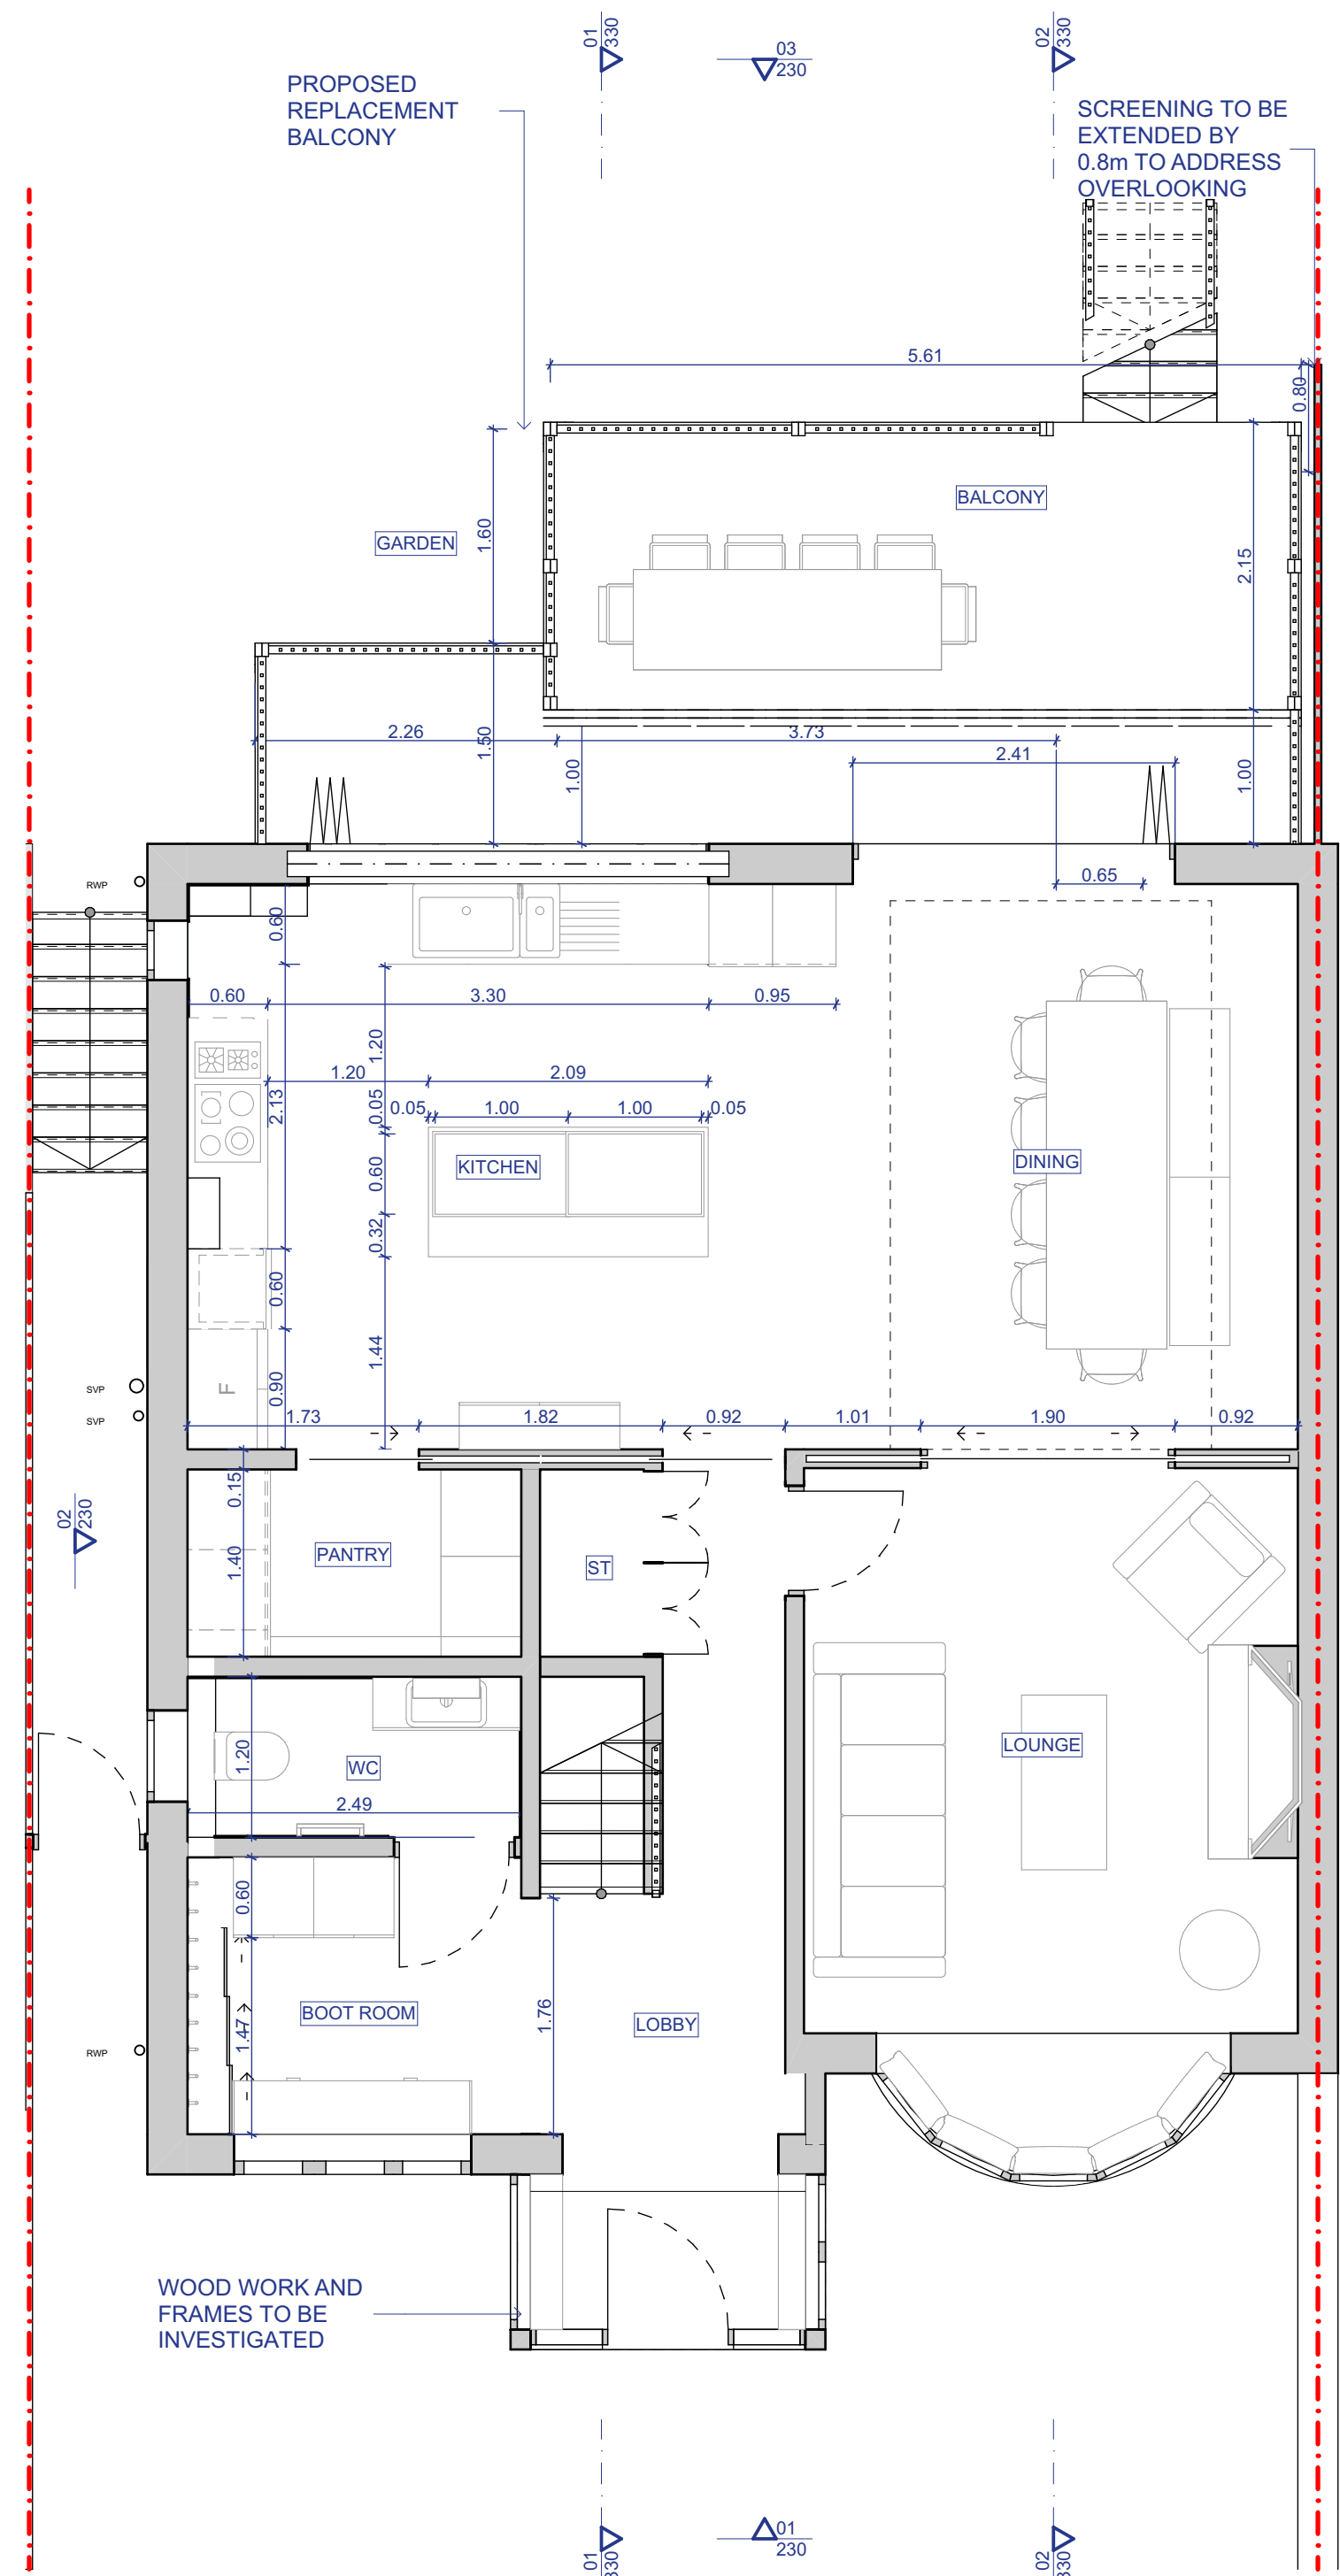


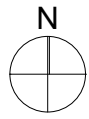


02

Ground Floor

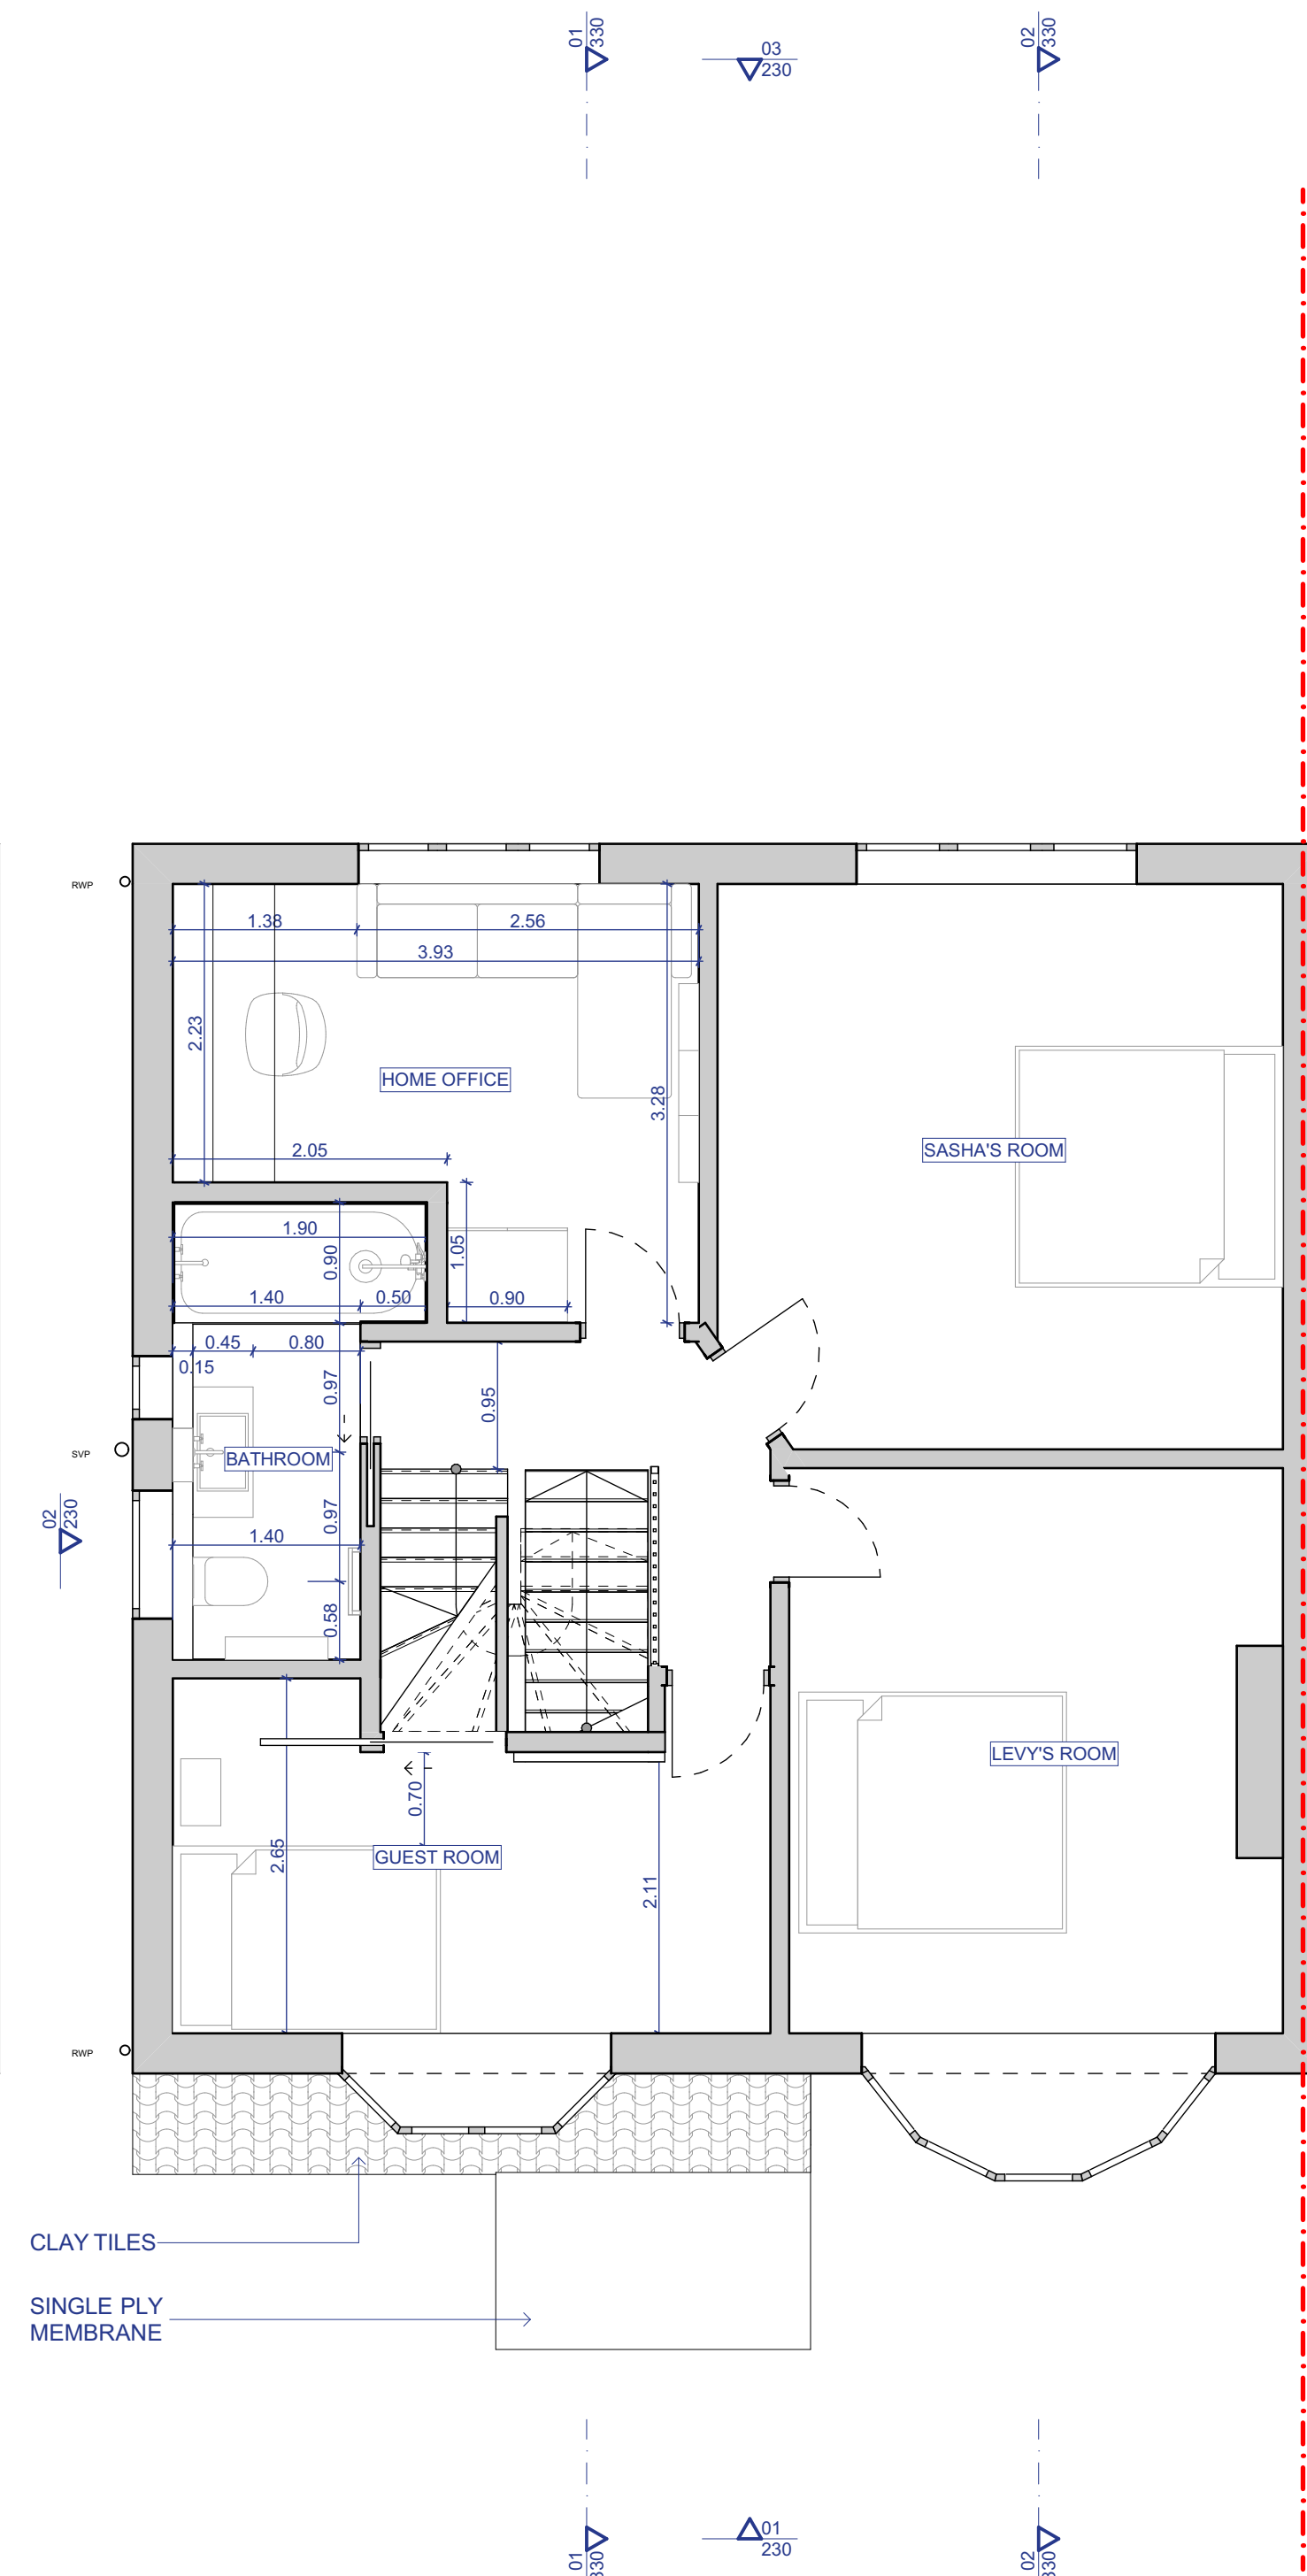


03

First Floor

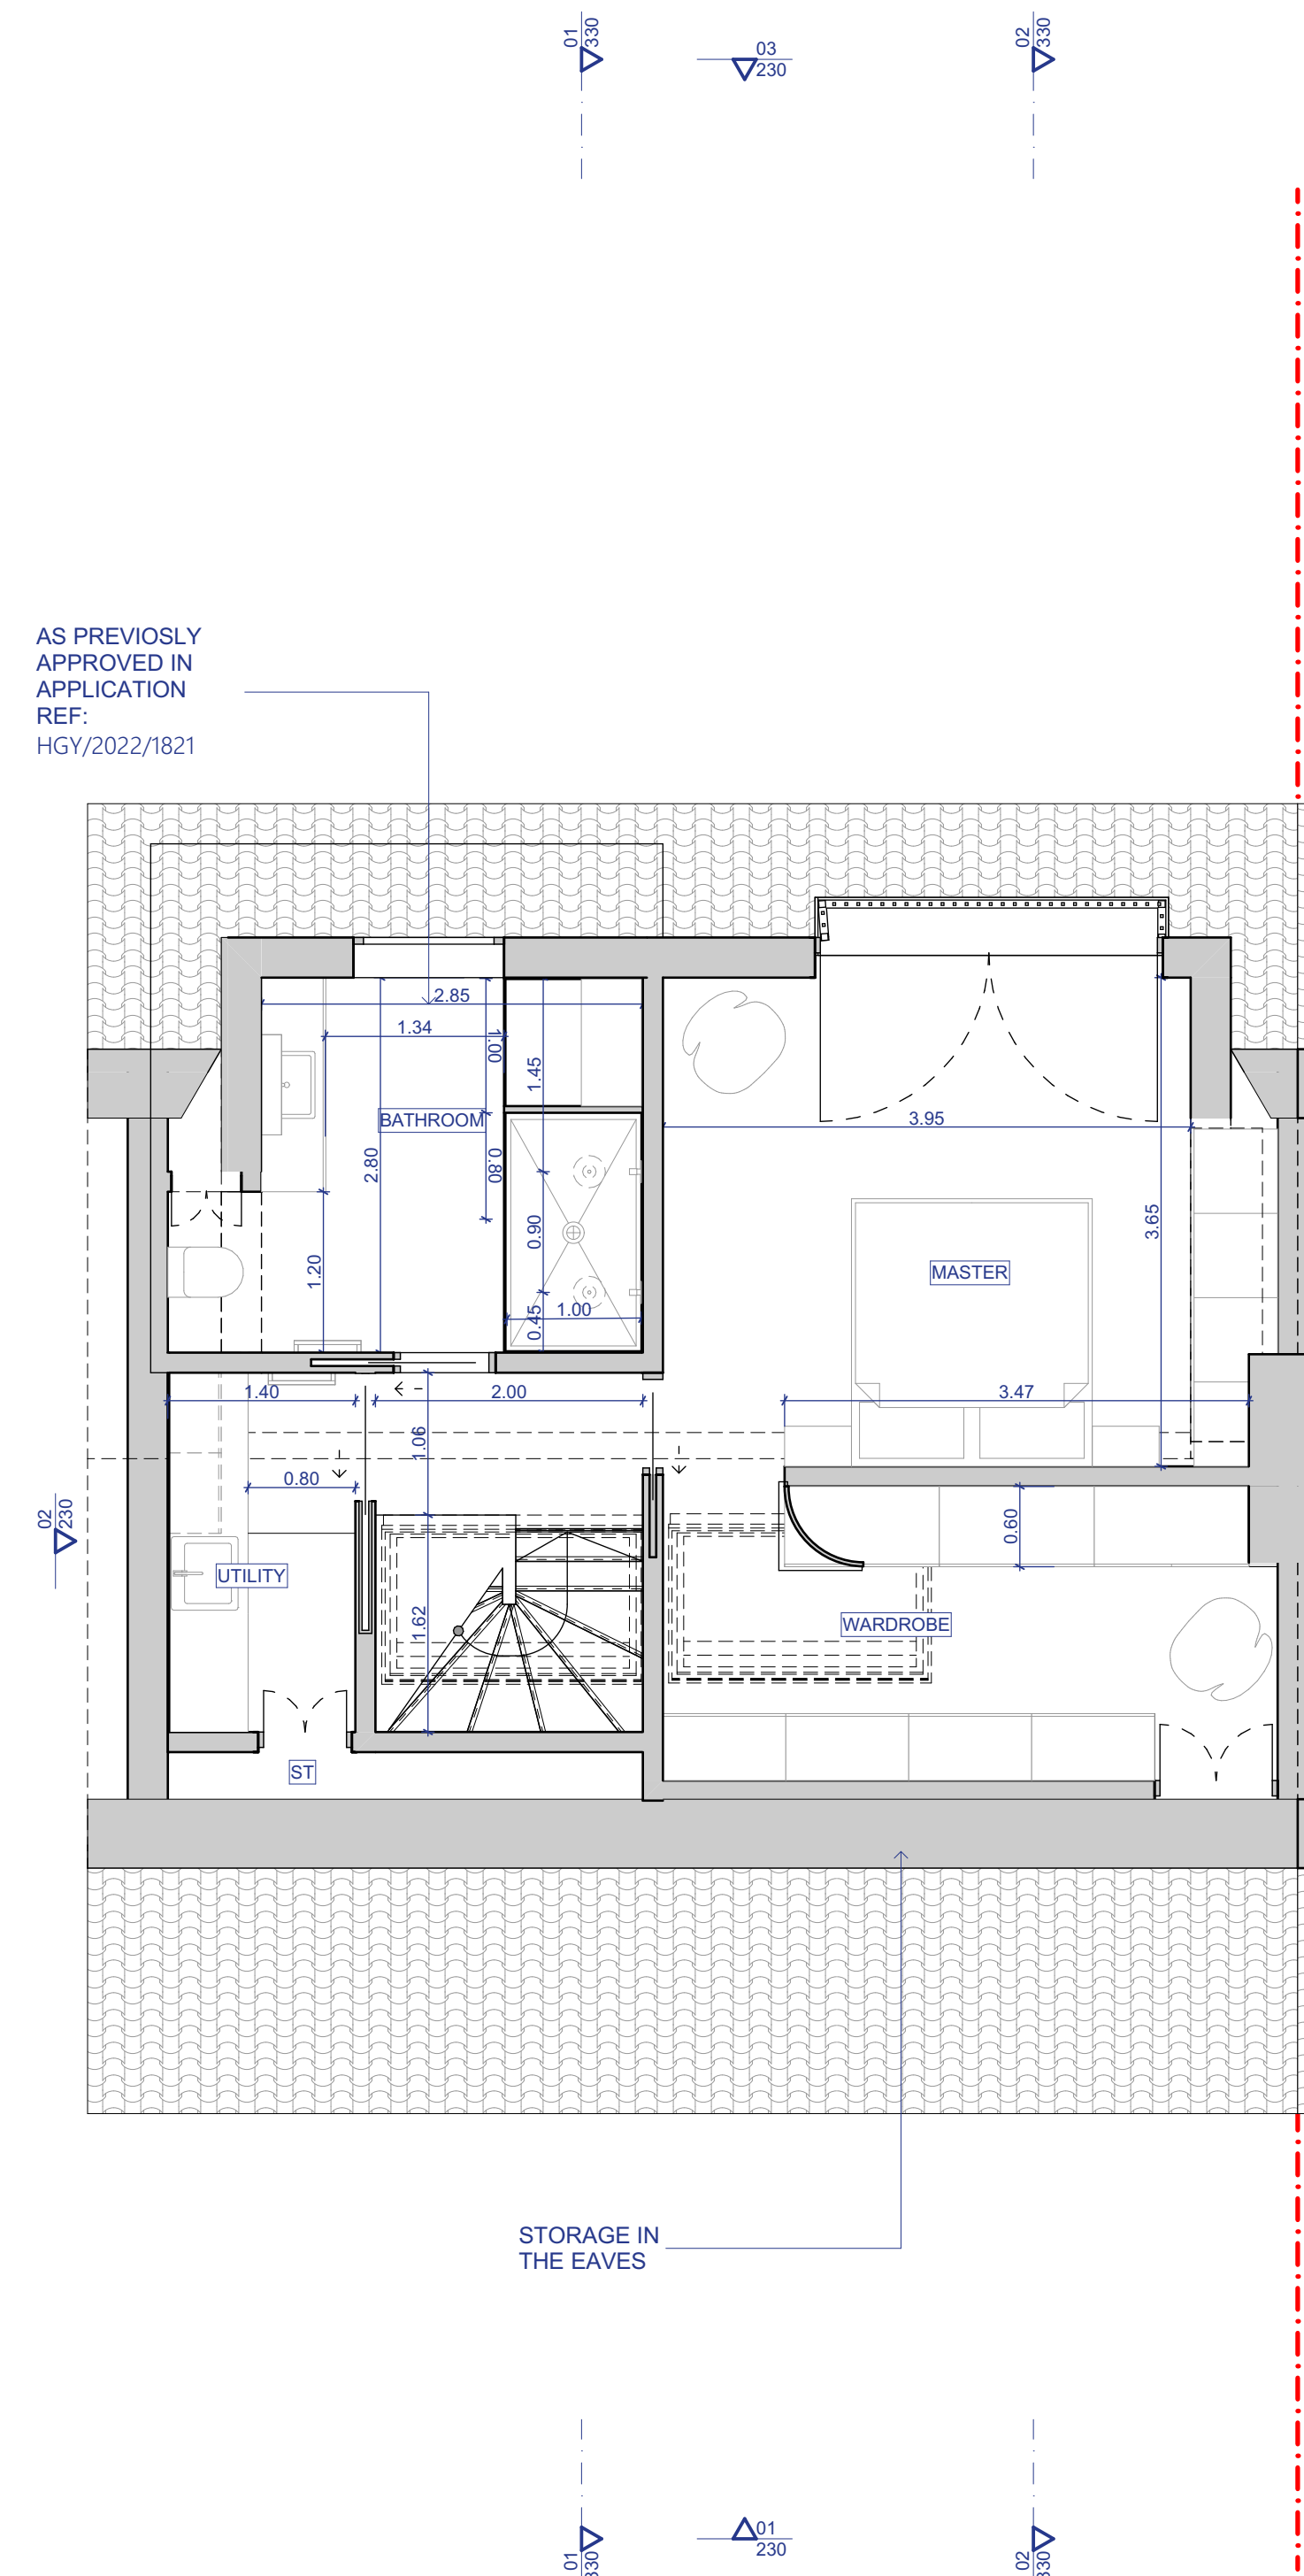

04

Loft

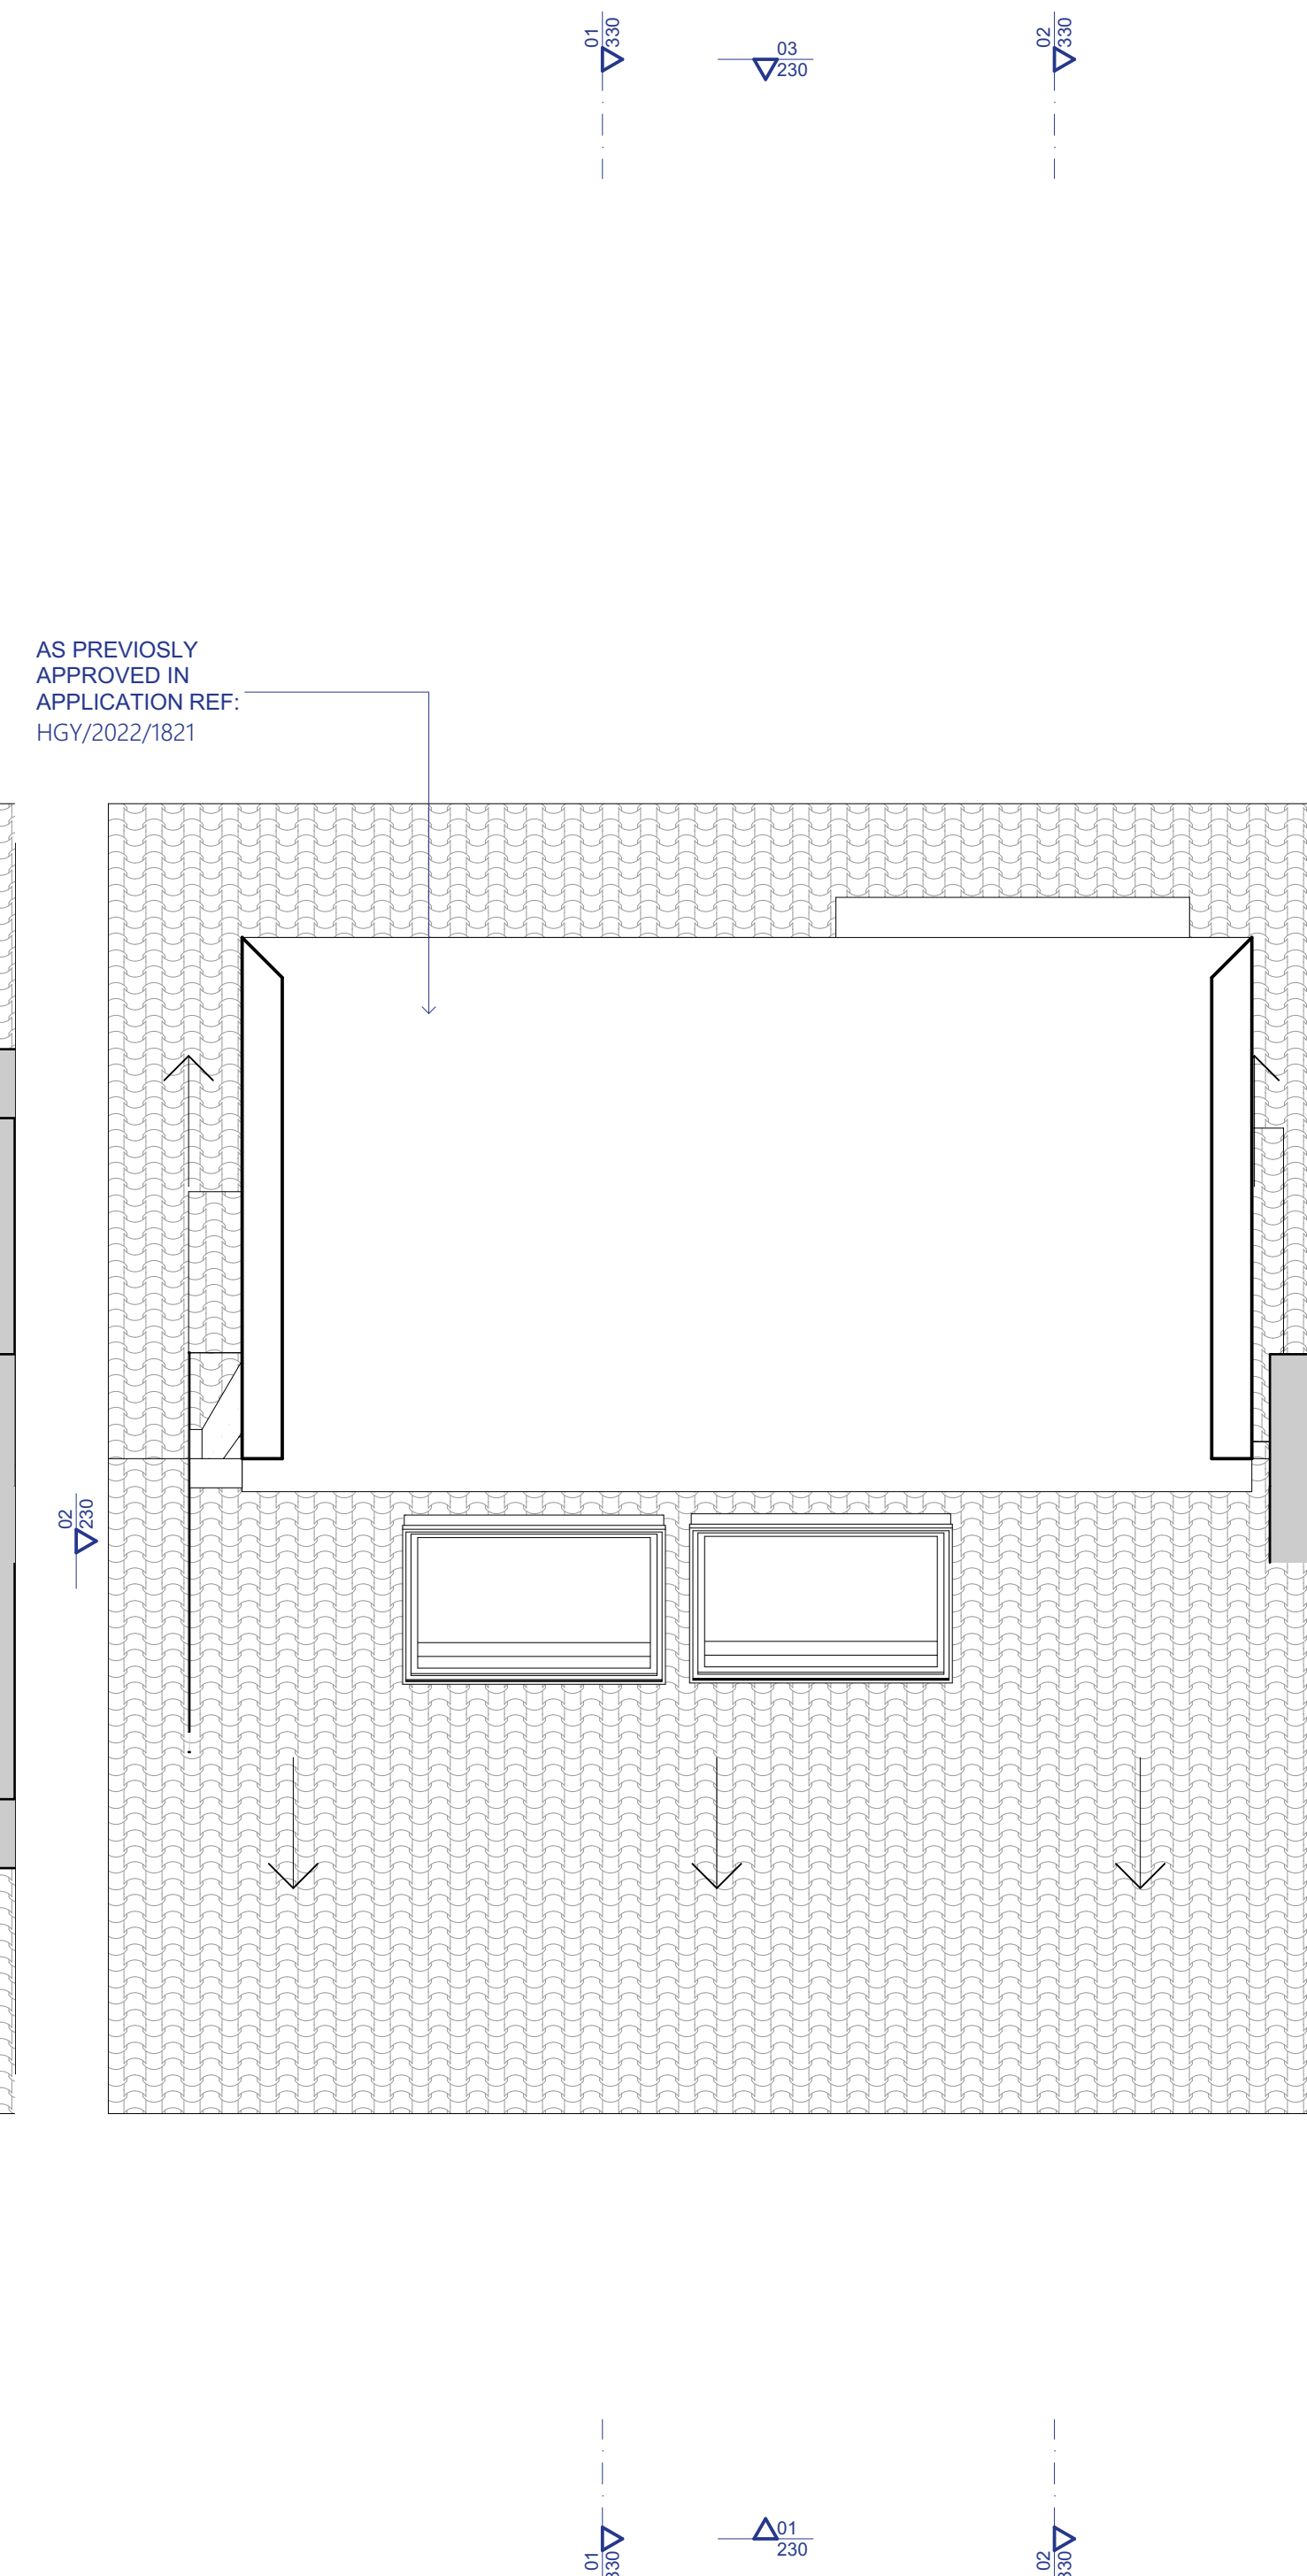

05

Roof

The drawings show design intent only. All dimensions to be checked on site prior to construction or production. Construction details to be confirmed by contractor/manufacture by submitting shop drawings for designer's approval.

Design/drawing is not to be scaled for production and construction purposes.

All discrepancies and omissions on site must be reported to designer for their comments or approval prior to commencing work.

All structural design by engineer or contractor. Architects drawings for coordination and set-out only.

All electrical, lighting, HVAC, plumbing and ICT designs to be by engineer or contractor. Architects drawings for coordination and set-out only.

Designs are subject to approval by statutory authorities and any necessary alterations should be made if required to comply with statutory requirements.

All design concepts and drawings are the property of Collective Works LLP. No reproductions, adaptations and/or copies may be made without written consent.

© copyright Collective Works LLP, all rights reserved 2023

Drawing Purpose			For Planning
Revision	Date	Purpose	
01	06/02/2023	For Planning	

Notes

DIMENSIONS IN METRES.

Change list

Architect
Collective Works LLP
60 Grays Inn Road, Unit 2.01,
London WC1X 8LU



Project 0246 Fun and Games
39 Page's Lane
London, N10 1PU
Client Mrs Alicia Zur Szpiro

Title Proposed Plans

Number	Scale	Format	Revision
CW-0246-130	1:50	A1	01