



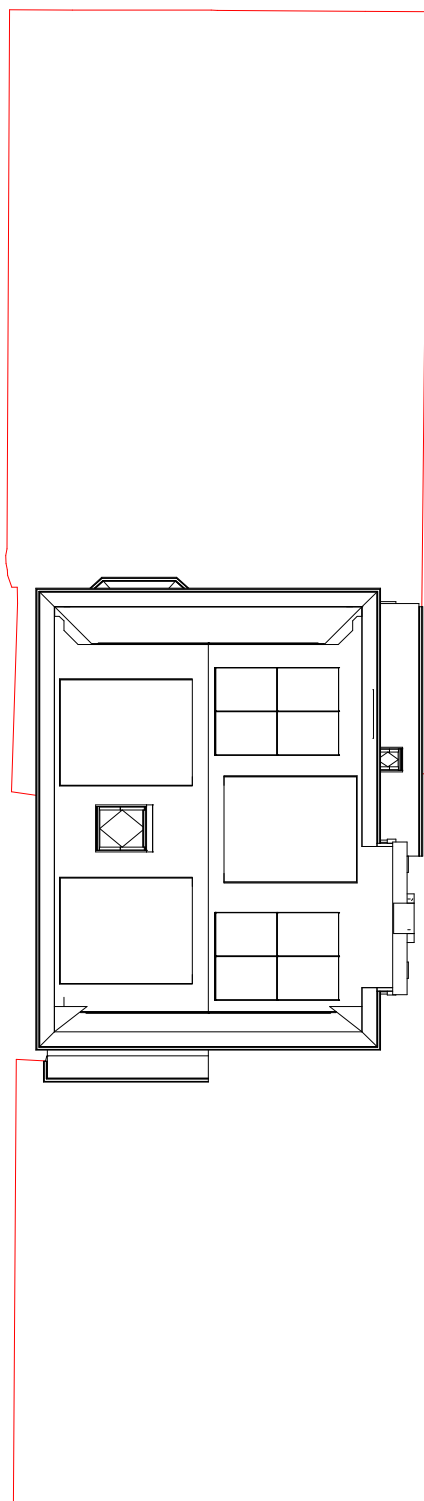

Proposed Block Plan

1 : 200

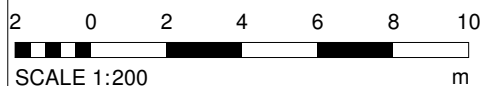

Amendments

Rev :	Init. :	Date :	Description :

Project:

28 The Avenue,
Muswell Hill,
London, Greater London,
N10 2QL

Title :

Planning Drawings
Proposed Block Plan



BlueLime Conversions Ltd. /
BlueLime Planning Consultancy Ltd

T: +44 (0) 8448005711
T2: 0207 813 4913

Unit 2-3, 17-19 Bonny Street,
London, NW1 9 PE

E: info@bluelimeltd.com
W: www.bluelimeltd.com

Detached dwelling house

Drawn by :	Scale :	@A4	Date :
CXS	1 : 200		24/11/2022

Drawing number :	Rev :
BLC/221124/ 001	

Do not scale from this drawing. Dimensions to be checked on site.