


Legend:

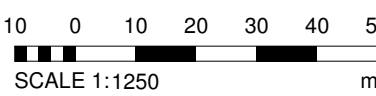

Site Location Plan 1:1250




North



Roof extension
volume calculation:

$$\begin{aligned} &10.00 \text{ m}^3 + \\ &10.00 \text{ m}^3 + \\ &10.00 \text{ m}^3 + \\ &7.40 \text{ m}^3 + \\ &5.40 \text{ m}^3 + \end{aligned}$$

$$= 42.80 \text{ m}^3$$

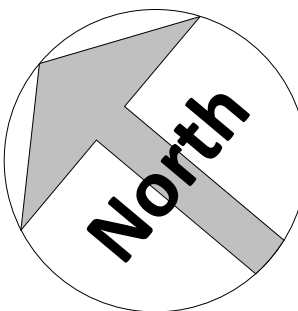

Amendments

Rev.	Date	By	Description
------	------	----	-------------

Project :

28 The Avenue,
Muswell Hill,
London, Greater London,
N10 2QL

Title :

Planning drawings
Proposed Plans - GF, FF



Bluelime Conversions Ltd.
Bluelime Planning Consultancy Ltd.

Unit 2-3, 17-19 Bonny Street,
London, NW1 9 PE

T: +44 (0) 8448005711
T2: 0207 813 4913


E: info@bluelimetd.com
W: www.bluelimetd.com

Detached dwelling house

Drawn by : CXS	Checked by : AMC	Scale @ A1 : As indicated	Date : 24/11/2022
--------------------------	----------------------------	-------------------------------------	-----------------------------


Drawing number : BLC/221124/ 006	Rev :
--	------------------

Do not scale from this drawing. Dimensions to be checked on site.

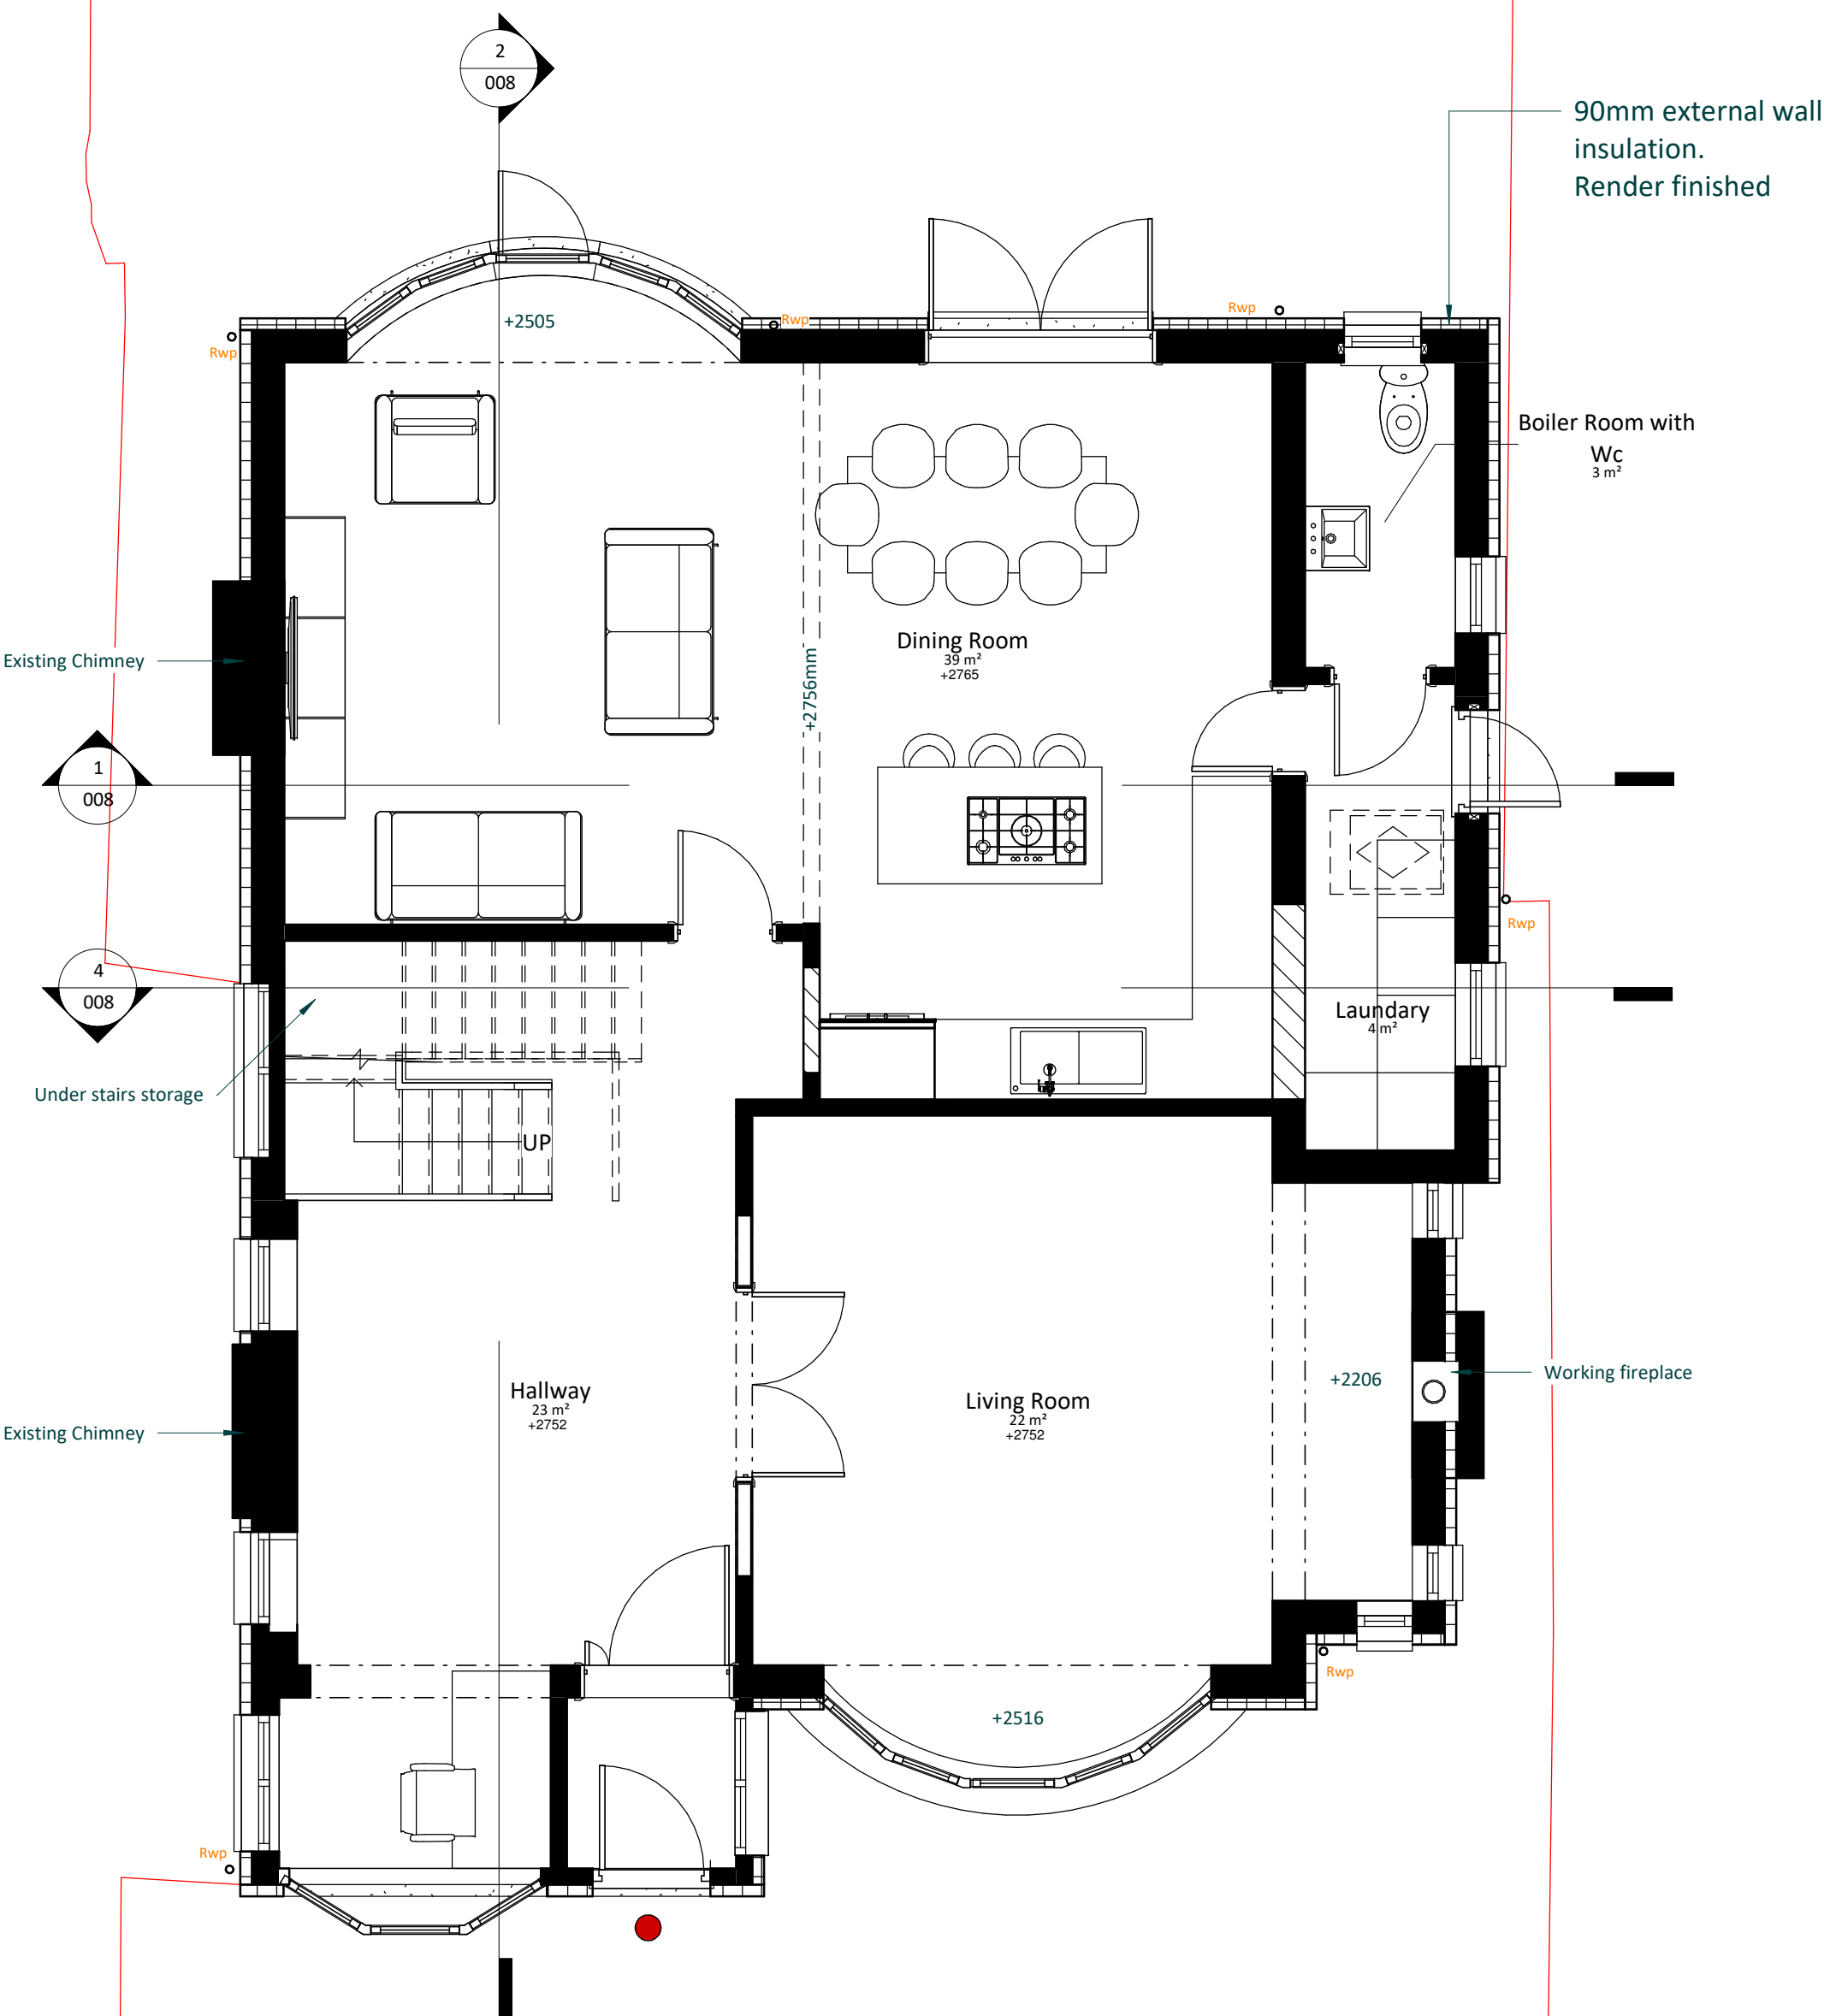

Proposed Ground Floor

1 : 50

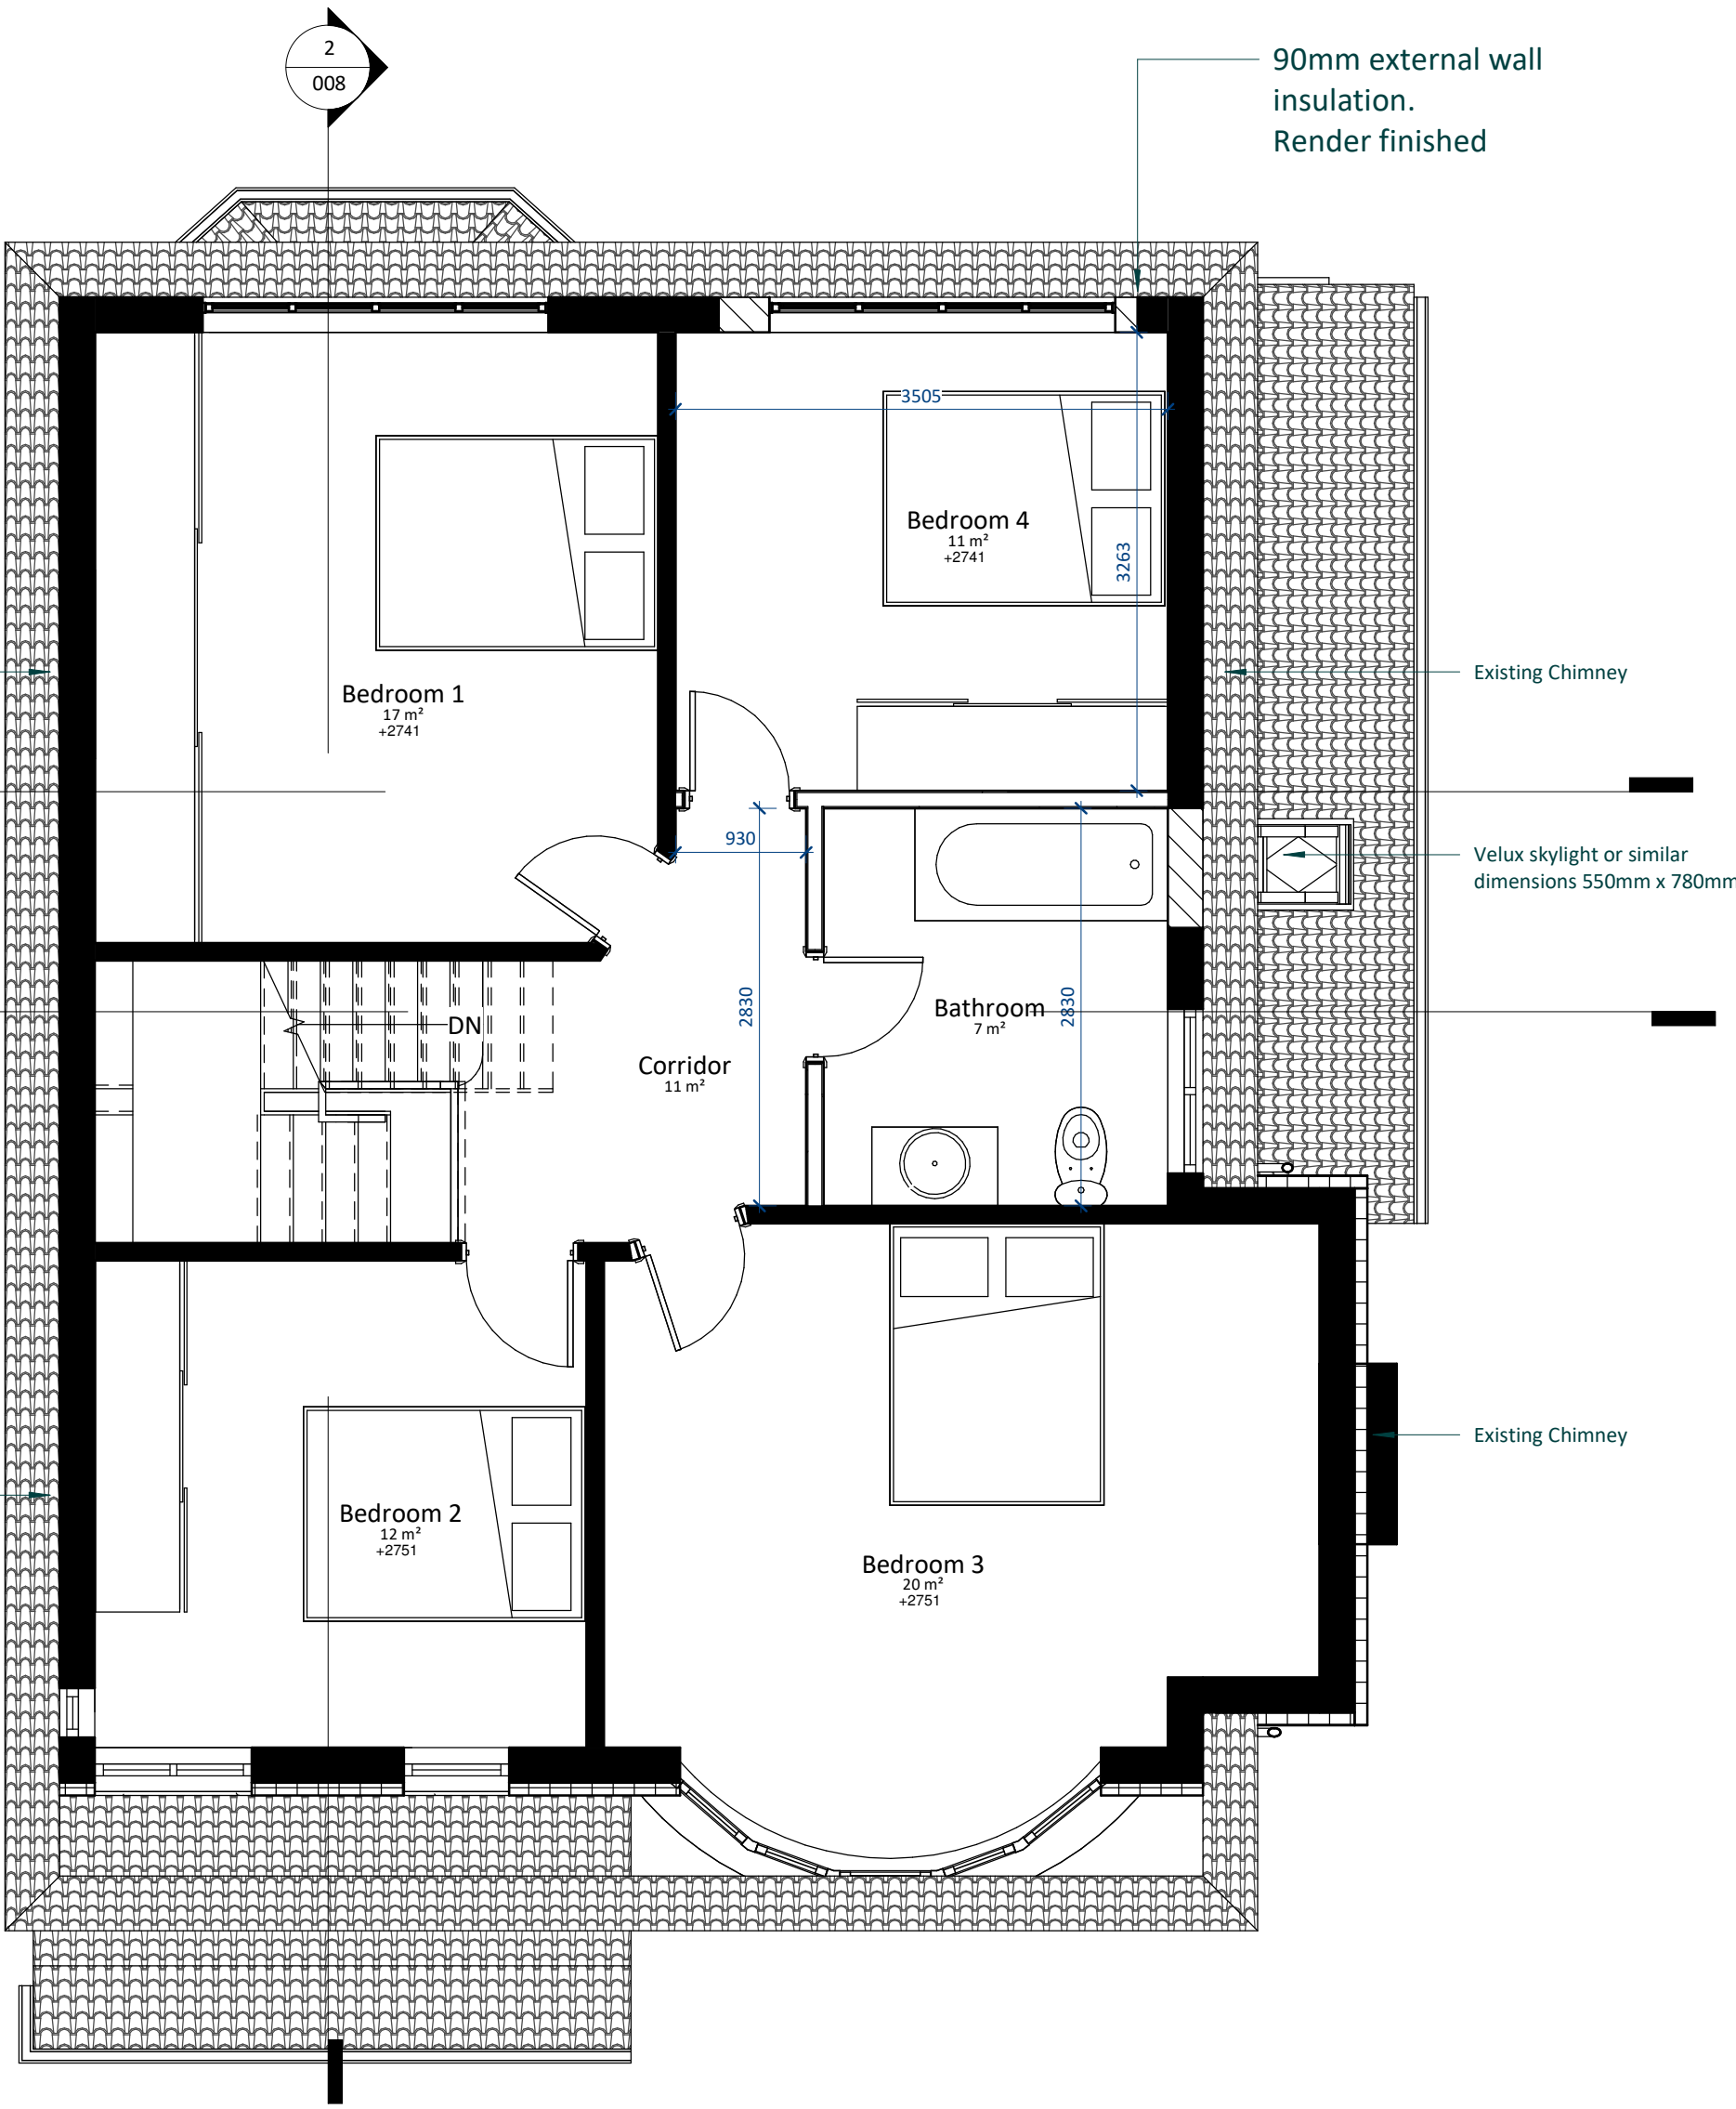

Proposed First Floor

1 : 50